


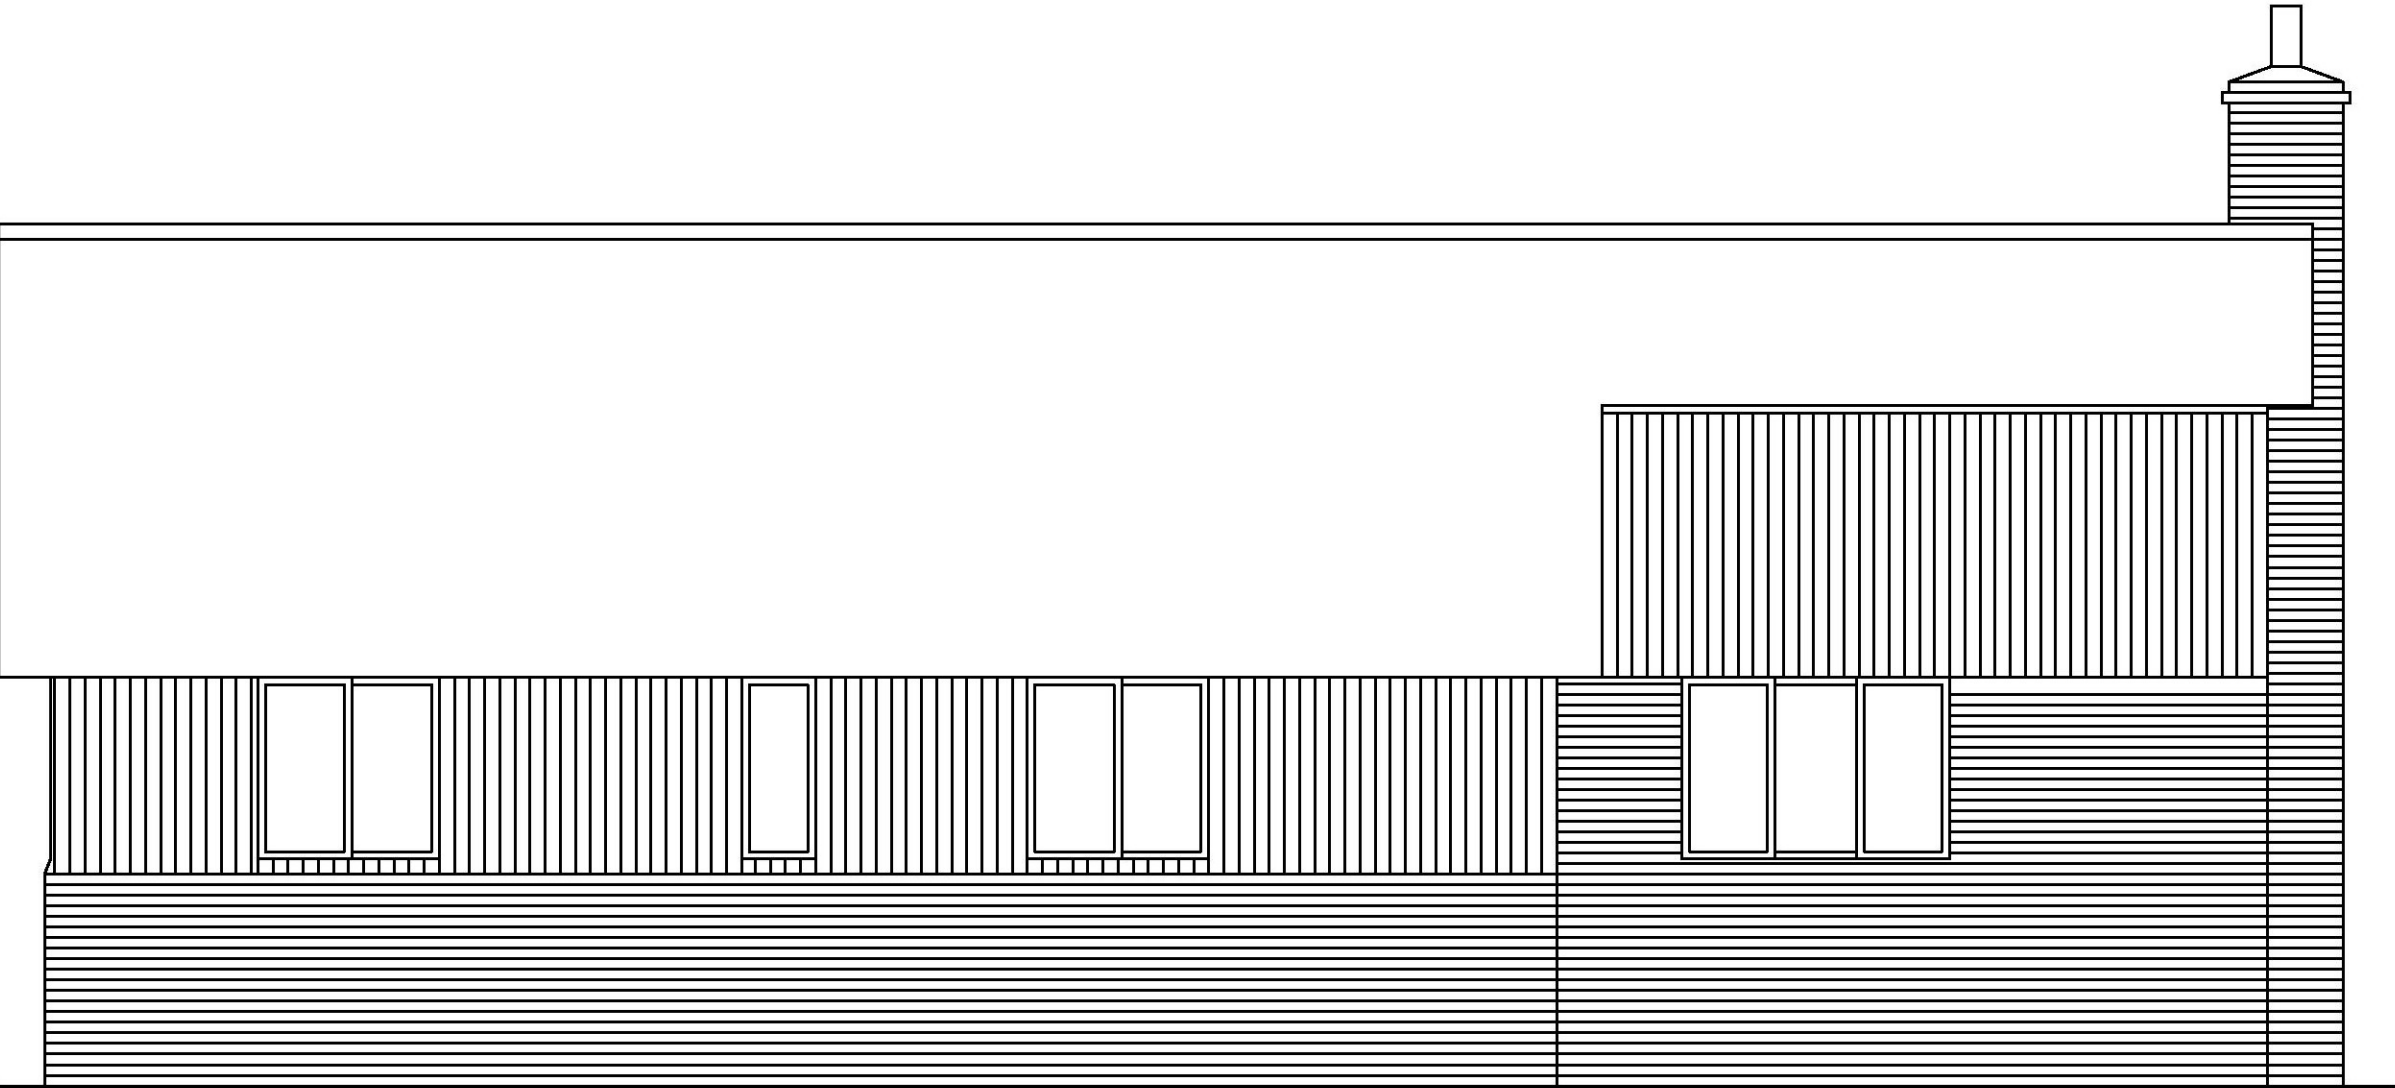

ROOF COVERING:
Marley Rivendale Fibre Cement Slates.

WINDOWS:
JED-WEN Sovereign Stormshure Casements.

DOORS:
Front Door WICKS Croft Oak Veneer.
Back Door JED-WEN Ledge & Braced Stable Door

GLAZING:
All windowa are to be double glazed 41th 24mm air gap and soft coat low E glass. With a min. U value of 1.8W/m sqK.All glazing in winows to be within 800mm of finished floor level.
Emergency egress window to be provided to rear bedroom and should have an unobstrucedopenable area at at least 0.33m sq and at least 450mm high and 450mm wide.
All windows to be fitted with tricle vents min opening 8000mmsq

Boarmans Farm, Boarmans Lane
Brookland, TN29 9TS

FRONT ELEVATION
SCALE 1: 50

KENT PROJECT PARTNERSHIP Ltd