


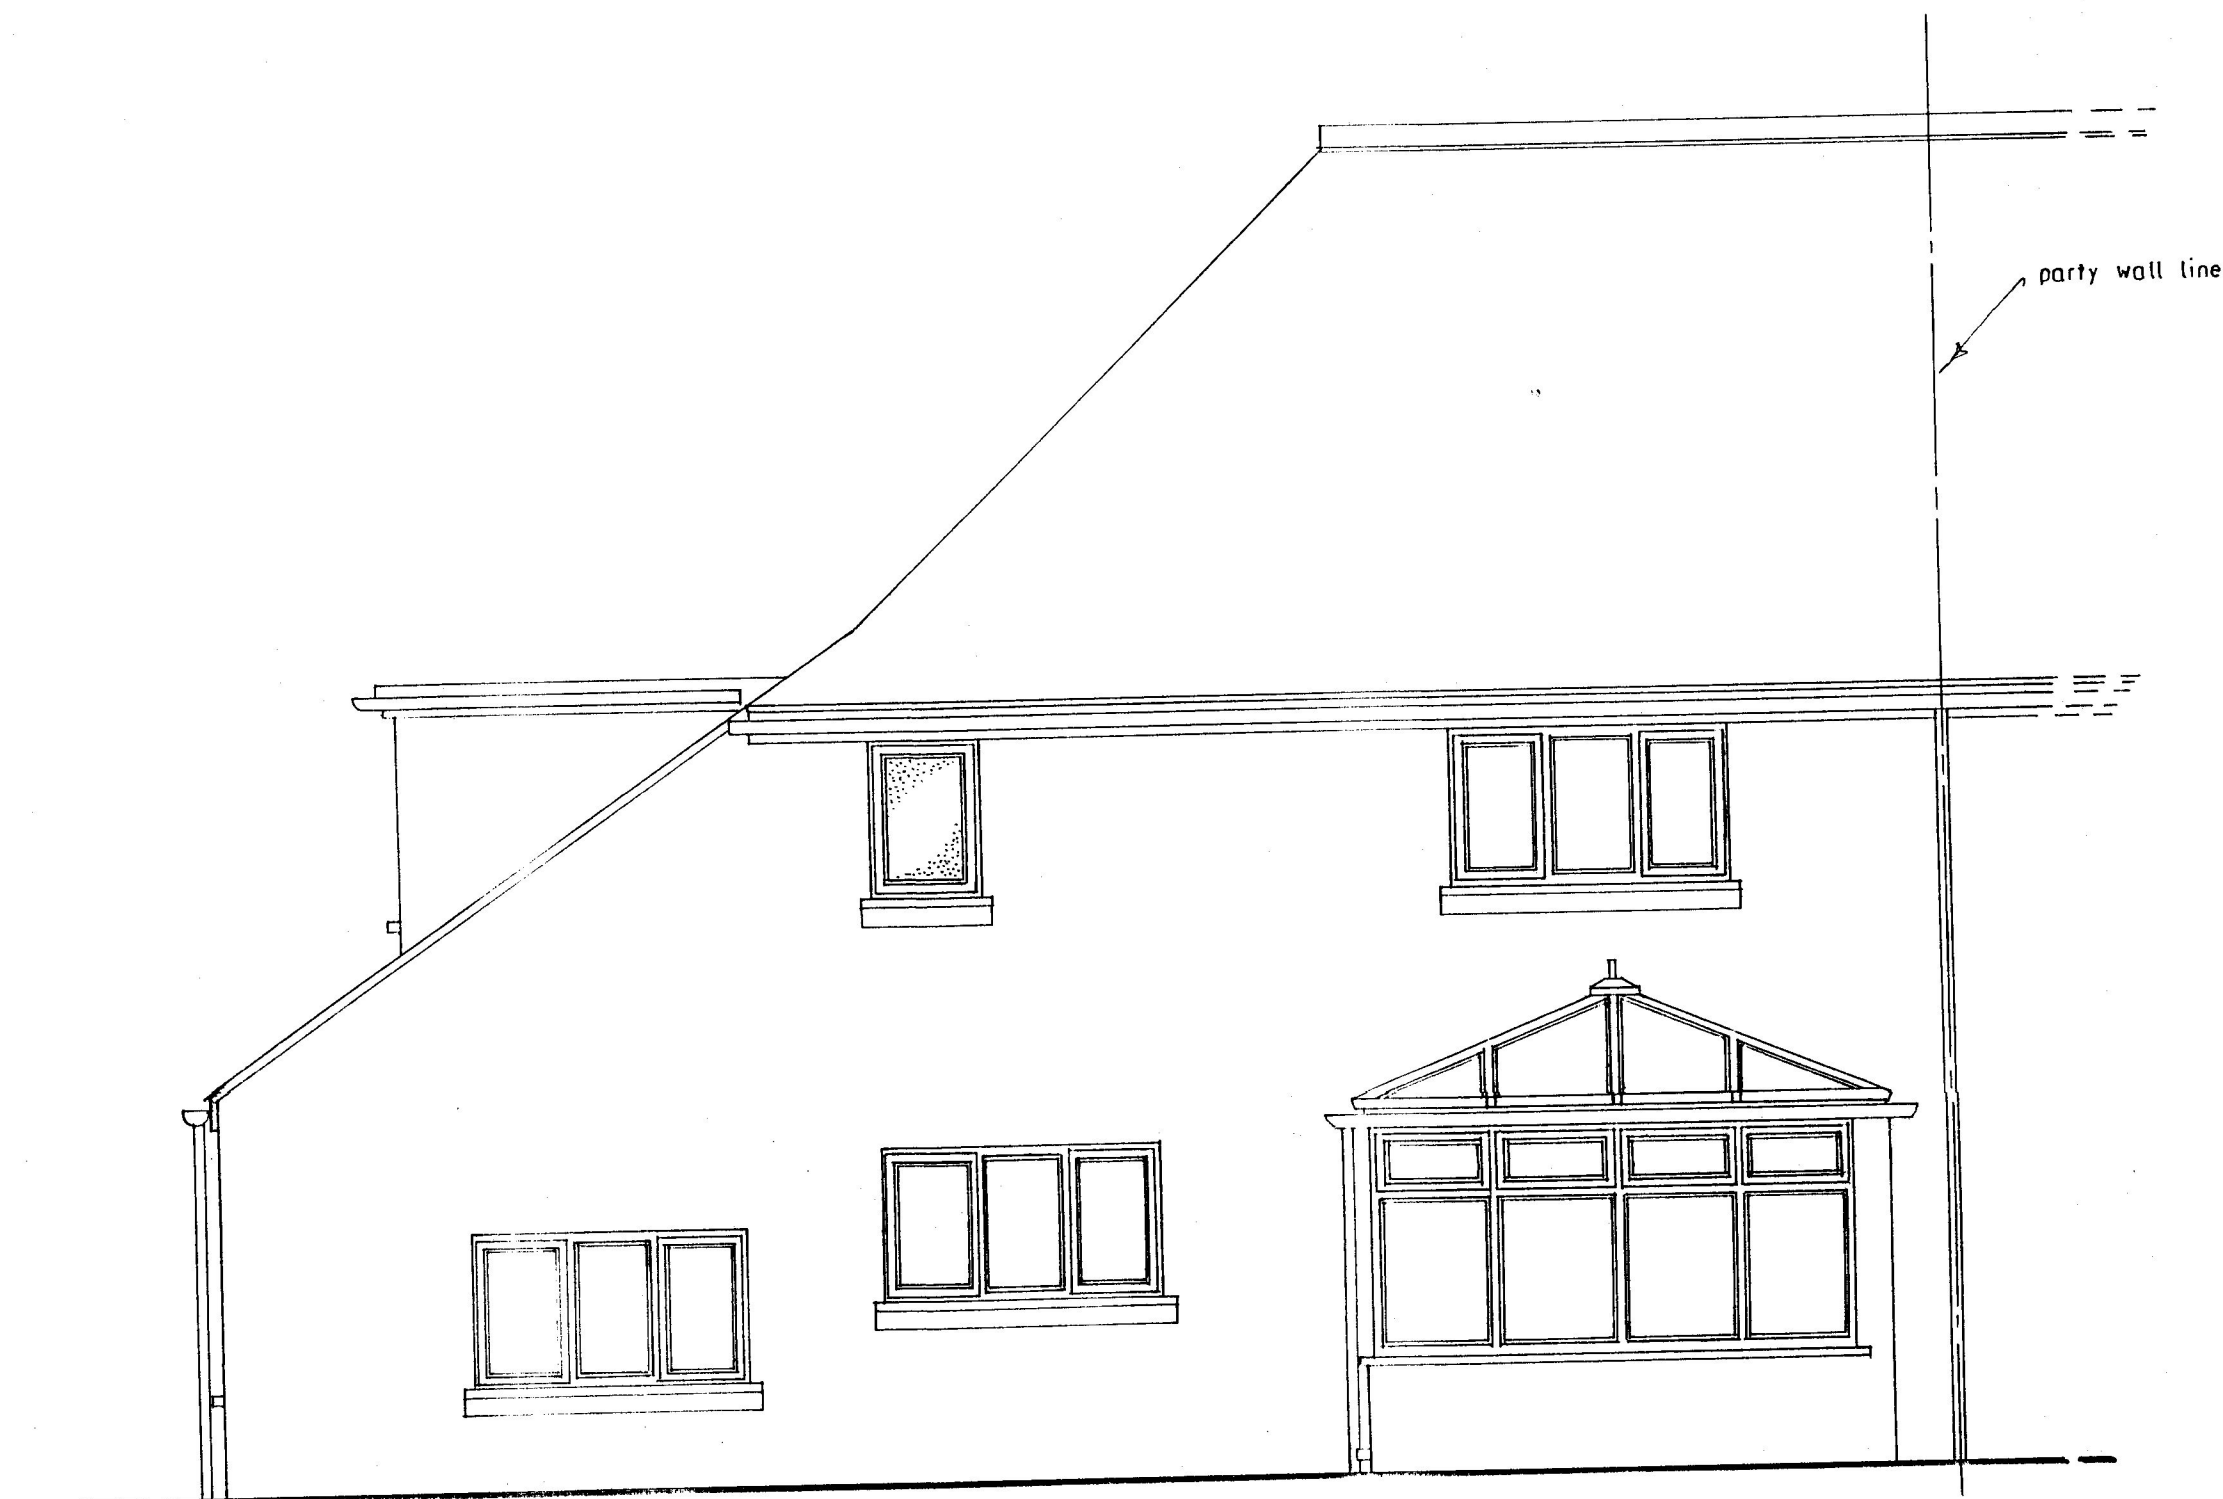

Arbitrary Datum 49.000m


NORTH ELEVATION



Arbitrary Datum 49.000m

EAST ELEVATION

18 JUL 2019

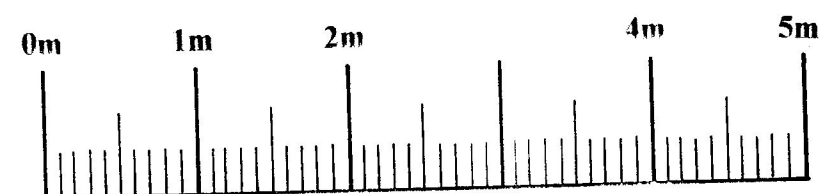

SCALE BAR 1:50

NB - In addition to measured survey data, this drawing has been prepared in accordance with information supplied by H M Land Registry, Ordnance Survey and Promap Service, Licence Number 100020449

Any discrepancies are to be reported to the Agent immediately and prior to any checks on site being made by Paul M Noad Associates

Title	ELEVATIONS AS EXISTING		
Project	OCTAVIA 22 NORTH ROAD HYTHE KENT CT21 5DT	Scale	1:50
		Date	May 2019
		Drawn	PMM

PAUL M. NOAD
Land and Building Surveyors

PELICAN HOUSE, 86 HIGH STREET
HYTHE, KENT CT21 5AJ
Telephone (01303) 261660

☐ DETAILED MEASURED AND LEVELLED SURVEYS ☐
☐ DESIGN ☐ PLANNING ☐ BUILDING REGULATIONS ☐

Client Dawn Gaskin
Octavia
22 North Road
Hythe, Kent CT21 5DT

Dwg No.

19.30-07

ANP