



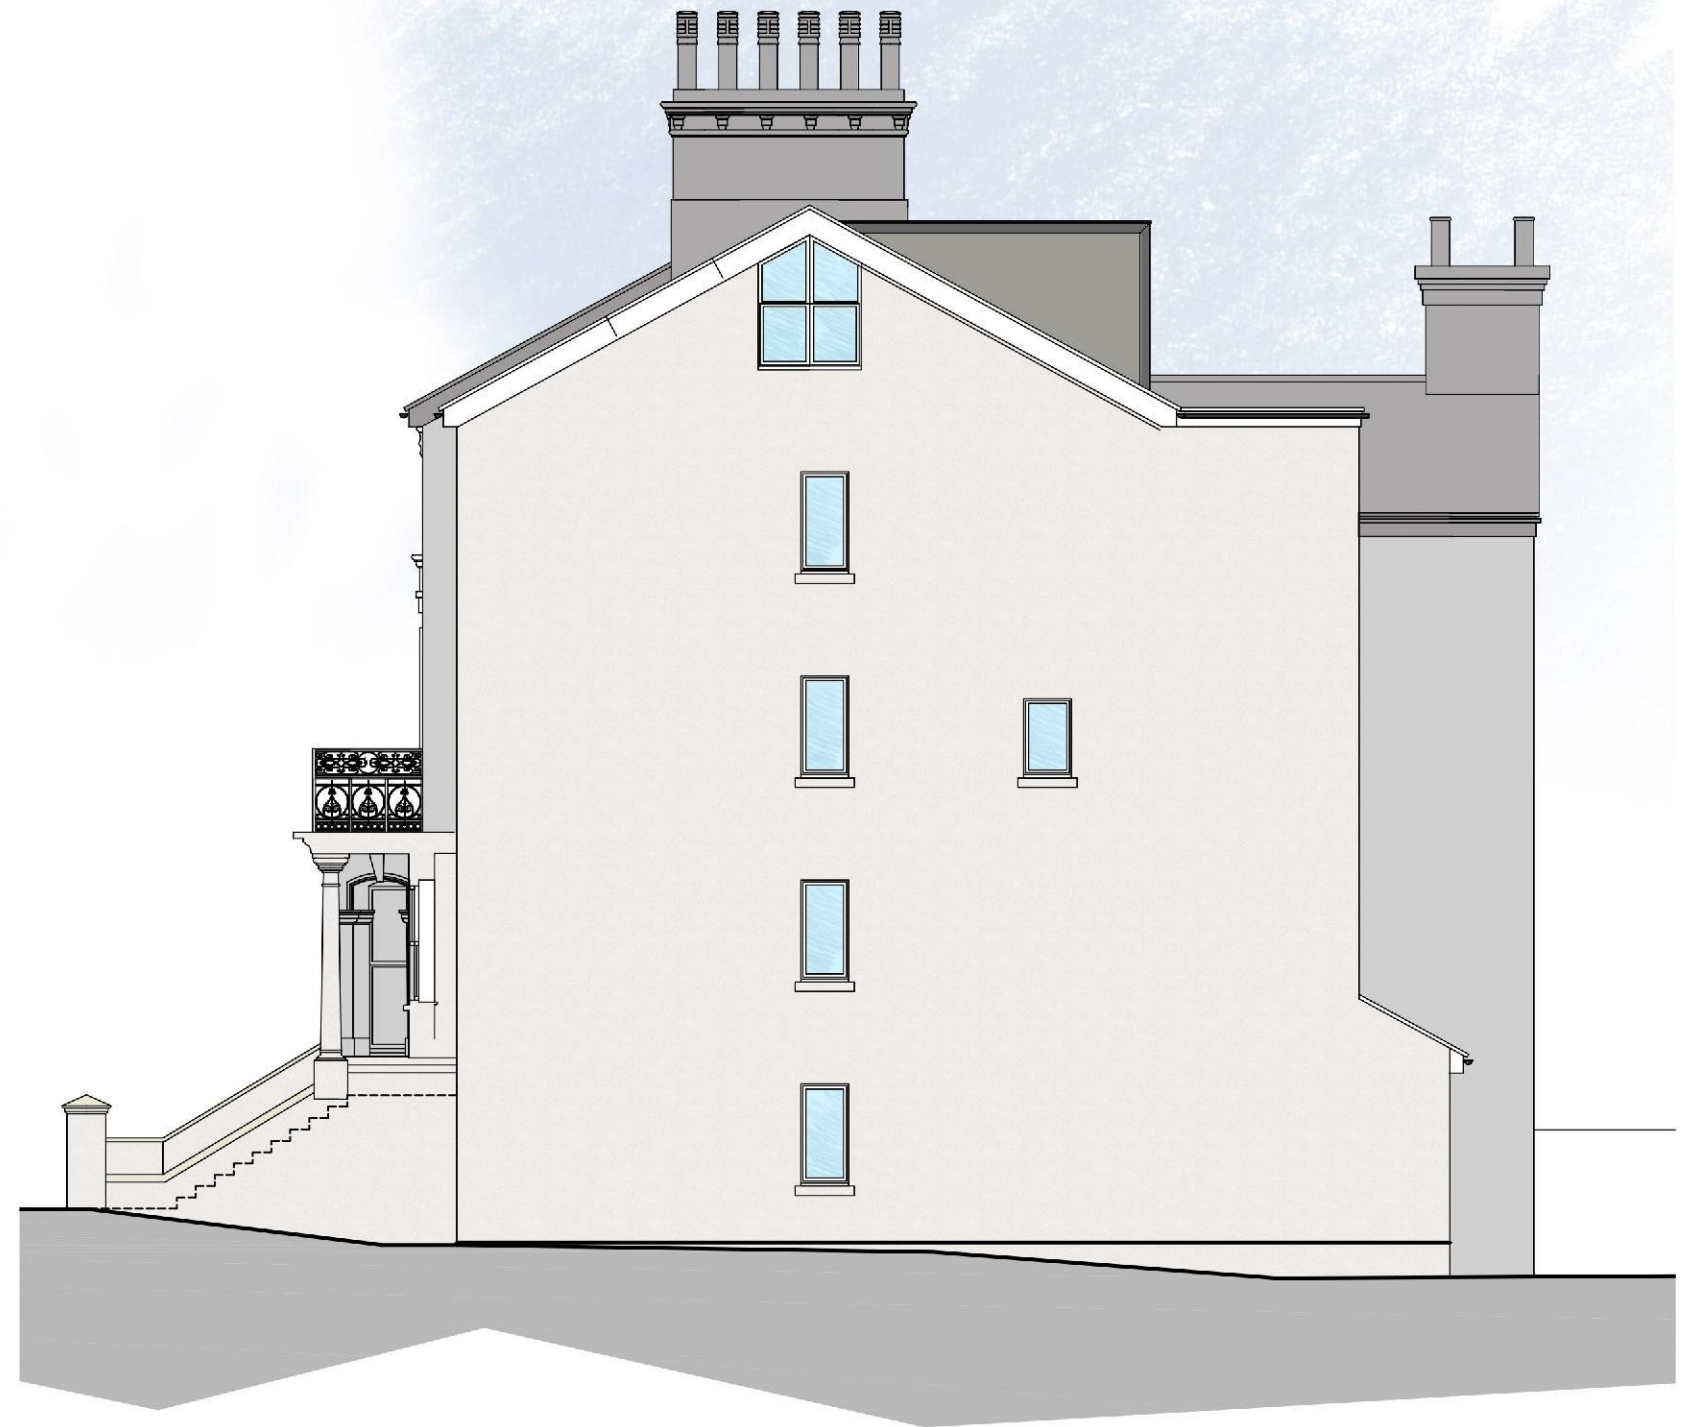

Rev	Date	Description
0		
1		
2		
3		
4		
5		
6		
7		
8		
9		

 

ADAM WOODBRIDGE
ARCHITECTS

07916503348
info@adamwoodbridgearchitects.com
33 Mount Pleasant Close Lyngsme Kent CT15 8JF

Client / Project
Proposed New House
Land Adjacent to Waverley House
Marine Parade
Littlestone
New Romney
TN28 8QN

Drawing Description
Proposed Side and Rear Elevation

Scale
1:100@A3

Drawing Number

18_91_15

Date
March 2019

Revision