


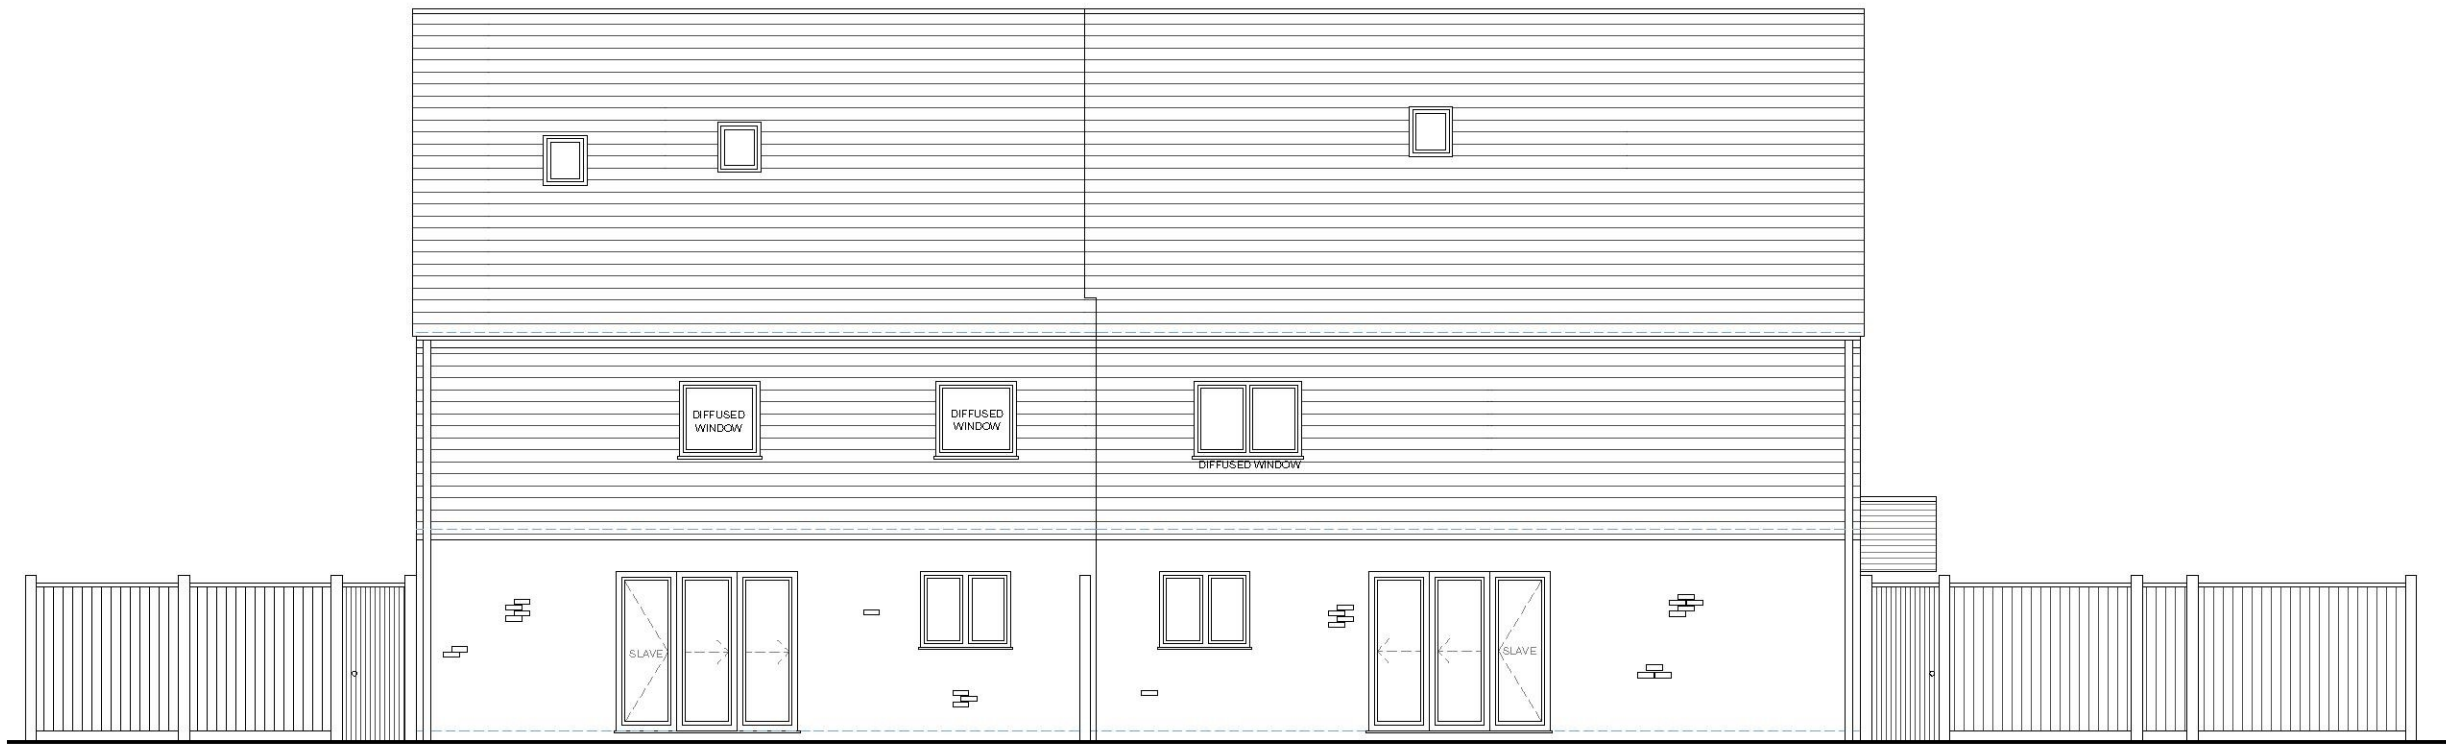


PROPOSED NORTH ELEVATION

Scale 1:100



PROPOSED SOUTH ELEVATION

Scale 1:100

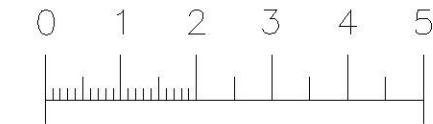

Scale Bar (Metres) - Sc. 1:100

NOTES:

This drawing is the copyright of John Verkaik and should not be copied without consent.

All work must be carried out in accordance with the requirements of the current British Standards and Building Regulations.

The contractor must verify all levels and dimensions on site before commencing any work or preparing shop drawings. Any discrepancies should be notified to the architect immediately.

Use written dimensions only. Do not scale off this drawing. If in doubt please ask.

No	Revision	Description	Date	Checked
JV CHARTERED ARCHITECTS				
JV Chartered Architects Broadfield Road Folkestone Kent CT20 2JT Telephone: (01303) 252182 Mob: 0787 635 3484				
PROJECT NO. 1904				
CLIENT/PROJECT BLACKBERRY PROPERTIES LTD, LINDRIDGE OAST, TONBRIDGE, KENT, TN3 8AN.				
SITE: LAND PARCEL WEST OF STANLEY ROAD & NORTH OF MILKY WHEY, CHERITON, FOLKESTONE, CT19 4LQ				
DRAWING TITLE PROPOSED NORTH AND SOUTH ELEVATION (HOUSE)				
SCALE 1:100 AT A3				
STATUS PLANNING			AREA	
DRAWN BY SW		CHECKED JV		DATE JULY 2019
DRAWING No. 1904-07			REV No.	