
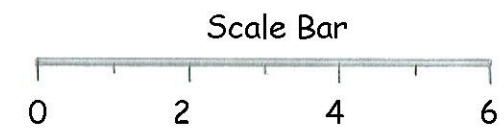


DRAWING FOR PERMITTED DEVELOPMENT

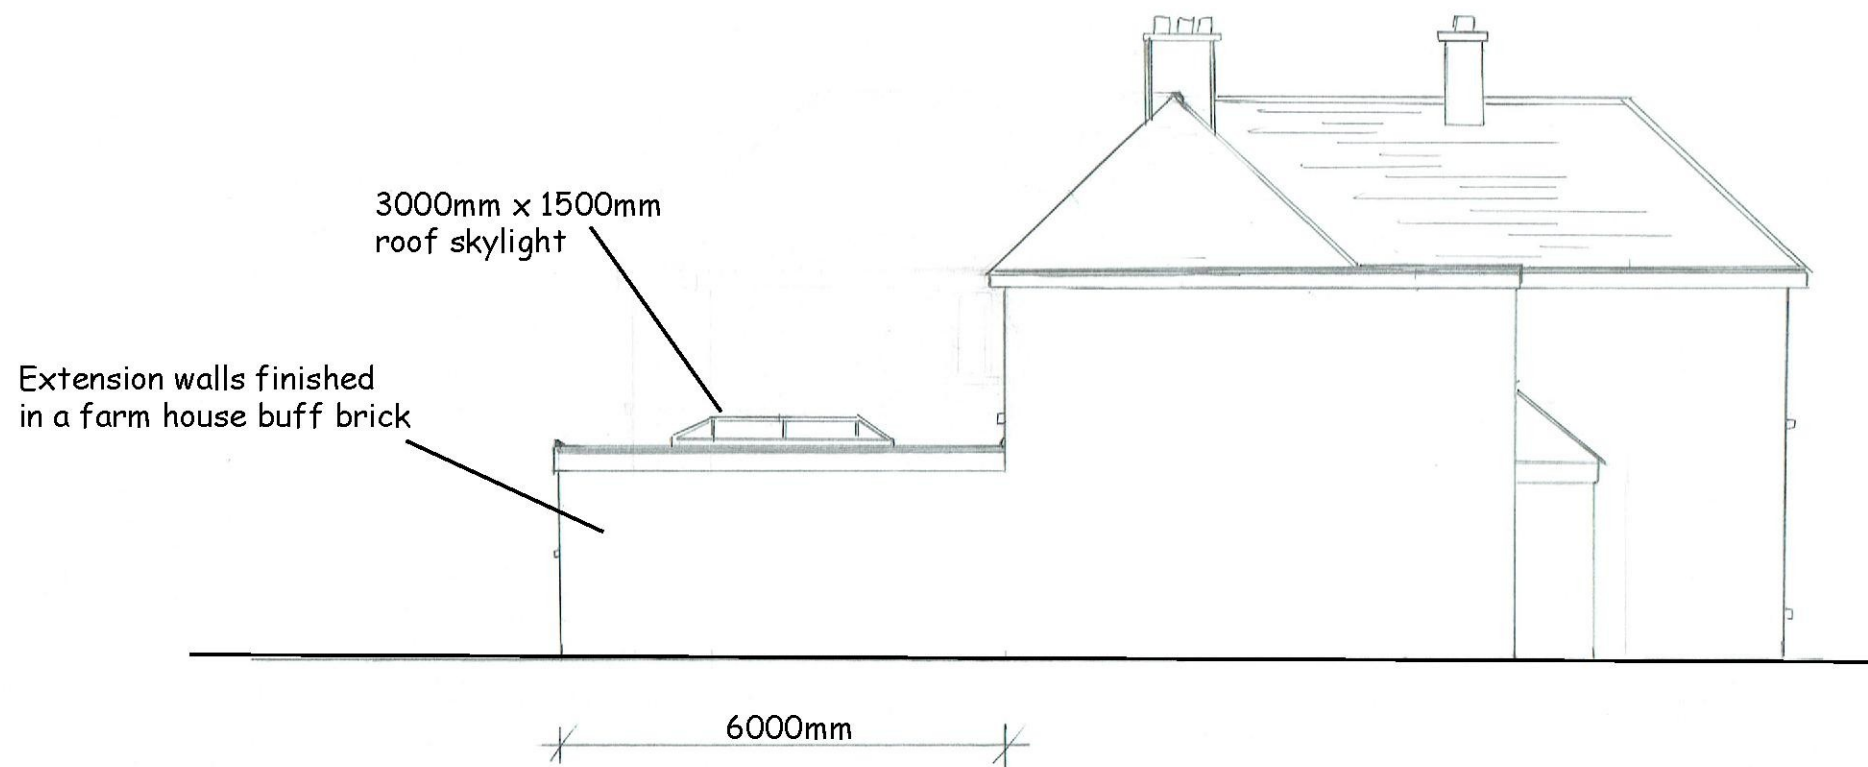

Single storey rear extension under permitted development	
Kilrush - Stone Street	
Proposed south elevation	
Drawing number: CB-004	
Scale 1: 100 @ A3	Drawn By: Chris Brian CB Planning 07810 432 681
Date: 23-07-19	