


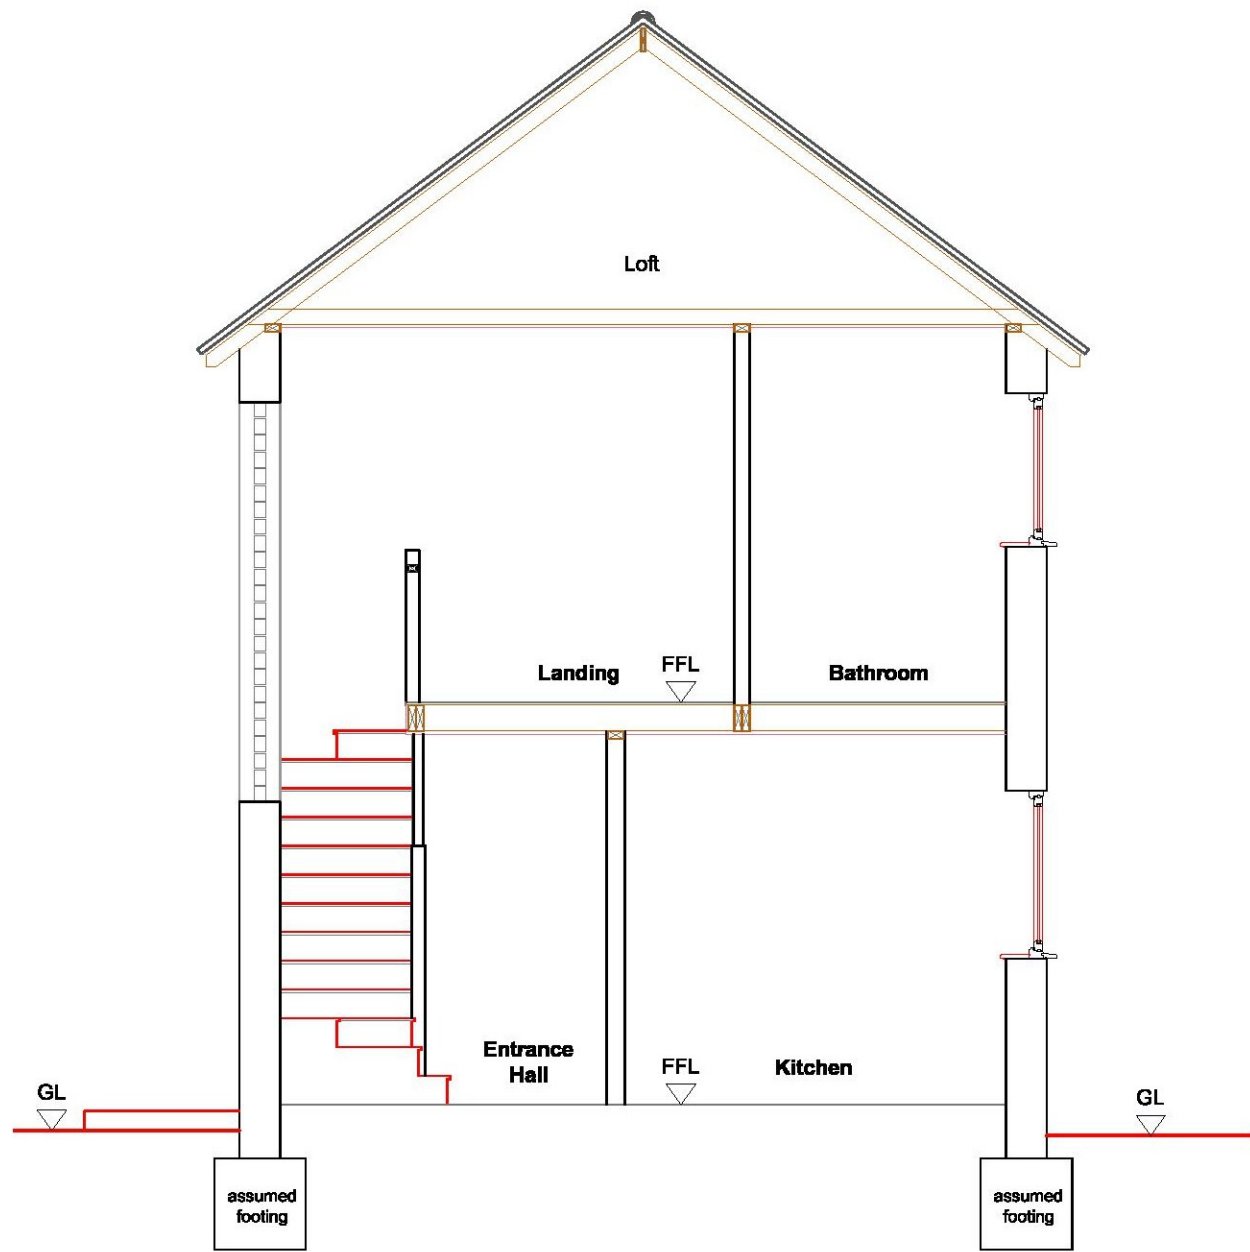

Existing Section A-A
Scale 1:50




Existing Front Elevation
Scale 1:100



Existing Side Elevation
Scale 1:100



Existing Rear Elevation
Scale 1:100

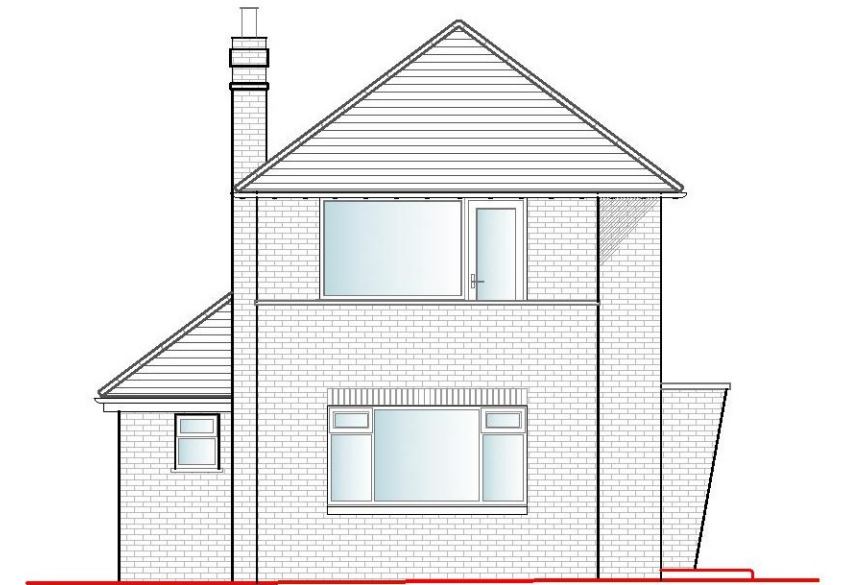

Existing Side Elevation
Scale 1:100

Project Notes:



Do not Scale. All dimensions to be checked on site and any discrepancies brought to the attention of the architect and engineer.

Member lengths to be determined on site by contractor - taking into account the bearing conditions.

Where the drawing is derived from third party drawings SCGreen Ltd. do not take any responsibility for the accuracy or compliance of any imported information or details.

This drawing to be read in conjunction with all relevant engineer's, architect's and designer's drawings and schedules.

All workmanship and methods of construction should comply with all relevant Codes of Practice, British Standards, the current edition of The Building Regulations and good building practice.

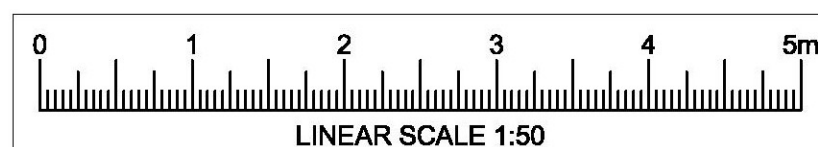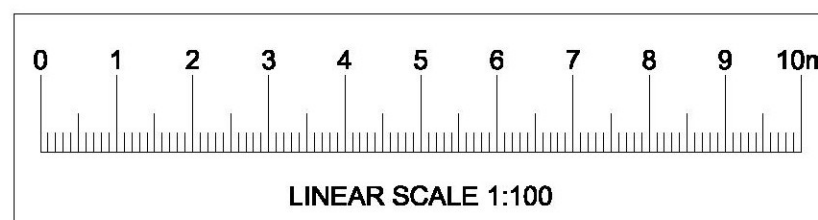

Revisions

Drawing Status

Approval / Construction

Client

Edmund Morgan

Project Title

**Proposed Extensions & Alterations
at Greenacres, Cliff Road, Hythe**

Drawing Title

**Existing Section A-A
& Elevations**

Scale

1:50 1:100

Drawing No.

5818/A2/03

Date

August 2018



**CASON
GREEN
Associates**

Structural Engineers & Architectural Designers
T 01304 827883 www.casongreen.co.uk