



NOTES


ALL DIMENSIONS SHOWN MUST BE CHECKED ON SITE PRIOR TO CONSTRUCTION

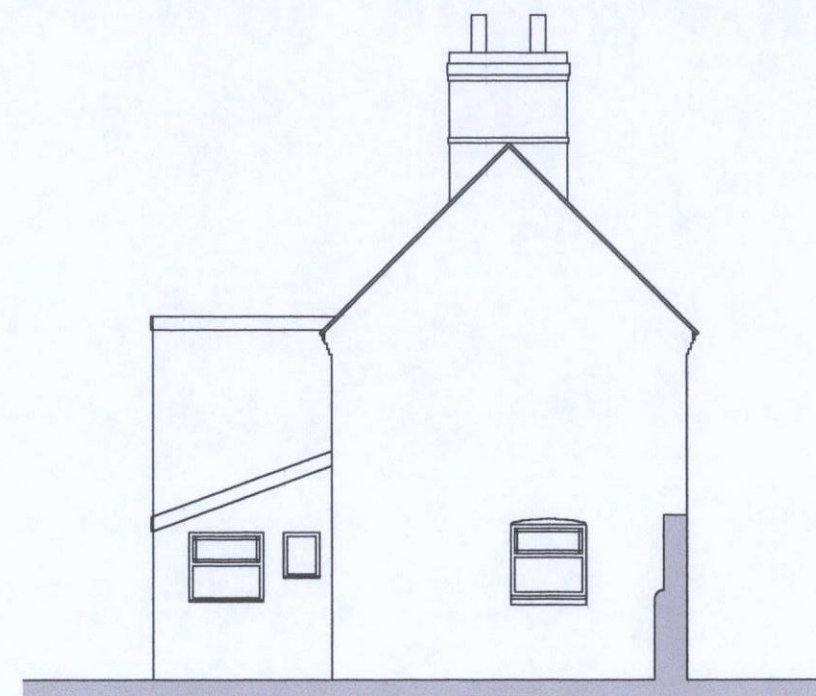


SIDE ELEVATIONS (existing)

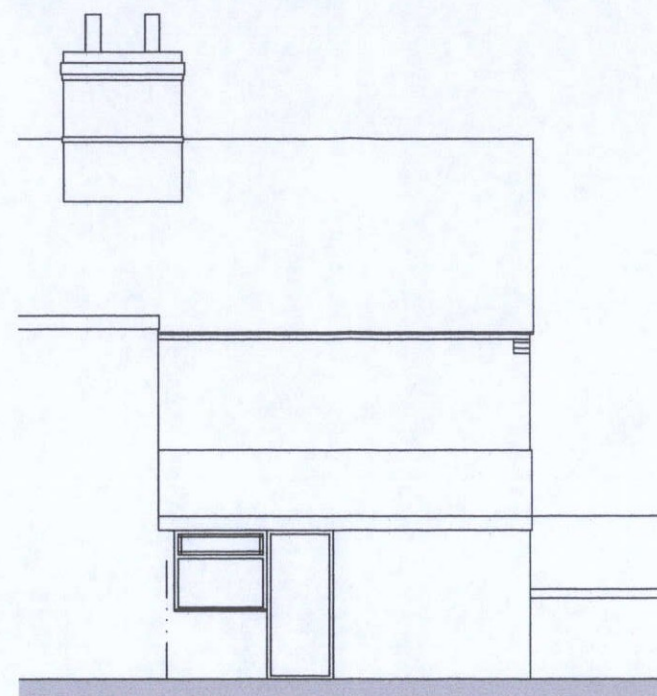



REAR ELEVATIONS (existing)

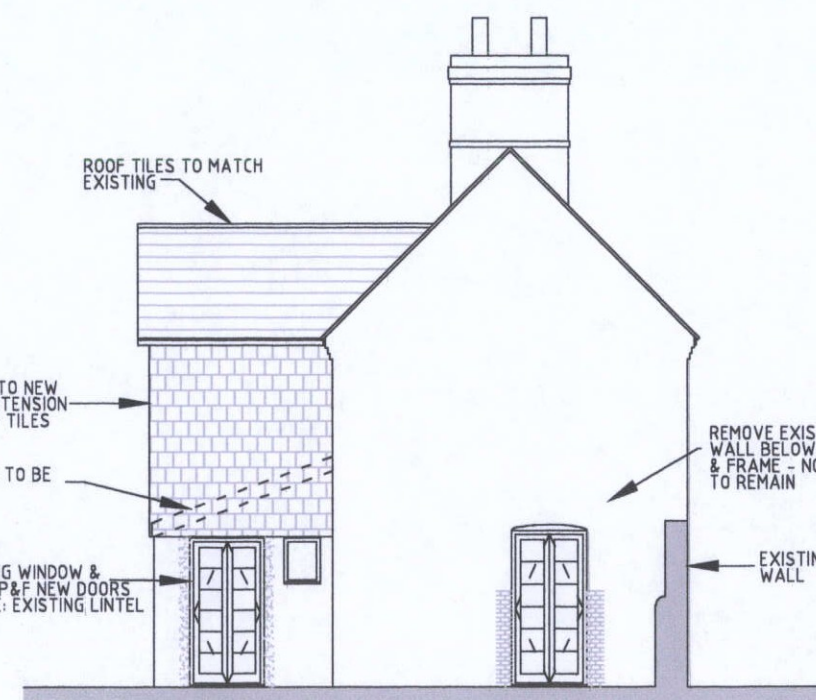


SIDE ELEVATIONS (proposed)

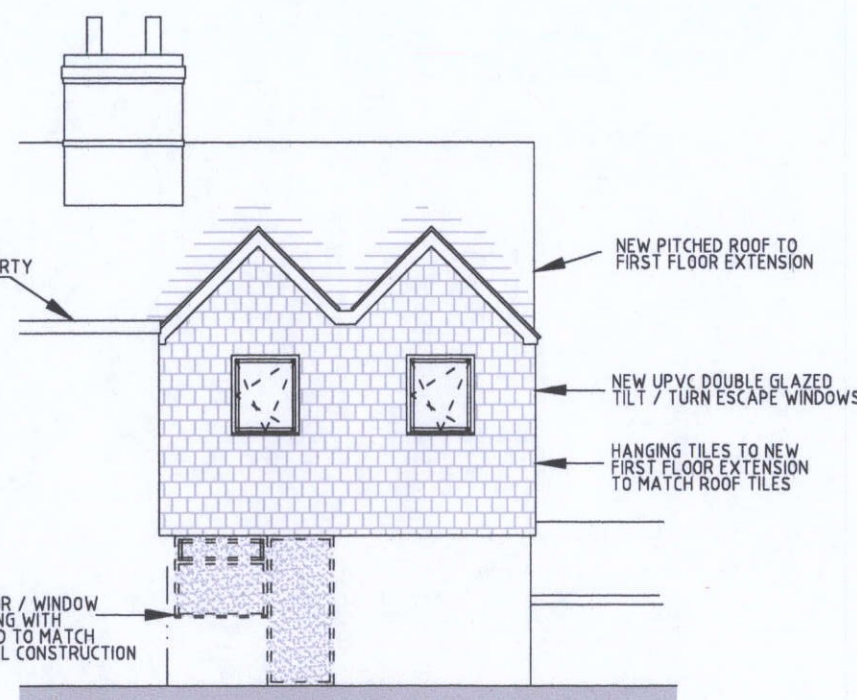

REAR ELEVATIONS (proposed)

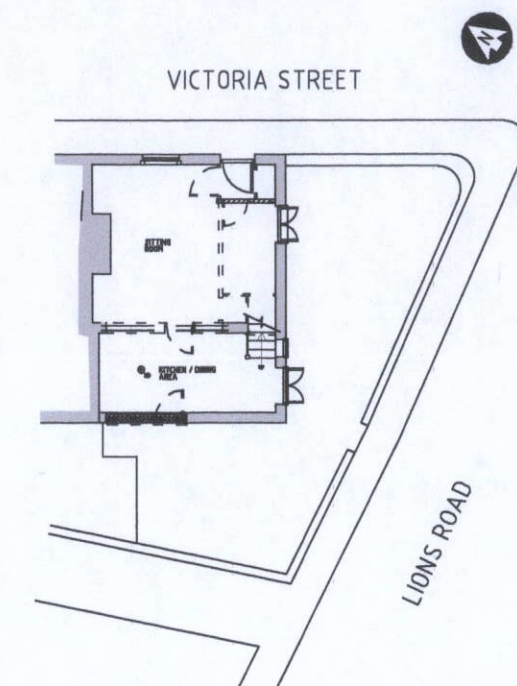 

BLOCK PLAN (proposed) Scale 1:200

 

09.AUG.2019

Revision

Nigel Seymour Design Services Tel: 01797 363558	Title PROPOSED FIRST FLOOR EXTENSION 1 VICTORIA STREET NEW ROMNEY KENT	Client MR J GEORGE 1 VICTORIA STREET NEW ROMNEY KENT
	Type of Drawing EXISTING & PROPOSED ELEVATIONS	Drawn By NS
	Date JULY 2019	Scale 1:100 (Print @ A3)
	Drawing No 19009/B/03	Revision