


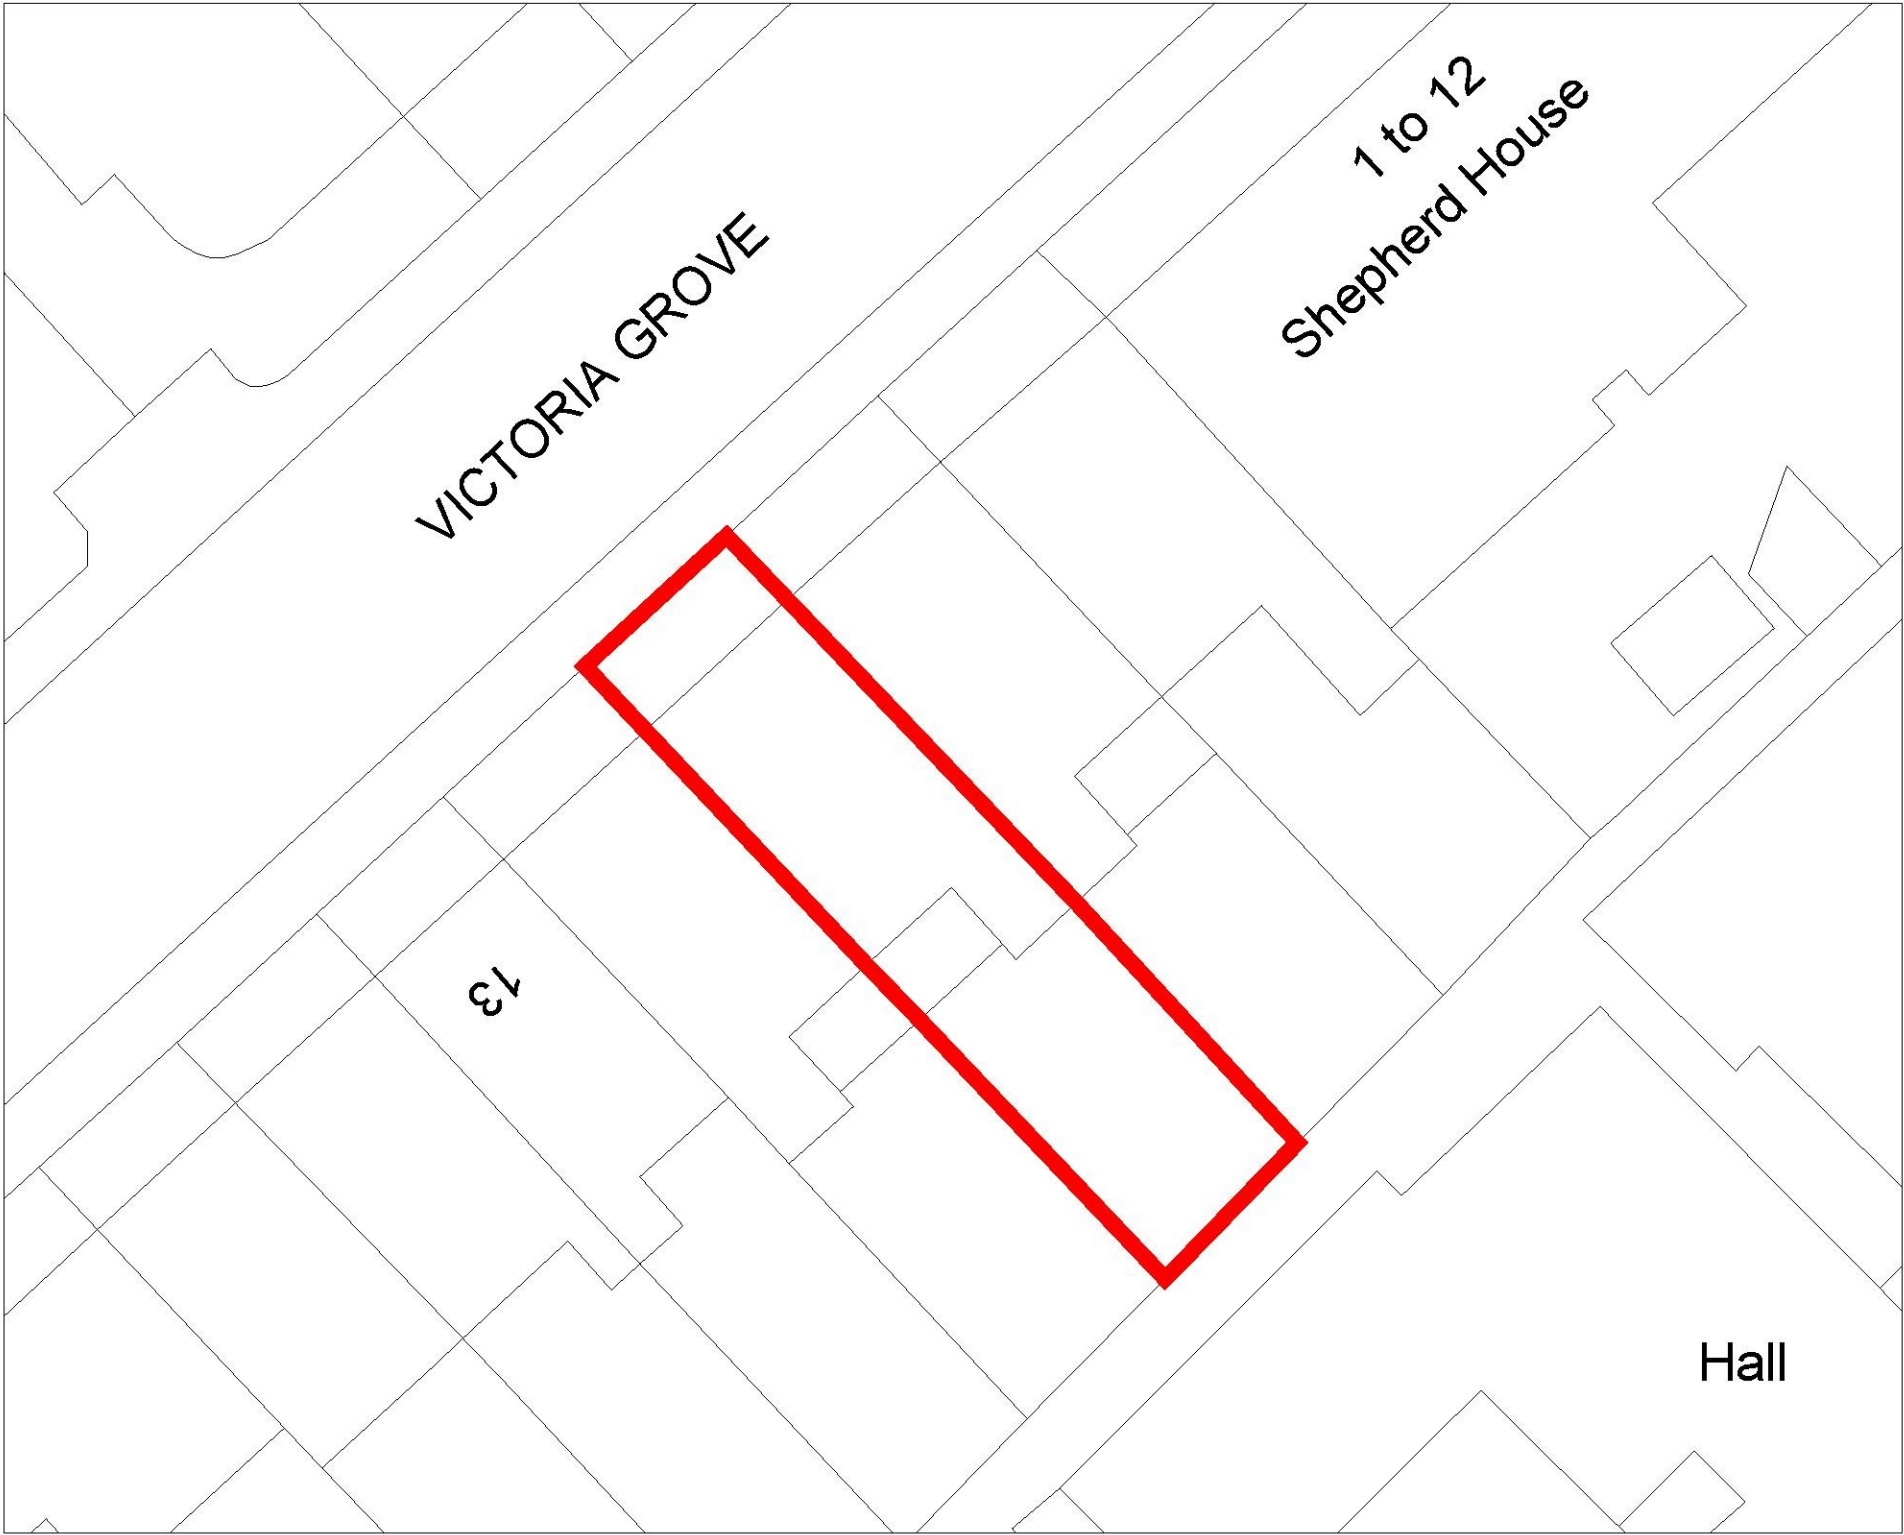

SITE PLAN
1:200



LOCATION PLAN
1:1250

PLANNING

**Abbey Design**
Architectural Services Ltd

Canterbury Innovation Centre, University Road, Canterbury, Kent, CT2 7FG
www.abbey-design.org email: admin@abbey-design.org Tel: 01227 250088

Project 9 VICTORIA GROVE FOLKESTONE KENT CT20 1BX			
Client MR C OCKENDON			
Drawing Title SITE AND LOCATION PLANS			
Scale @ A1 1:200/1:1250	Scale @ A3 1:400/1:2500	Drawn by JJT	Checked by CRE
Issue Status PLANNING		Date JULY 19	Revision P1
Project number	19/476	Drawing number	01