

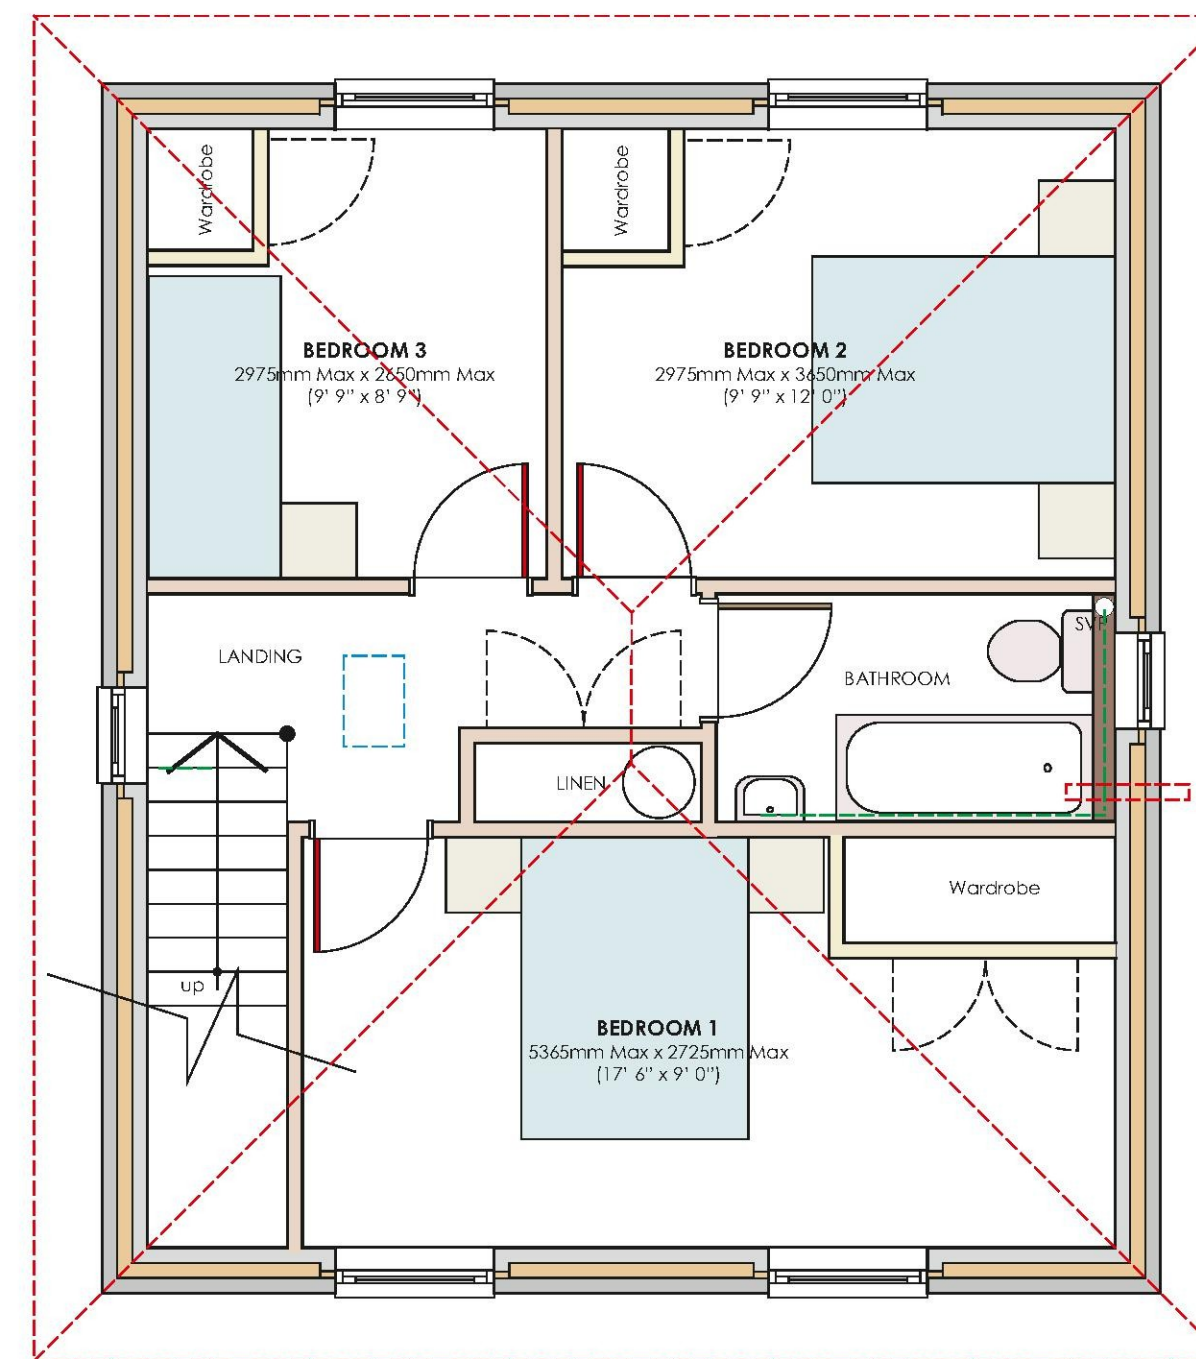


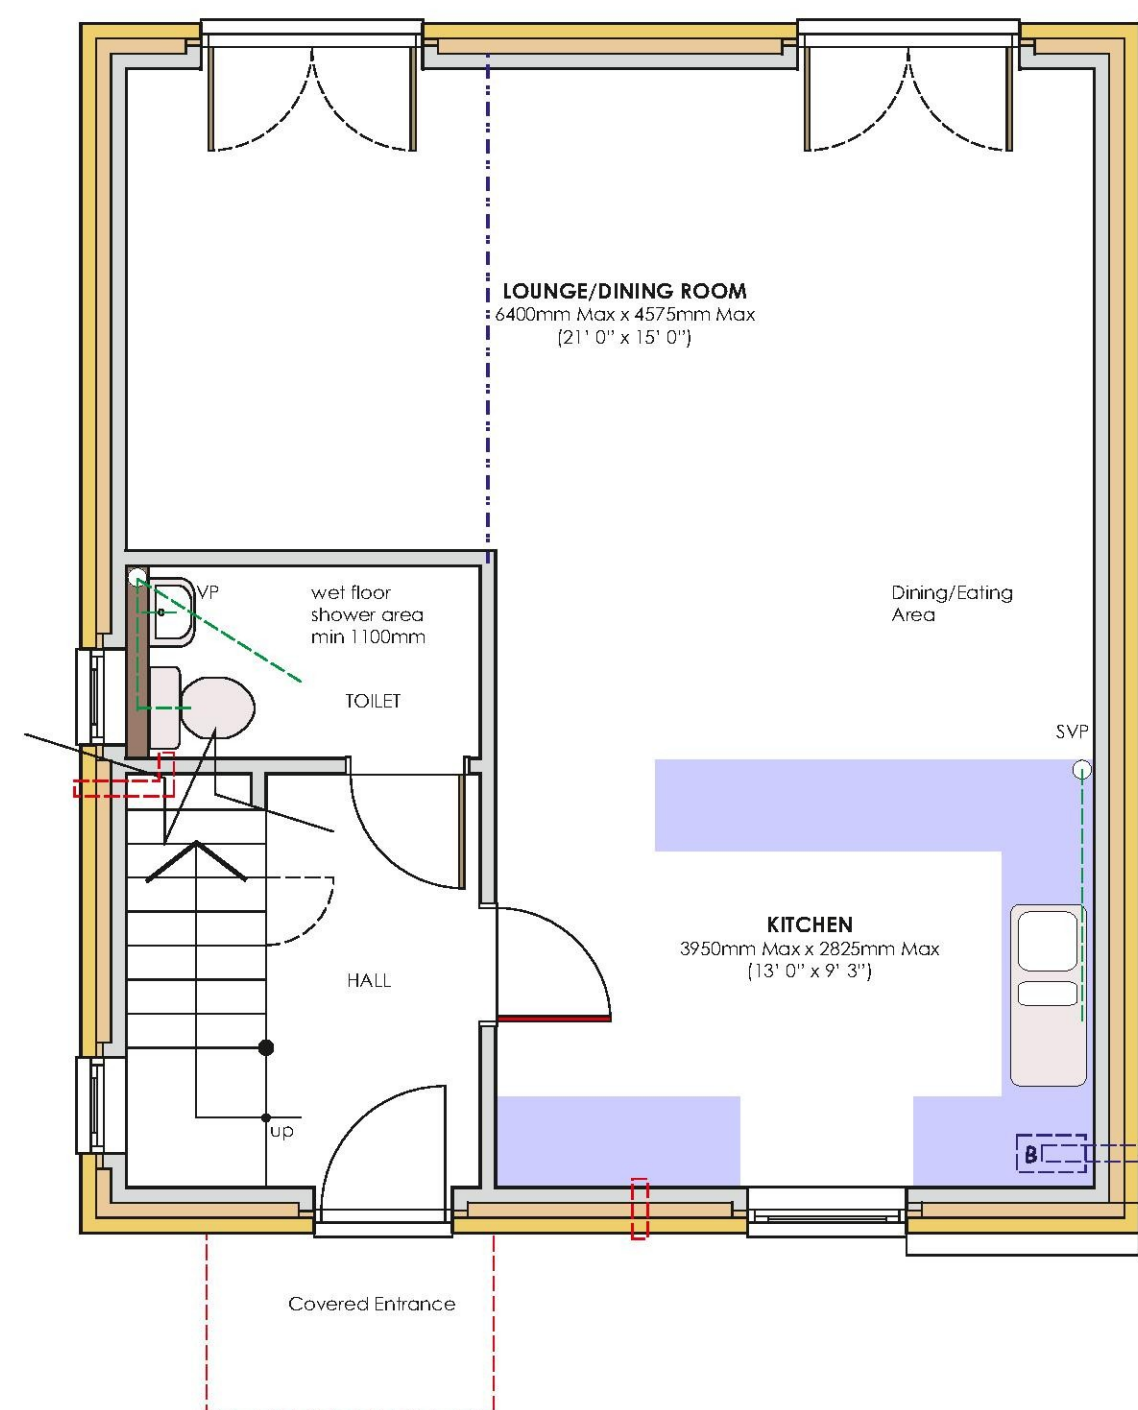

LEGEND

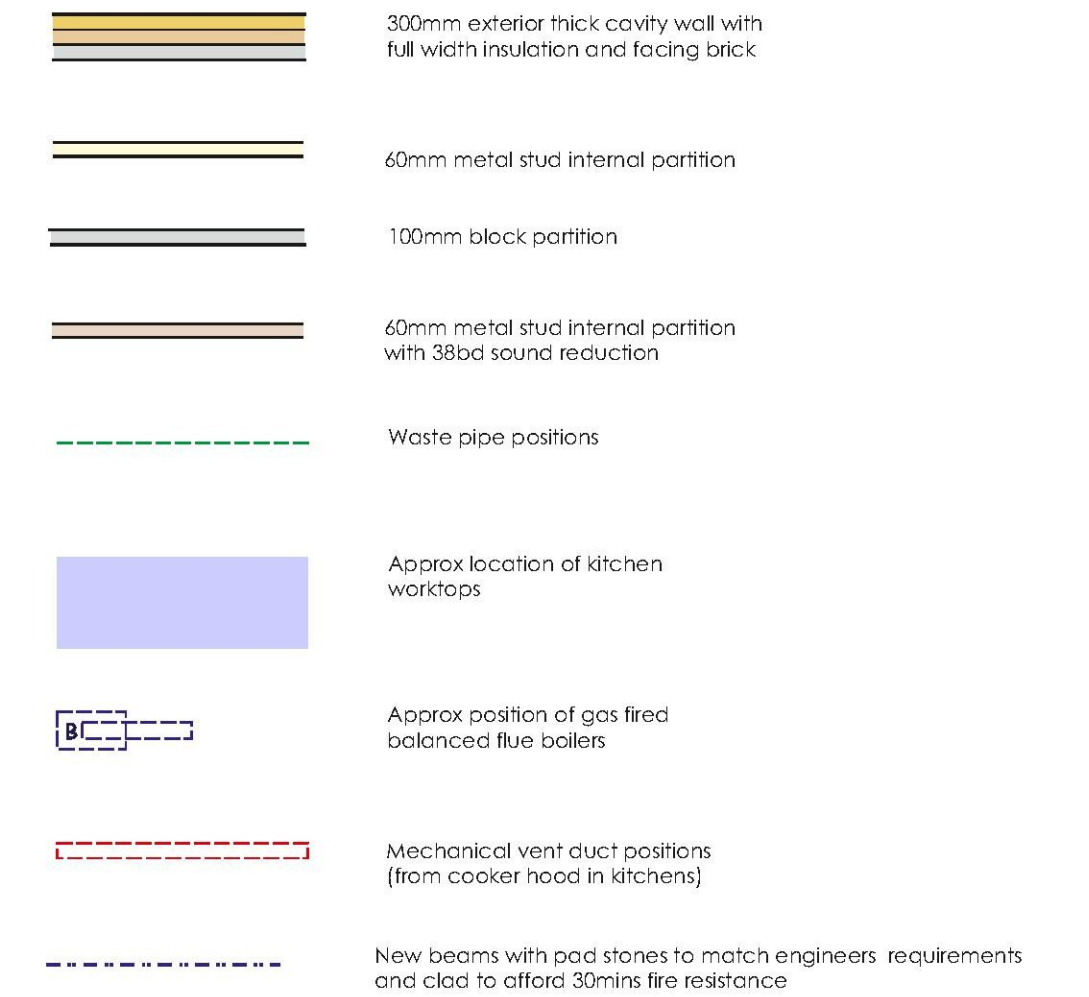

A. Altered to reflect design change		RFP#	
REVISED BA1		DRAWING	RFW
DATE July 2019			
PROPOSED Floor Plans Dwelling			
PROJECT Proposed Dwelling Fronting Prospect Road Prospect Road Land near off 112 / 112A High Street Hythe Kent CT21 5LE For: Green Breaker Ltd			
WARD + ASSOCIATES			
THE HOO WROTHAM ROAD MEOPHAM GRAVESEND KENT DA13 0HP			
T: 01474 814154 M: 07771 8639 40 E: admin@wardassociates.co.uk W: www.wardassociates.co.uk Skype user Name: rogerwardassociates			
DRAWING NUMBER 1419.WD.08A			
A			