


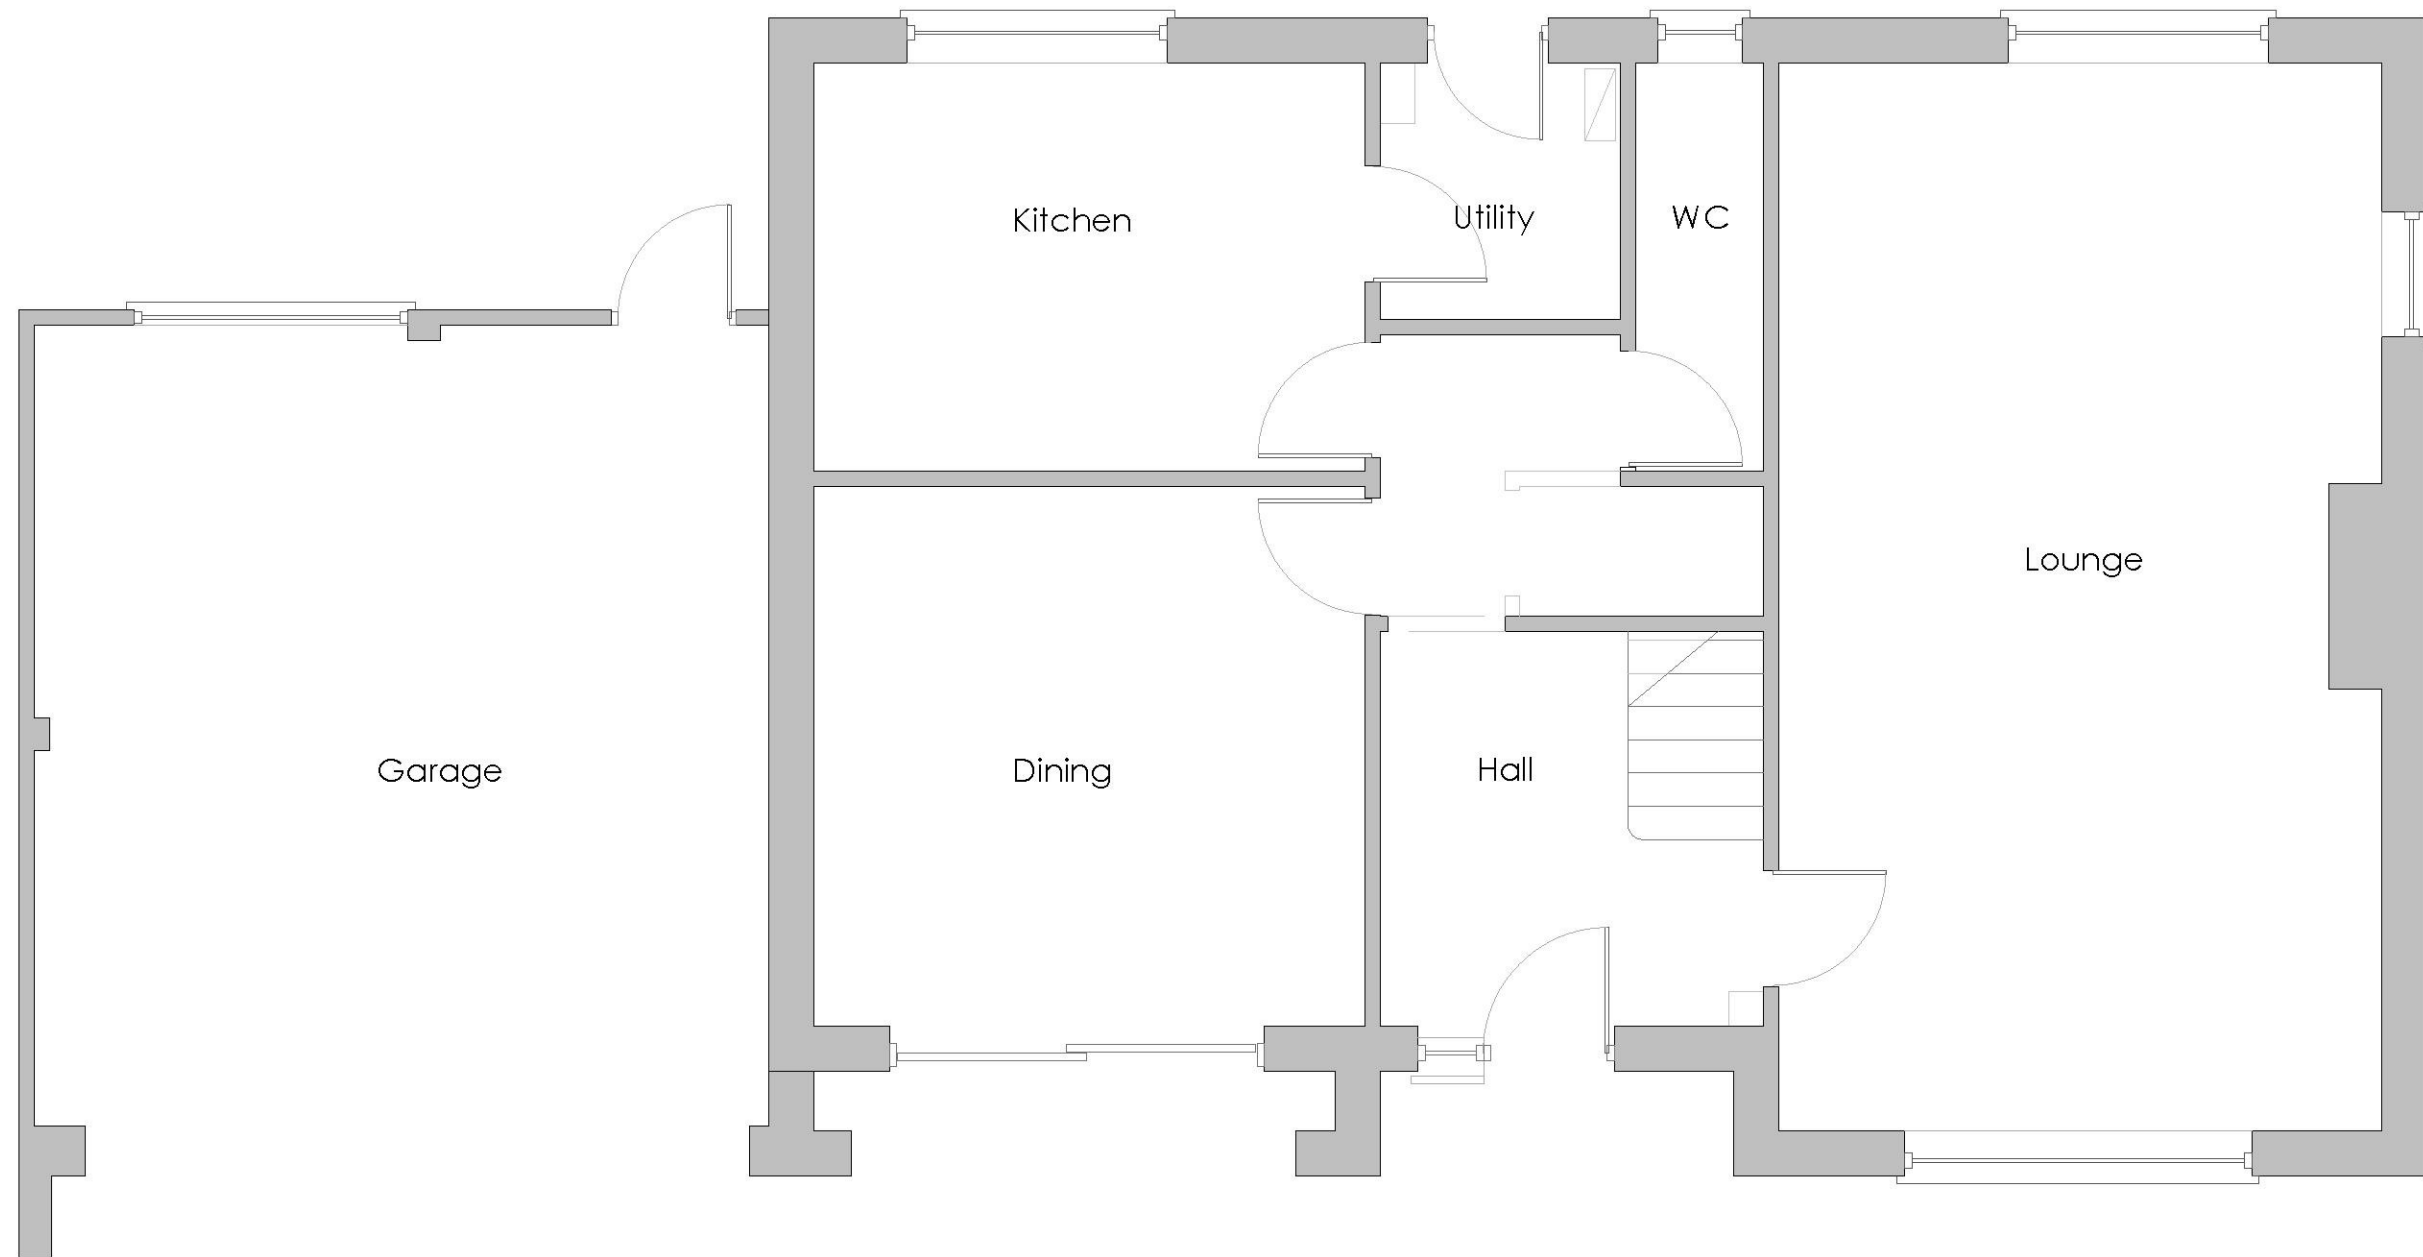

Ground Floor Plan
Existing

rev.	date	amendment
Kent Building Control Ltd 134 High Street Hythe Kent CT21 5LB 01303 656001		
client Mr & Mrs Hammett		
project 12 The Corniche Sandgate CT20 3TA		
drawing title Existing Ground Floor Plan		
scale	1:50	date 22.11.17 drawn by JB
dwg no.	KBC/17/132/002	rev. 0