




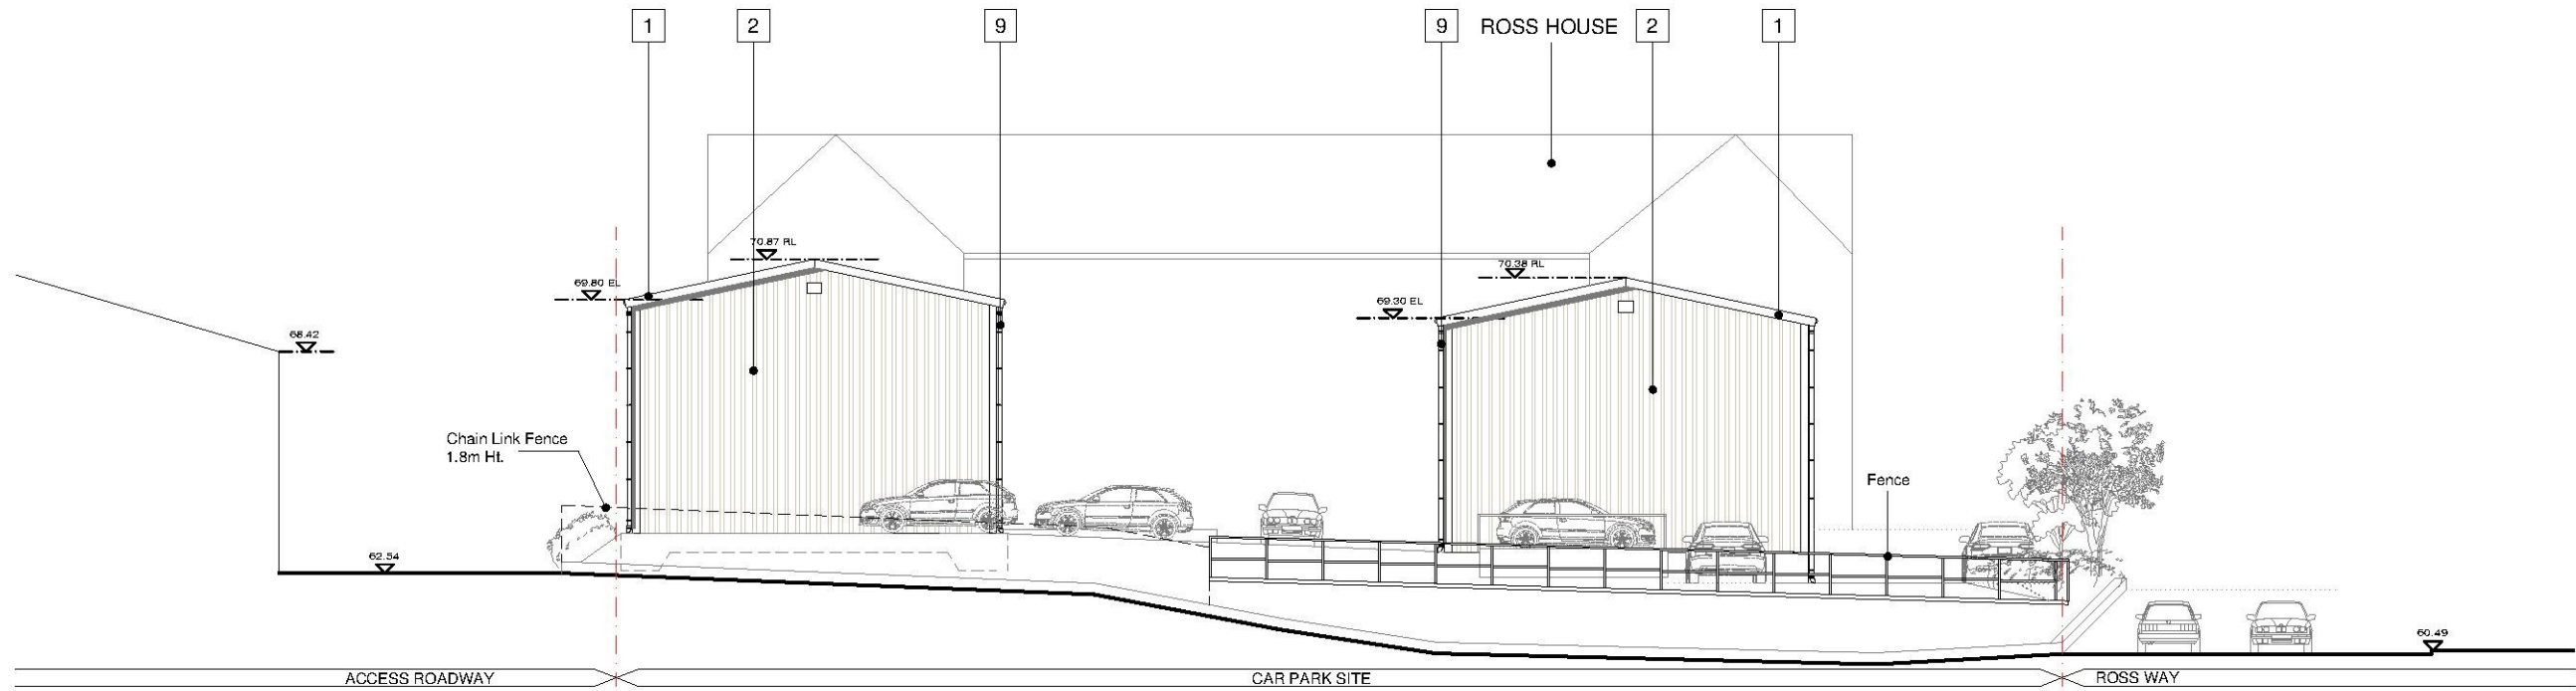

7.0 PROPOSED EAST ELEVATION

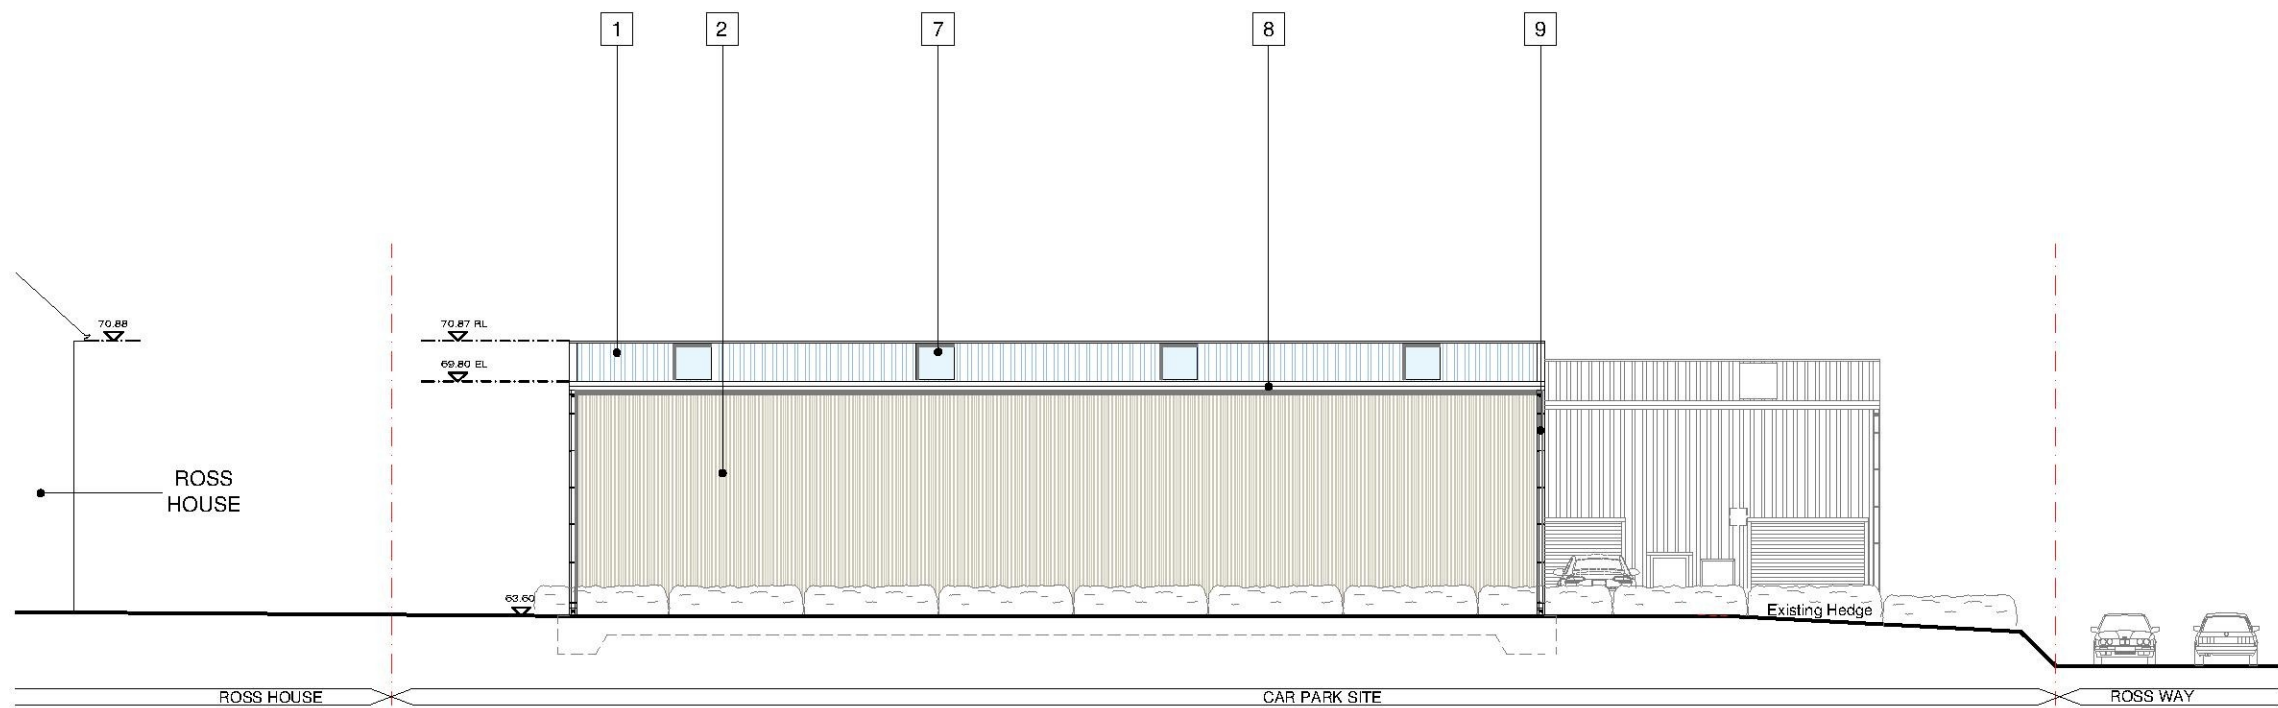

7.1 PROPOSED SOUTH ELEVATION

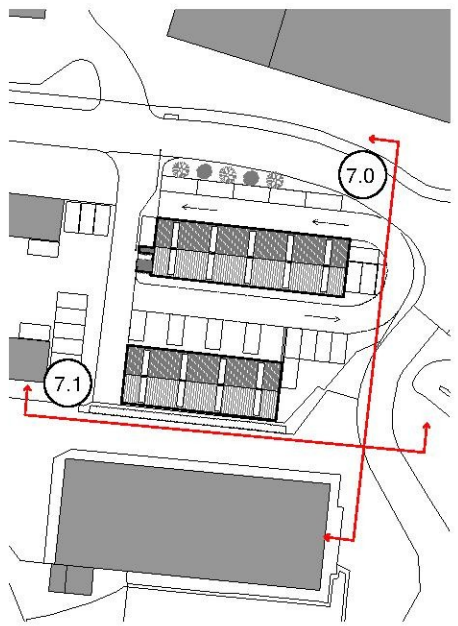

MATERIAL KEY

- 1 BLUE COATED, METAL ROOF
- 2 BROWN COATED, METAL CLADDING
- 3 GLAZING
- 4 ROLLER SHUTTER DOOR
- 5 EXTRACTOR
- 6 STEEL PA DOOR
- 7 ROOFLIGHT
- 8 STEEL FLASHINGS & GUTTERS
- 9 BLACK UPVC DOWNPIPE

SCALE: 1:200 @ A3



 RIBA CHARTERED PRACTICE W: WWW.MULLERYARCHITECTS.COM E: INFO@MULLERYARCHITECTS.COM A: 10 YORK ROAD, KENT, TN24 9QQ T: 07414 972054	PROJECT NAME // REF: CAR PARK LAND COMMERCIAL SCHEME	
	CLIENT: OLIVER DAVIS HOMES	
	ADDRESS: LAND ADJ. TO ROSS HOUSE, ROSS WAY, FOLKESTONE, CT20 3UJ	
REVISION	DRAWING NUMBER: 0195-PL-07	
	DRAWING NAME: PROPOSED ELEVATION(S) SHEET 3	
DATE	THIS DRAWING IS THE COPYRIGHT OF MULLERY ARCHITECTS AND SHOULD NOT BE COPIED OR REPRODUCED WITHOUT WRITTEN CONSENT. ALL DIMENSIONS MUST BE CHECKED ON SITE. DO NOT SCALE OFF THIS DRAWING EXCEPT FOR PLANNING PURPOSES. THIS DRAWING MUST BE READ IN CONJUNCTION WITH THE SPECIFICATION OF WORKS. ALL WORKS MUST BE CARRIED OUT IN ACCORDANCE WITH THE STATUTORY AUTHORITIES.	
DETAILS		