



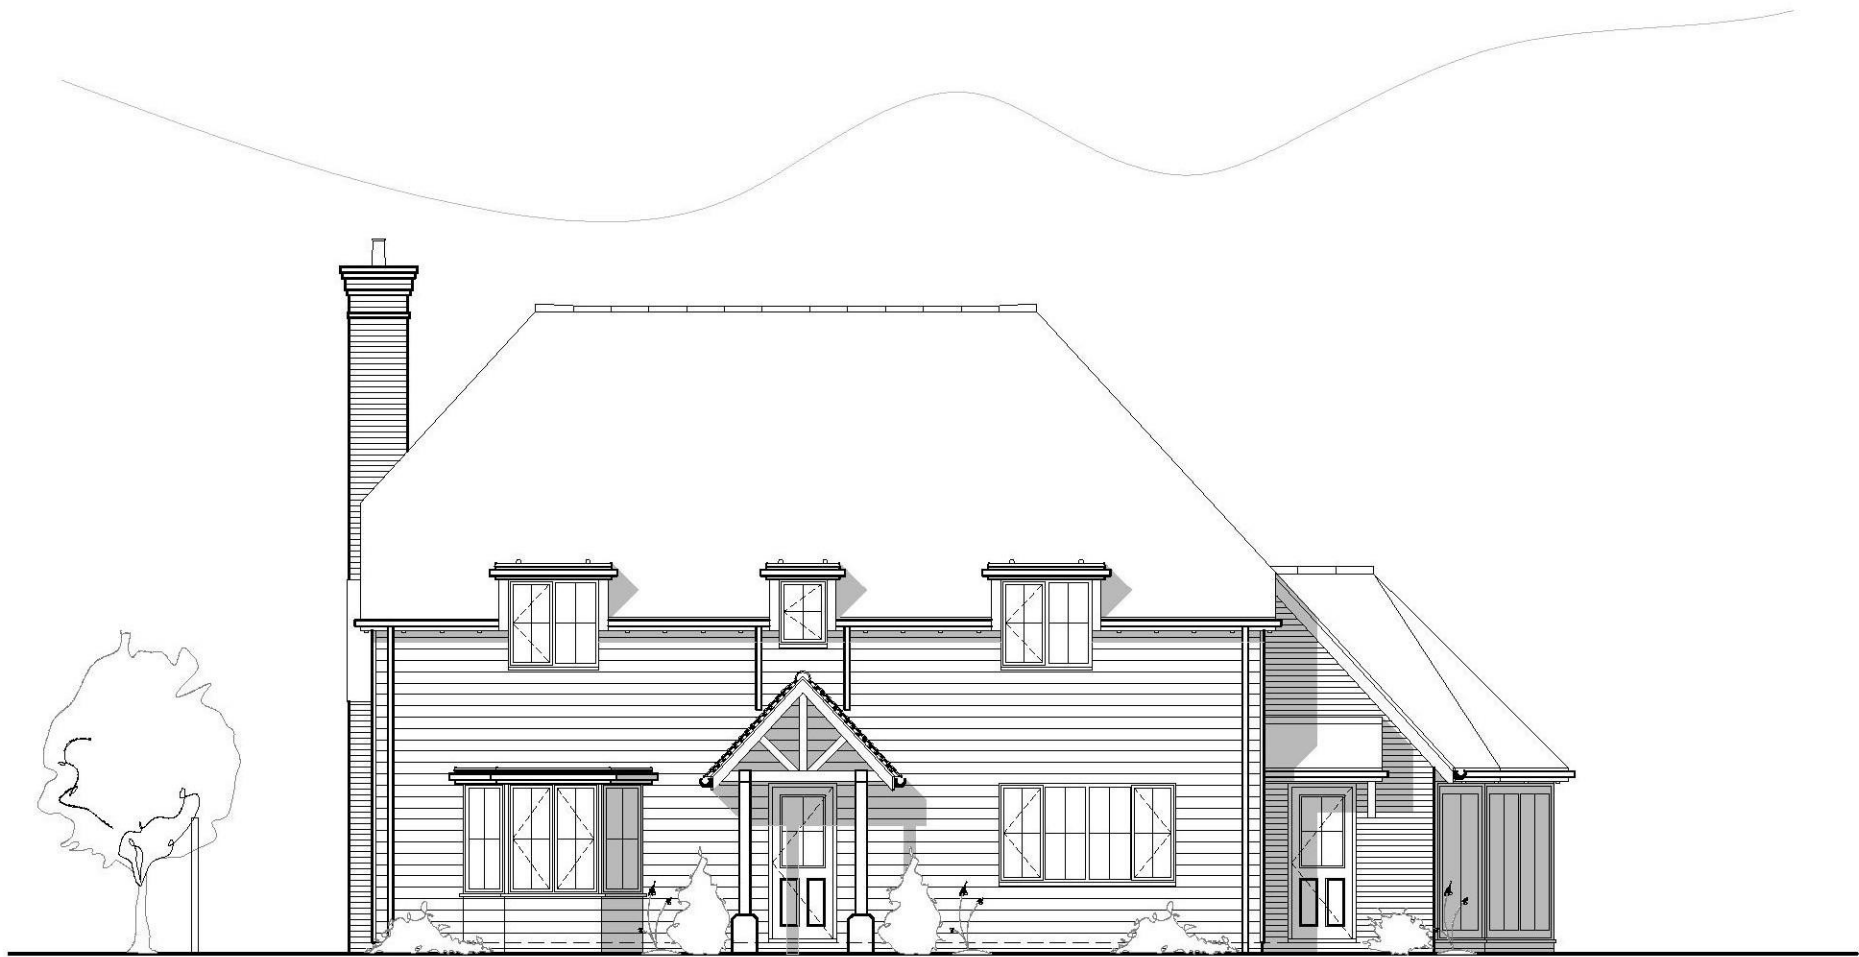


Front Elevation




Side Elevation

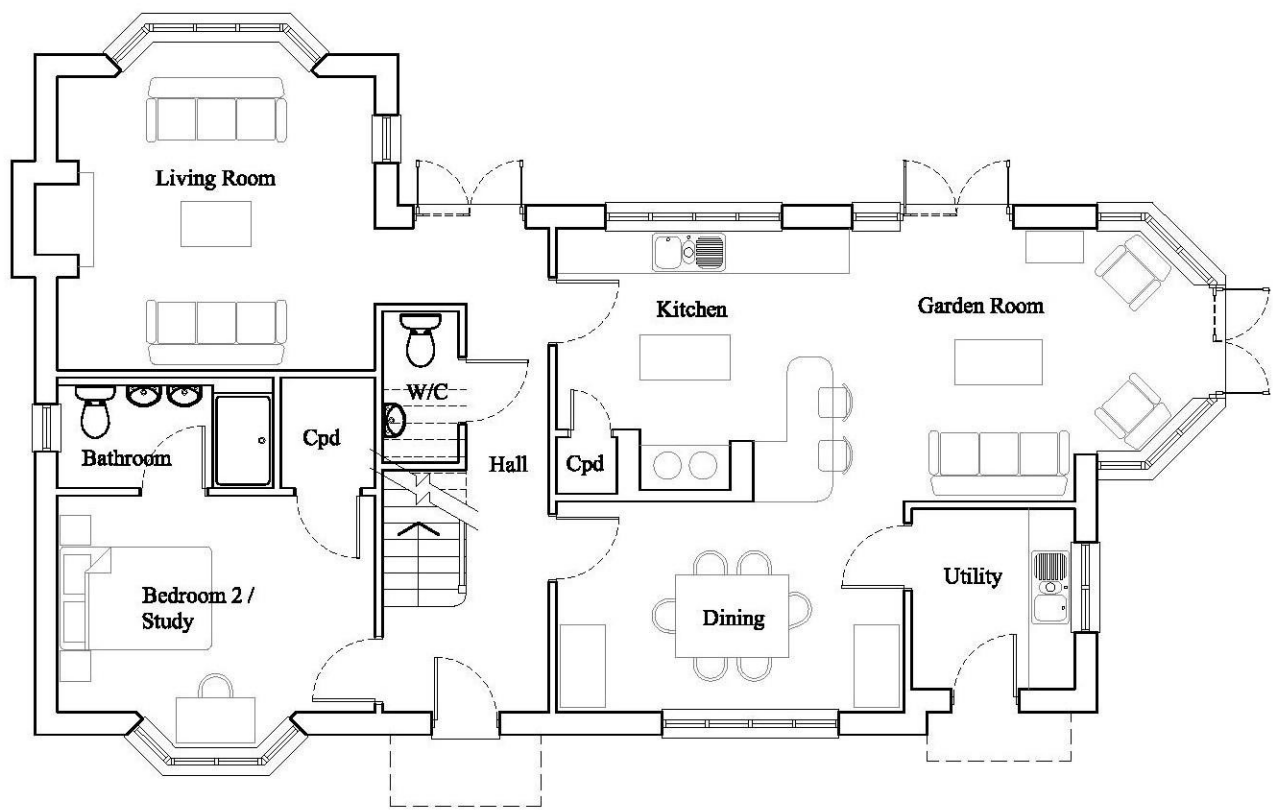

Ground Floor Plan

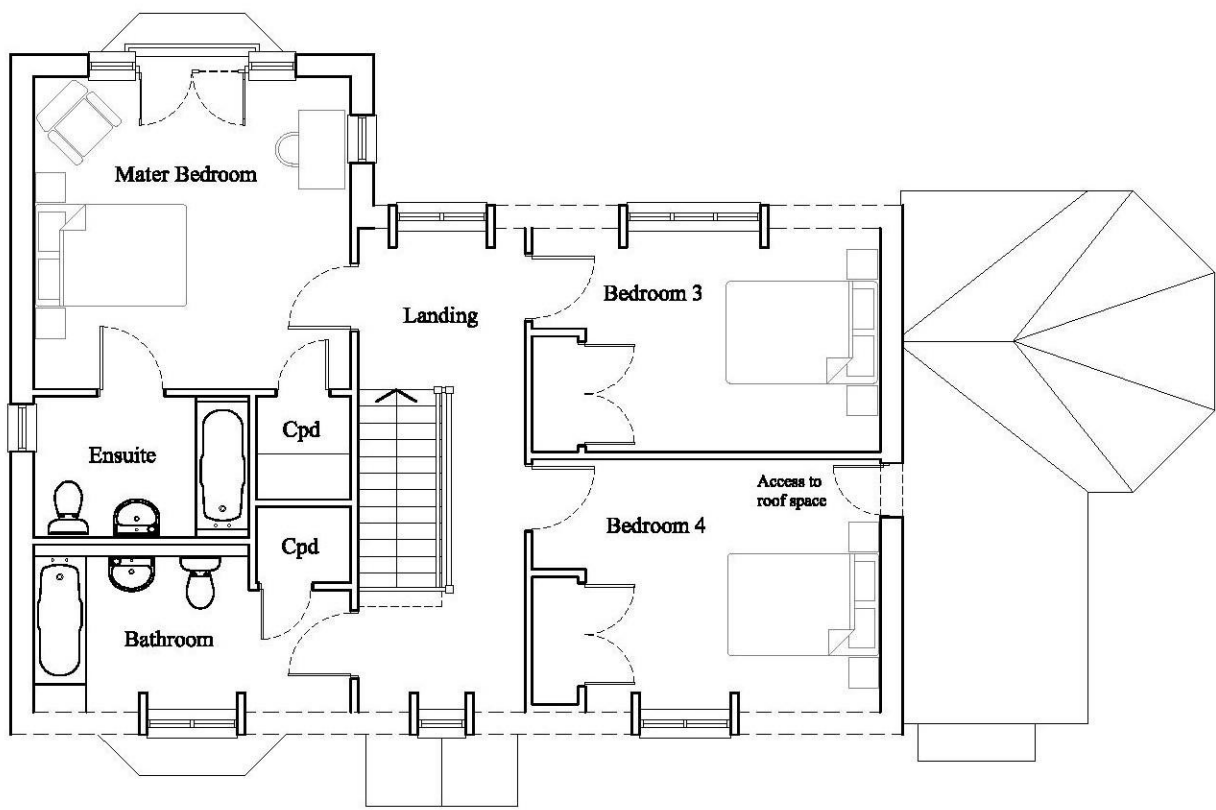

First Floor Plan

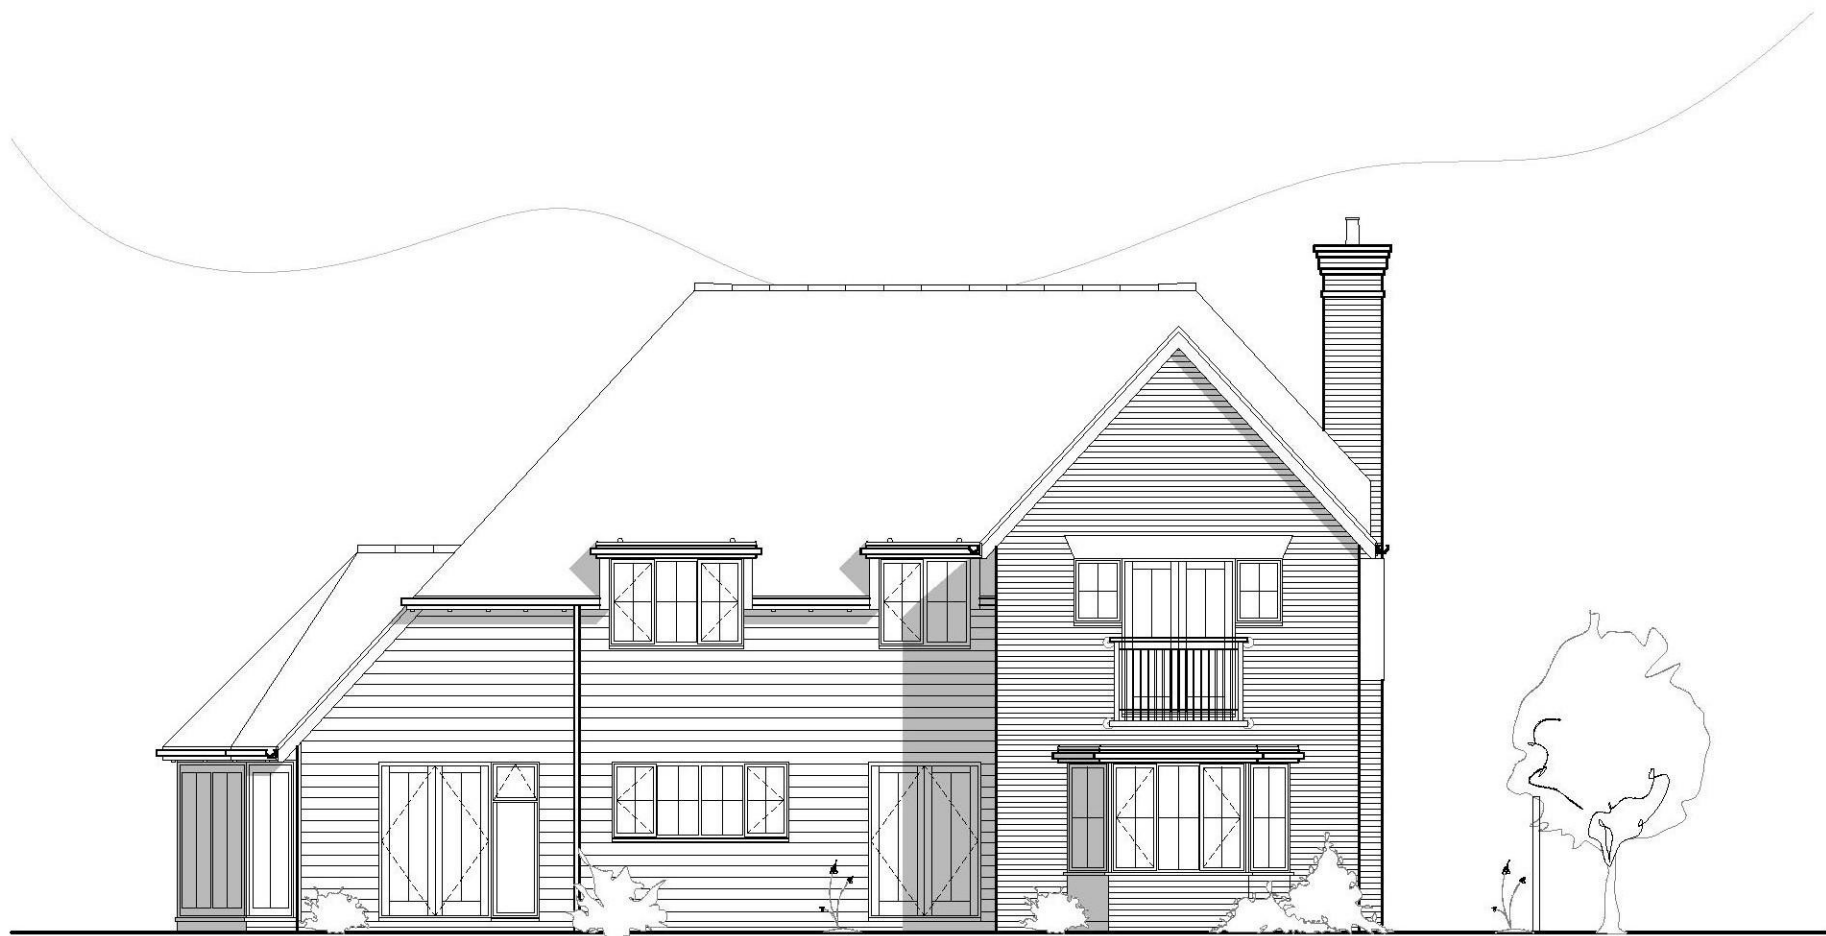

Rear Elevation



Side Elevation

NOTES:

Do Not Scale.

Report all discrepancies, errors and omissions.

Verify all dimensions on site before commencing any work on site or preparing shop drawings.

All materials, components and workmanship are to comply with the relevant British Standards, Codes of Practice, and appropriate manufacturers recommendations that from time to time shall apply.

For all specialist work, see relevant drawings.

This drawing and design are copyright of Clague LLP
Registration number OC335948.

Rev	Date	Description
-----	------	-------------

Project Title

Mr & Mrs Kincaid
Proposed New Dwelling at
Land Adjacent to Sleepers Cottage
The Halt
Elham
Canterbury

Drawing Description

Proposed Floor Plans and Elevations

Scale	Drawn by
1:100 @ A1	DK
Date	Checked by
October 2016	

CLAGUE ARCHITECTS

62 Burgate, Canterbury Kent CT1 2BH	01227 762060
1 Kinsbourne Court, Luton Road, Harpenden, Hertfordshire AL5 3BL	01582 765102
4th Floor, 99 Charterhouse Street London EC1M 6HR	0203 597 6112

CANTERBURY	LONDON	HARPENDEN
------------	--------	-----------

Drawing Number	Revision
----------------	----------

23047A/04

