


elevations - front to back pitched roof

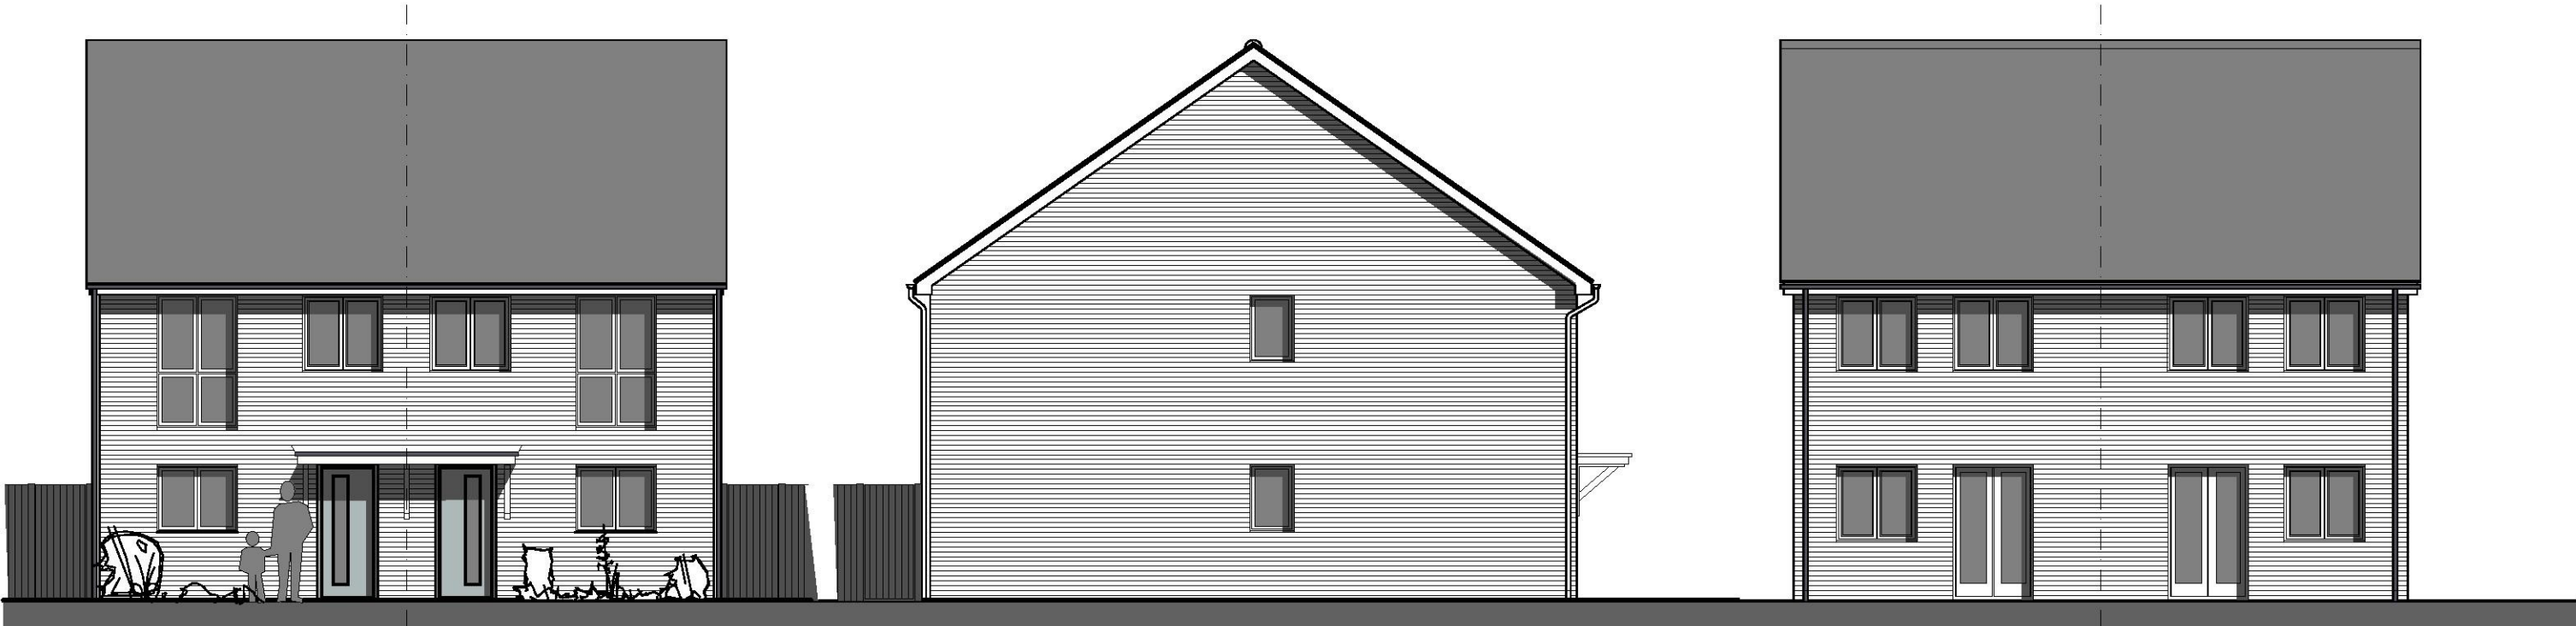

PLOTS 277, 285, 286, & 294
FRONT ELEVATION


PLOTS 278, 280, 284 & 293

TYPICAL SIDE ELEVATION

WINDOWS TO BE OMITTED
ON PLOTS 280, 285, 293 & 294

REAR ELEVATION

elevations - hipped roof

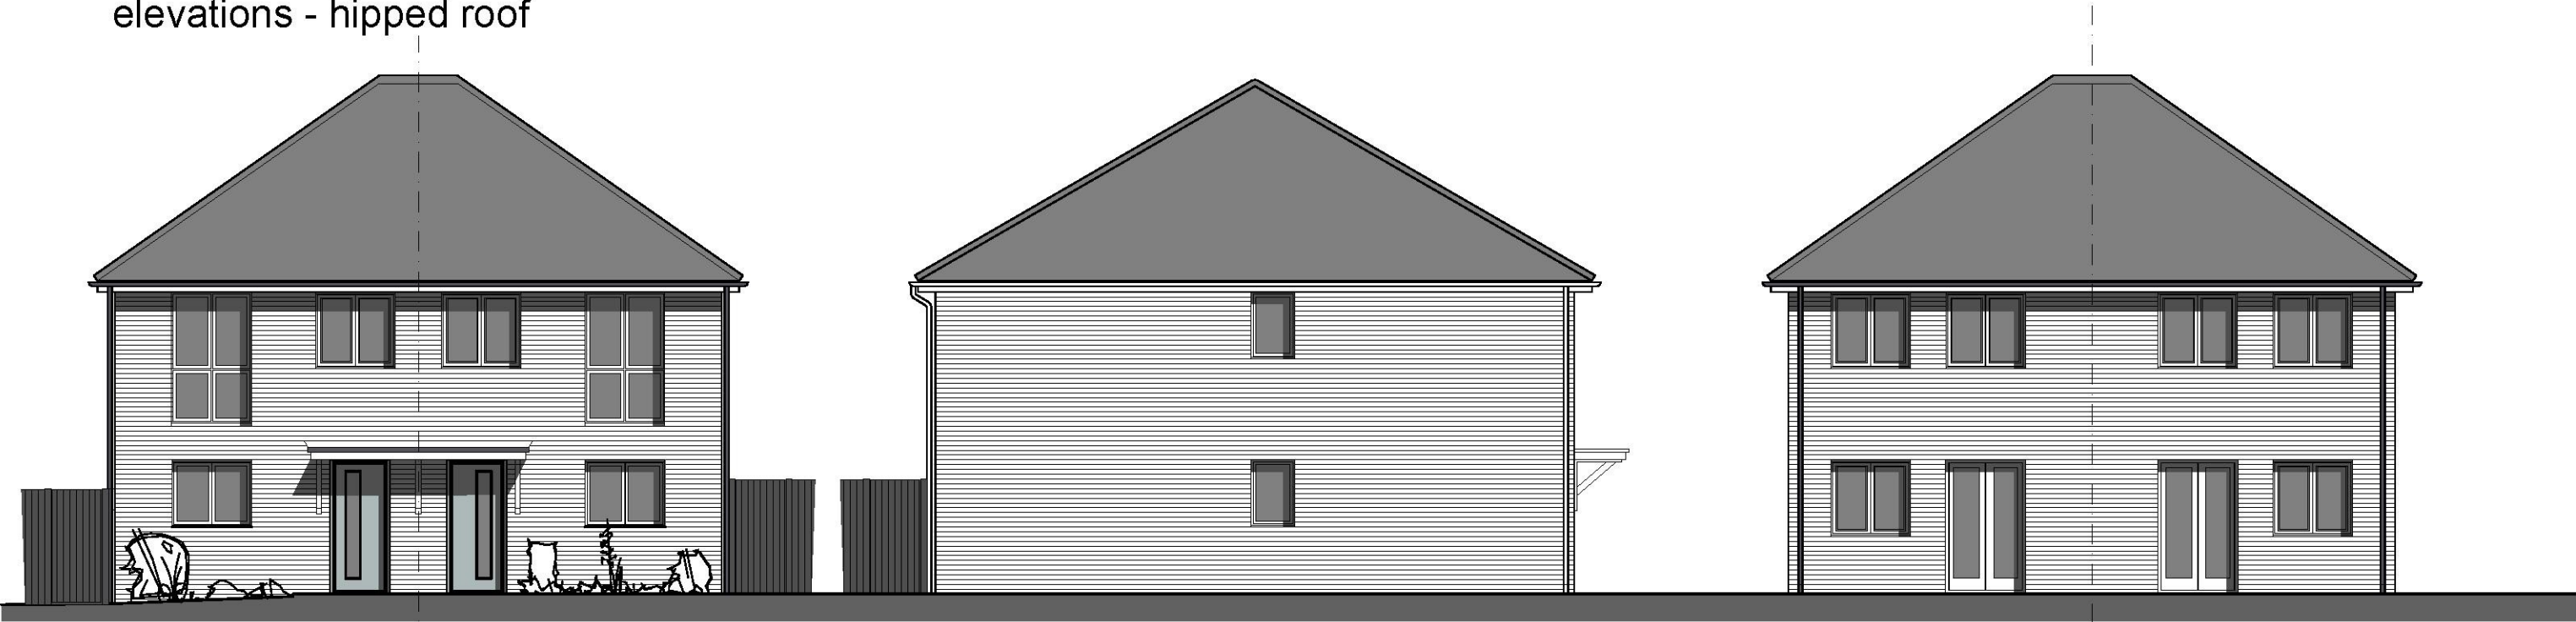

PLOTS 296, 302 & 309
FRONT ELEVATION

PLOTS 295 & 301

TYPICAL SIDE ELEVATION


WINDOWS TO BE OMITTED
ON PLOTS 301

REAR ELEVATION



Pentland Homes

A: 27-08-19
Rev: Date: OMITTED WINDOWS NOTED ON SIDE ELEVATIONS.

 

F.C.S. BUILDING DESIGN CONSULTANTS LTD Blake House, Peel Street, Maidstone, Kent. ME14 2SD Tel: 01622 685365



Email: mail@fcs-limited.co.uk

Client/Job title: PENTLAND HOMES, NEW ROMNEY H.A PARCEL

Drawing: HOUSE TYPE 'N.R2 WALMER' - ELEVATIONS

Drawing No: 1562- 13 Rev: A

Scale: 1:100@A3 Date: Feb 2018 Drawn: GCC Checked: F.C.S

DO NOT SCALE Report any errors or omissions, if in doubt refer to Architect. Check all dimensions on site prior to commencing the works or preparing any shop drawings. This drawing is copyright.