

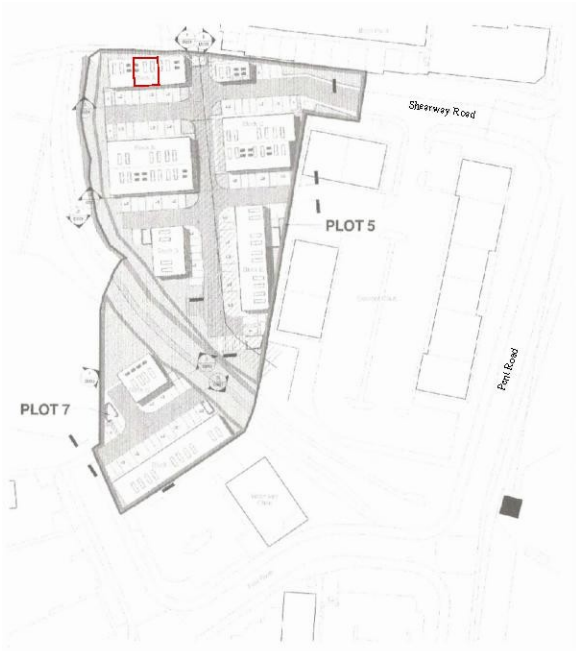


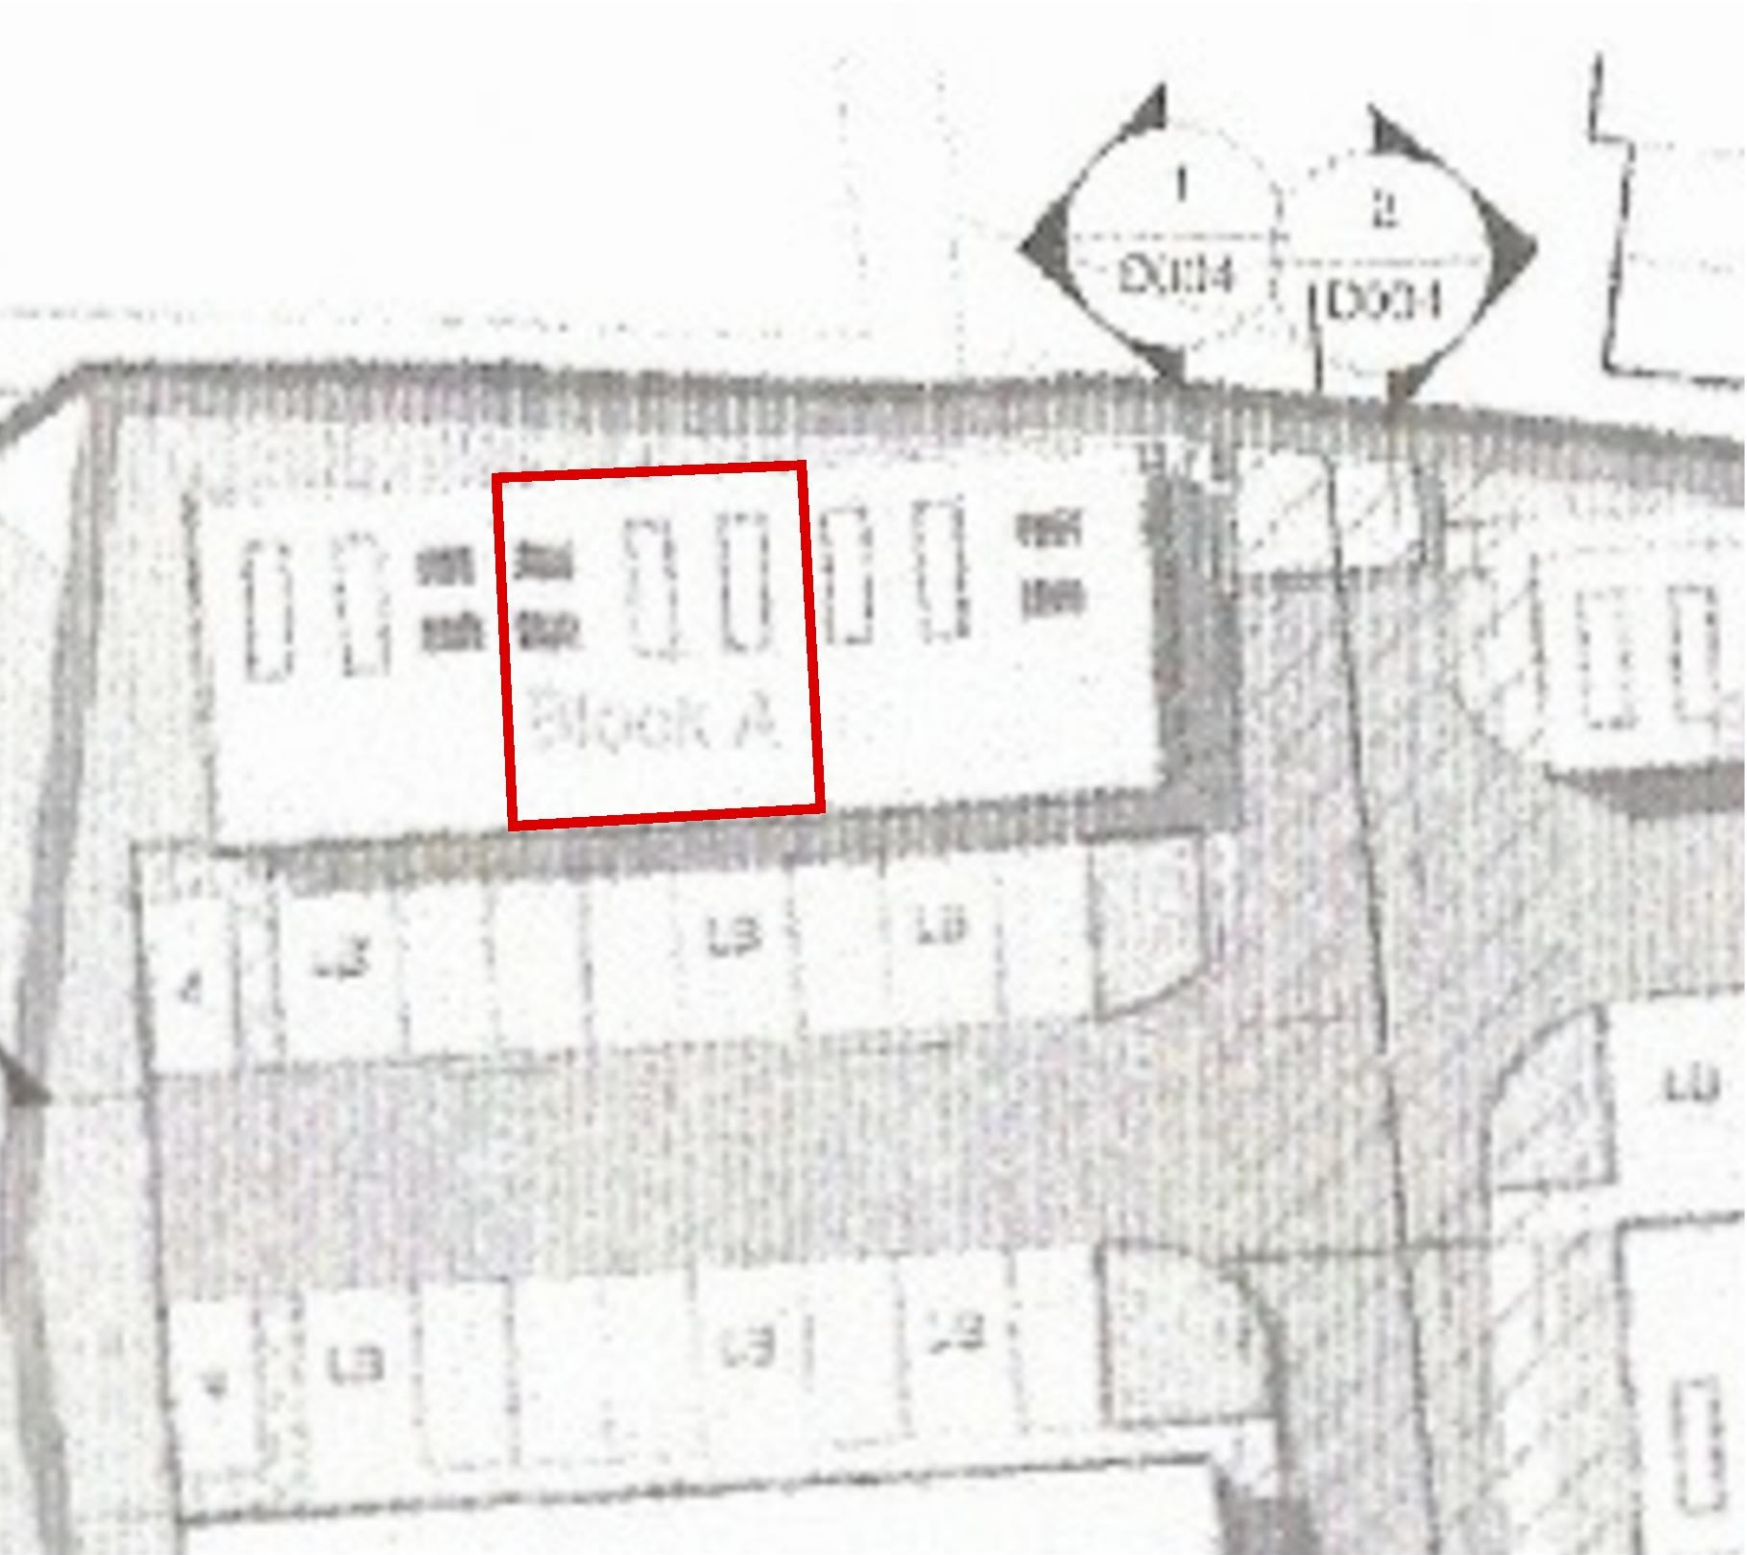


1 Site location Plan
Scale: 1:1250 @ A1 or 1:2500 @ A3

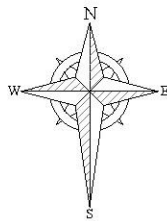

2 Existing and proposed site plan
Scale: 1:100 @ A1 or 1:200 @ A3

Notes
Do not scale.
Report all errors, omissions and discrepancies.
Verify all dimensions on site before commencing any work or preparing specialist drawings.
All materials, components and workmanship are to comply with the relevant British Standards, Codes of Practice and appropriate manufacturers recommendations.
This drawing and design are copyright of PK Consulting.

 

Client
Ashbourne Self Assessment Services
Units 3
Stanley Court
Shearway Business Park
Folkestone, Kent

Drawing title
Site location plan, existing and proposed site plans

Date:	Scale:	Revision:	Drawing Number:
August 2019	As noted	-	Q_19_024 - P001

Rev.	Date.	Description.
PK Consulting		