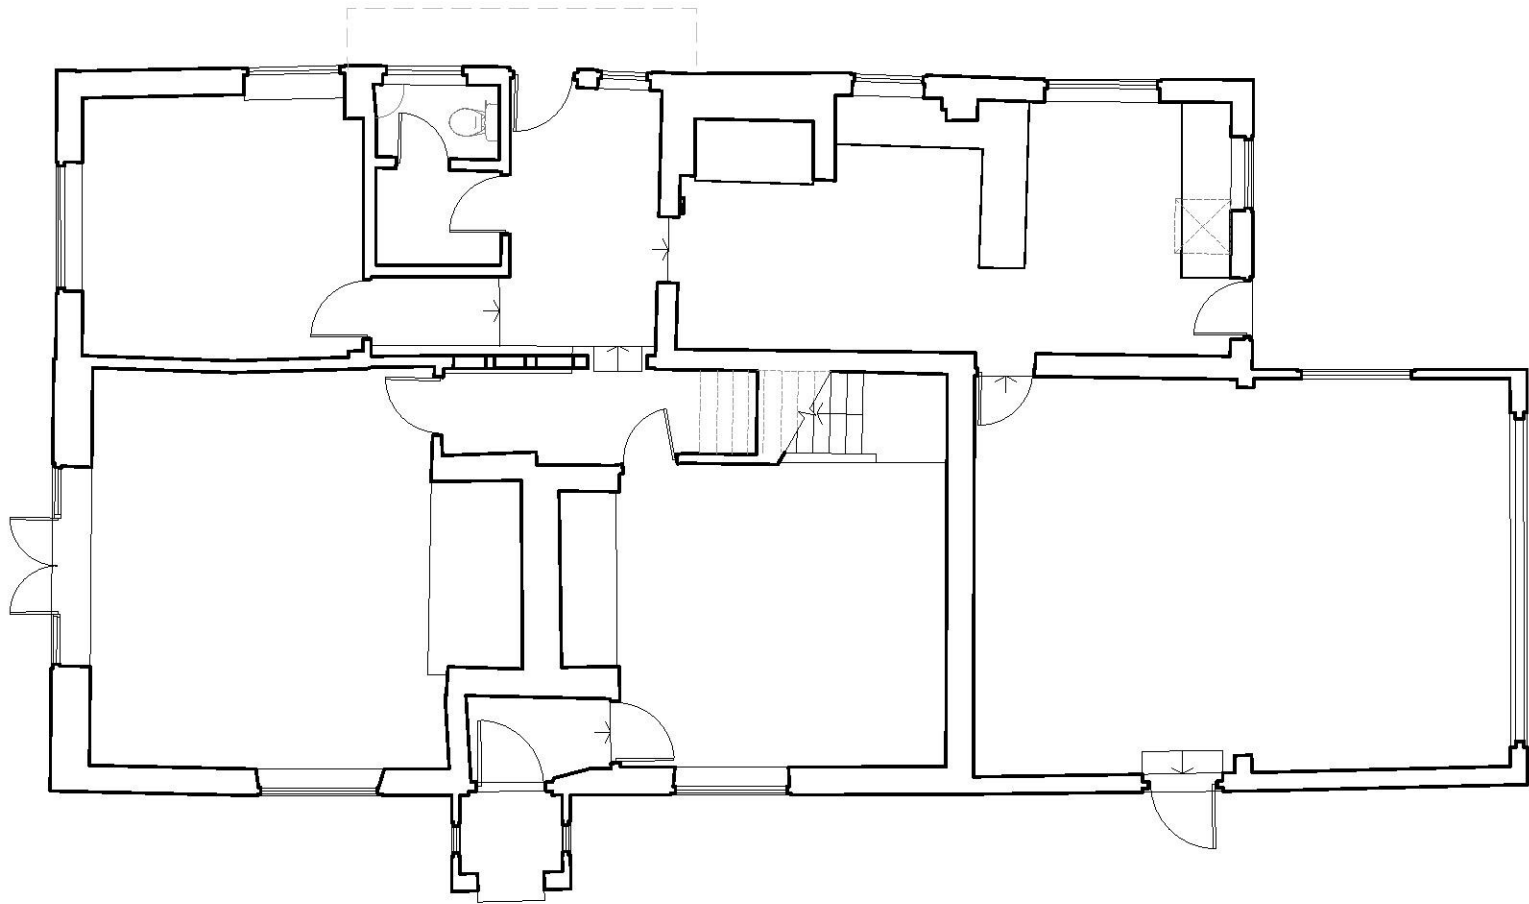


Butts Farmhouse
EXISTING - GROUND FLOOR PLAN

© This drawing is the copyright of guy hollaway architects and should not be copied, reproduced without written consent. All Rights Reserved.
All dimensions should be checked on site prior to fabrication and the Architect shall not be held responsible for any discrepancy.
Do not scale from this drawing

Revisions

Project	Butts Farmhouse Stelling Minnis, CT4 6AU	guy hollaway architects London South Essex 281 Fawcett Road London H11 9HG T +44 (0) 20 7014 4900 F +44 (0) 1305 269 214 E london@guyhollaway.co.uk W www.guyhollaway.co.uk Kent The Tannery Stables Rumpall Road Rye Kent CT21 3BG T +44 (0) 1305 269 215 F +44 (0) 1305 269 214 E kent@guyhollaway.co.uk W www.guyhollaway.co.uk Project Number Drawing Number Revision 19.001 101
Client	Mr Geering	
Title	Existing - Ground Floor Plan	
Status	PRELIMINARY	
Scale	1:100	
Date	21.05.19	
Drawn	OH	
Checked		
BM Number		