
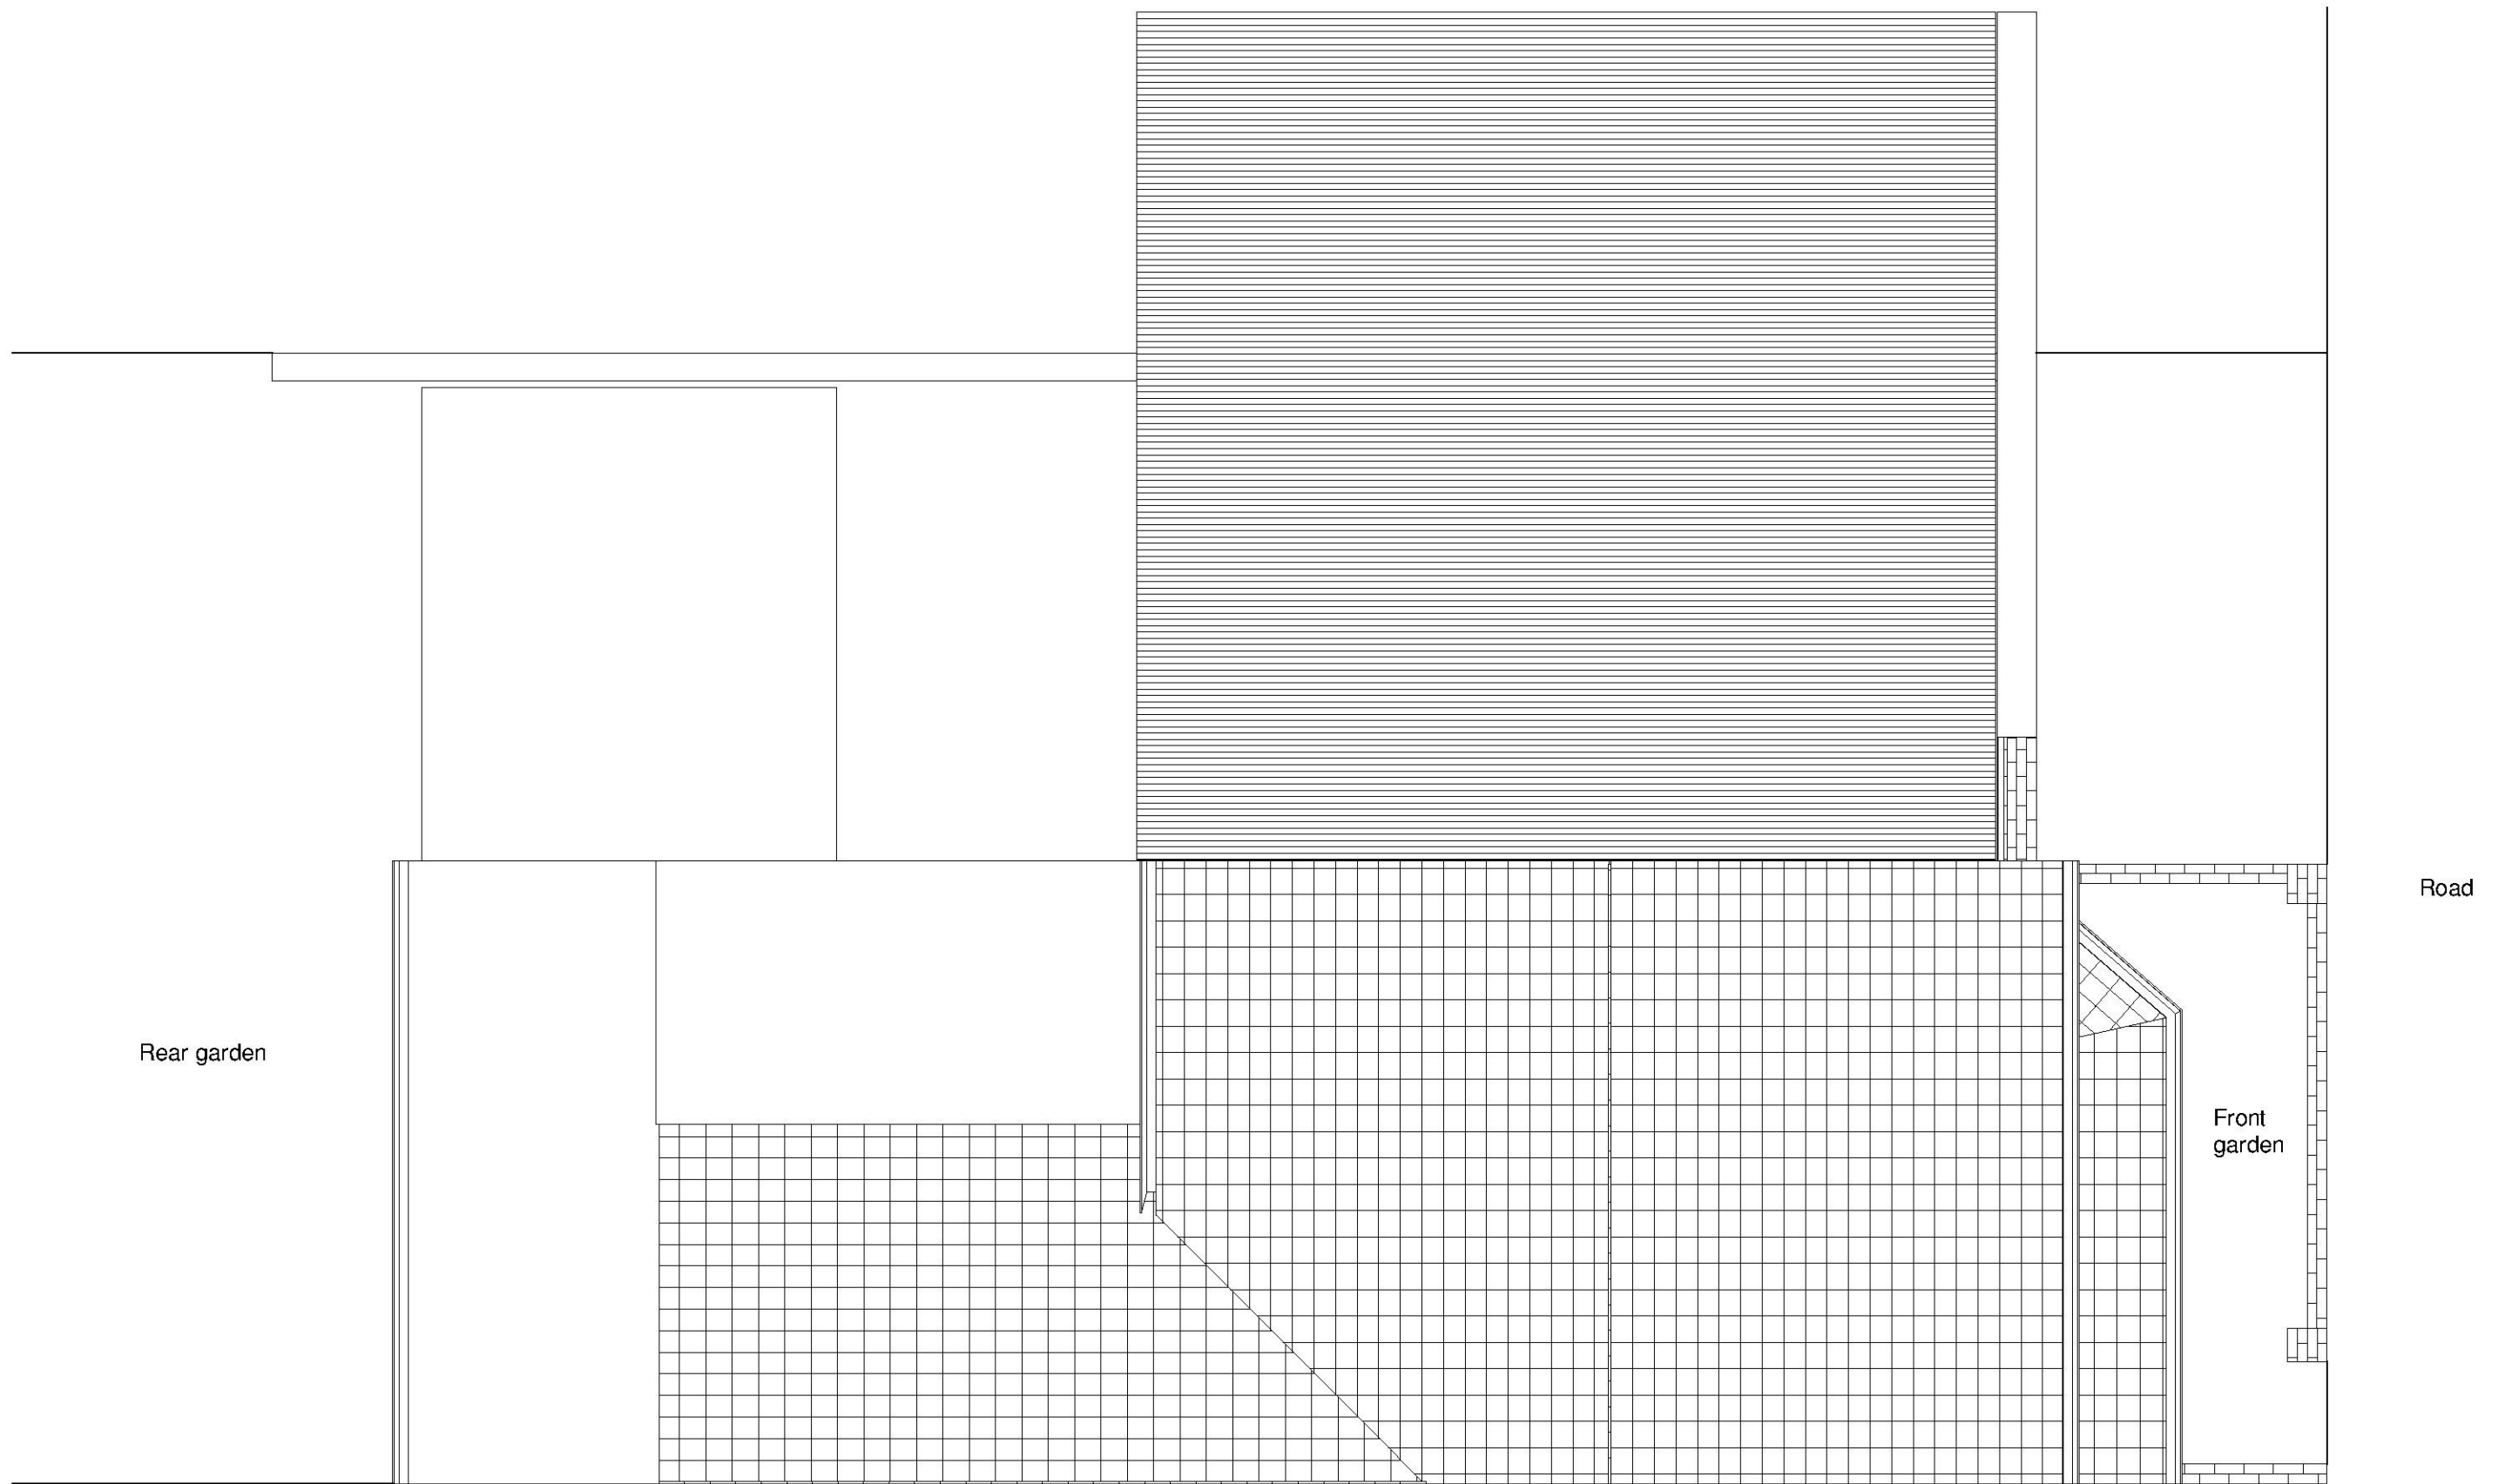


Drawings are indicative based on survey information undertaken at the site in October 2019. All dimensions are approximate and should be verified on site before works commence. The proposals outlined in this drawing are subject to all statutory approvals.

 

drawing number	P1012	client	Geoff and Vicki Marsh	drawing title	Roof plan (existing)	contact	Profile Architects Ltd F3e Glassworks, Mill Bay, Folkestone CT20 1JG studio@profilearchitects.com 07813 821844	PROFILE profilearchitects.com
revision	00 - 12.10.2019	project title	9 Mill Road, Lydd TN29 9EP	scale	1:50 @ A3	telephone		