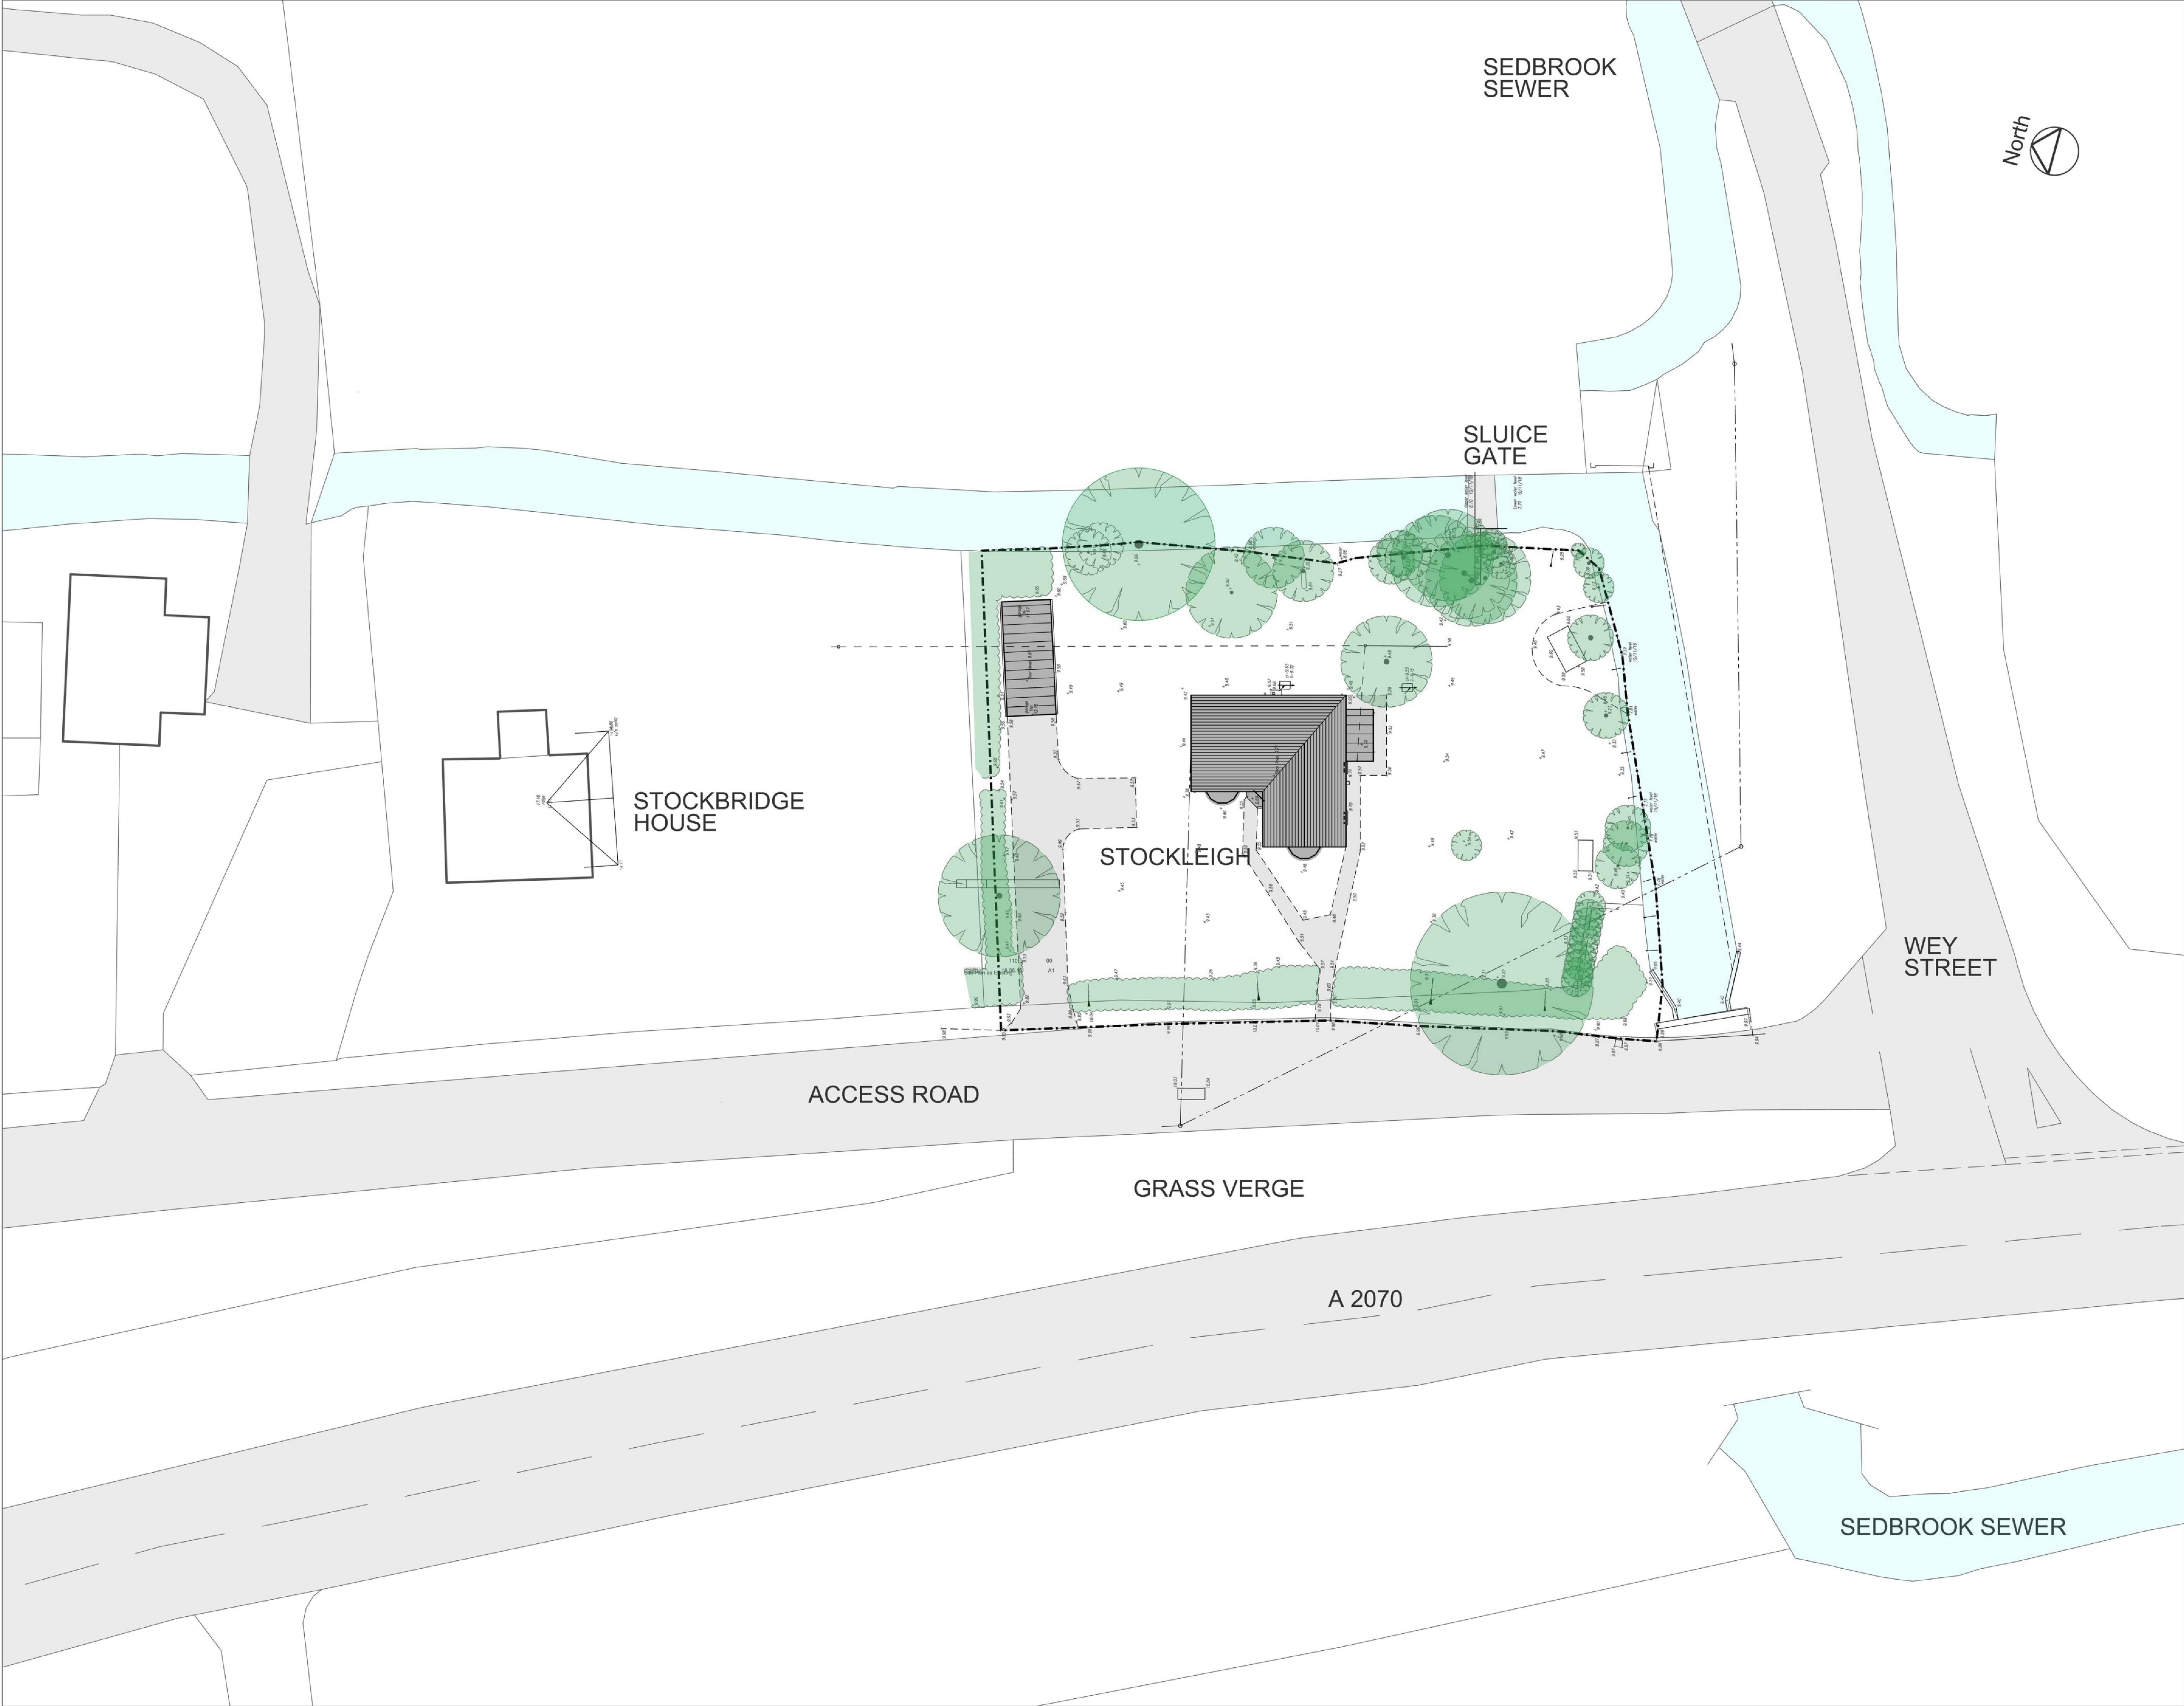


Rev	Date	Note
-----	------	------

pentonarchitects
 Penton Architects, Home Farm Cottage, Burrowood, Groombridge
 Kent TN3 5PY T 01892 861151 E office@pentonarchitects.co.uk

Client	Mr A Ellis and Ms J Topliss		
Project	Stockleigh, Wey Street, Snave, TN26 2QL		
Drawing	Site Plan as Existing		

Job No	231	Drawing No	110	Revision	00
Scale	1:200	Date	26.11.18	Sheet size	A1