

NB - Spot levels and contour details have been provided by a third party,
and no responsibility can therefore be taken for any inaccuracy.

Thornhill
House

TBM - I.C. 5.000m

The Hazels

Ordinance Survey Bench Mark


Temporary Bench Mark

Value : 5.000m

Location : I.C. on northeast elevation

NB - In addition to measured survey data, this drawing has
been prepared in accordance with information supplied
by H M Land Registry, Ordnance Survey and Promap
Service, Licence Number 100020449

Any discrepancies are to be reported to the Agent
immediately and prior to any checks on site being
made by Paul M Noad Associates

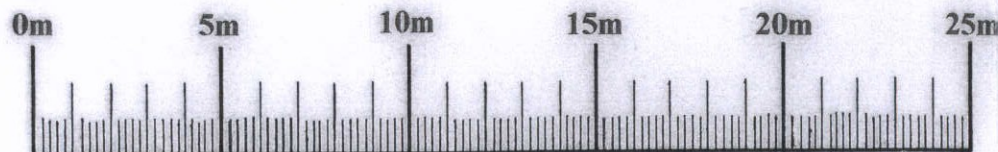

SCALE BAR - 1:200

©

Paul M Noad Associates

Title		TOPOGRAPHICAL SURVEY	
Project	THE HAZELS		Scale 1:200
	LYMBRIDGE GREEN		Date November 2019
	STOWTING COMMON		Drawn PMN
		KENT TN25 6BJ	

PAUL M. NOAD

Land and Building Surveyors

PELICAN HOUSE, 86 HIGH STREET
HYTHE, KENT CT21 5AJ
Telephone (01303) 261660

☐ DETAILED MEASURED AND LEVELLED SURVEYS ☐
☐ DESIGN ☐ PLANNING ☐ BUILDING REGULATIONS ☐

Client Beryl & Chris Daws

The Hazels
Lymbridge Green
Stowting Common
Kent TN25 6BJ

Drg No.

19.34-03

23 DEC 2019

ANP