

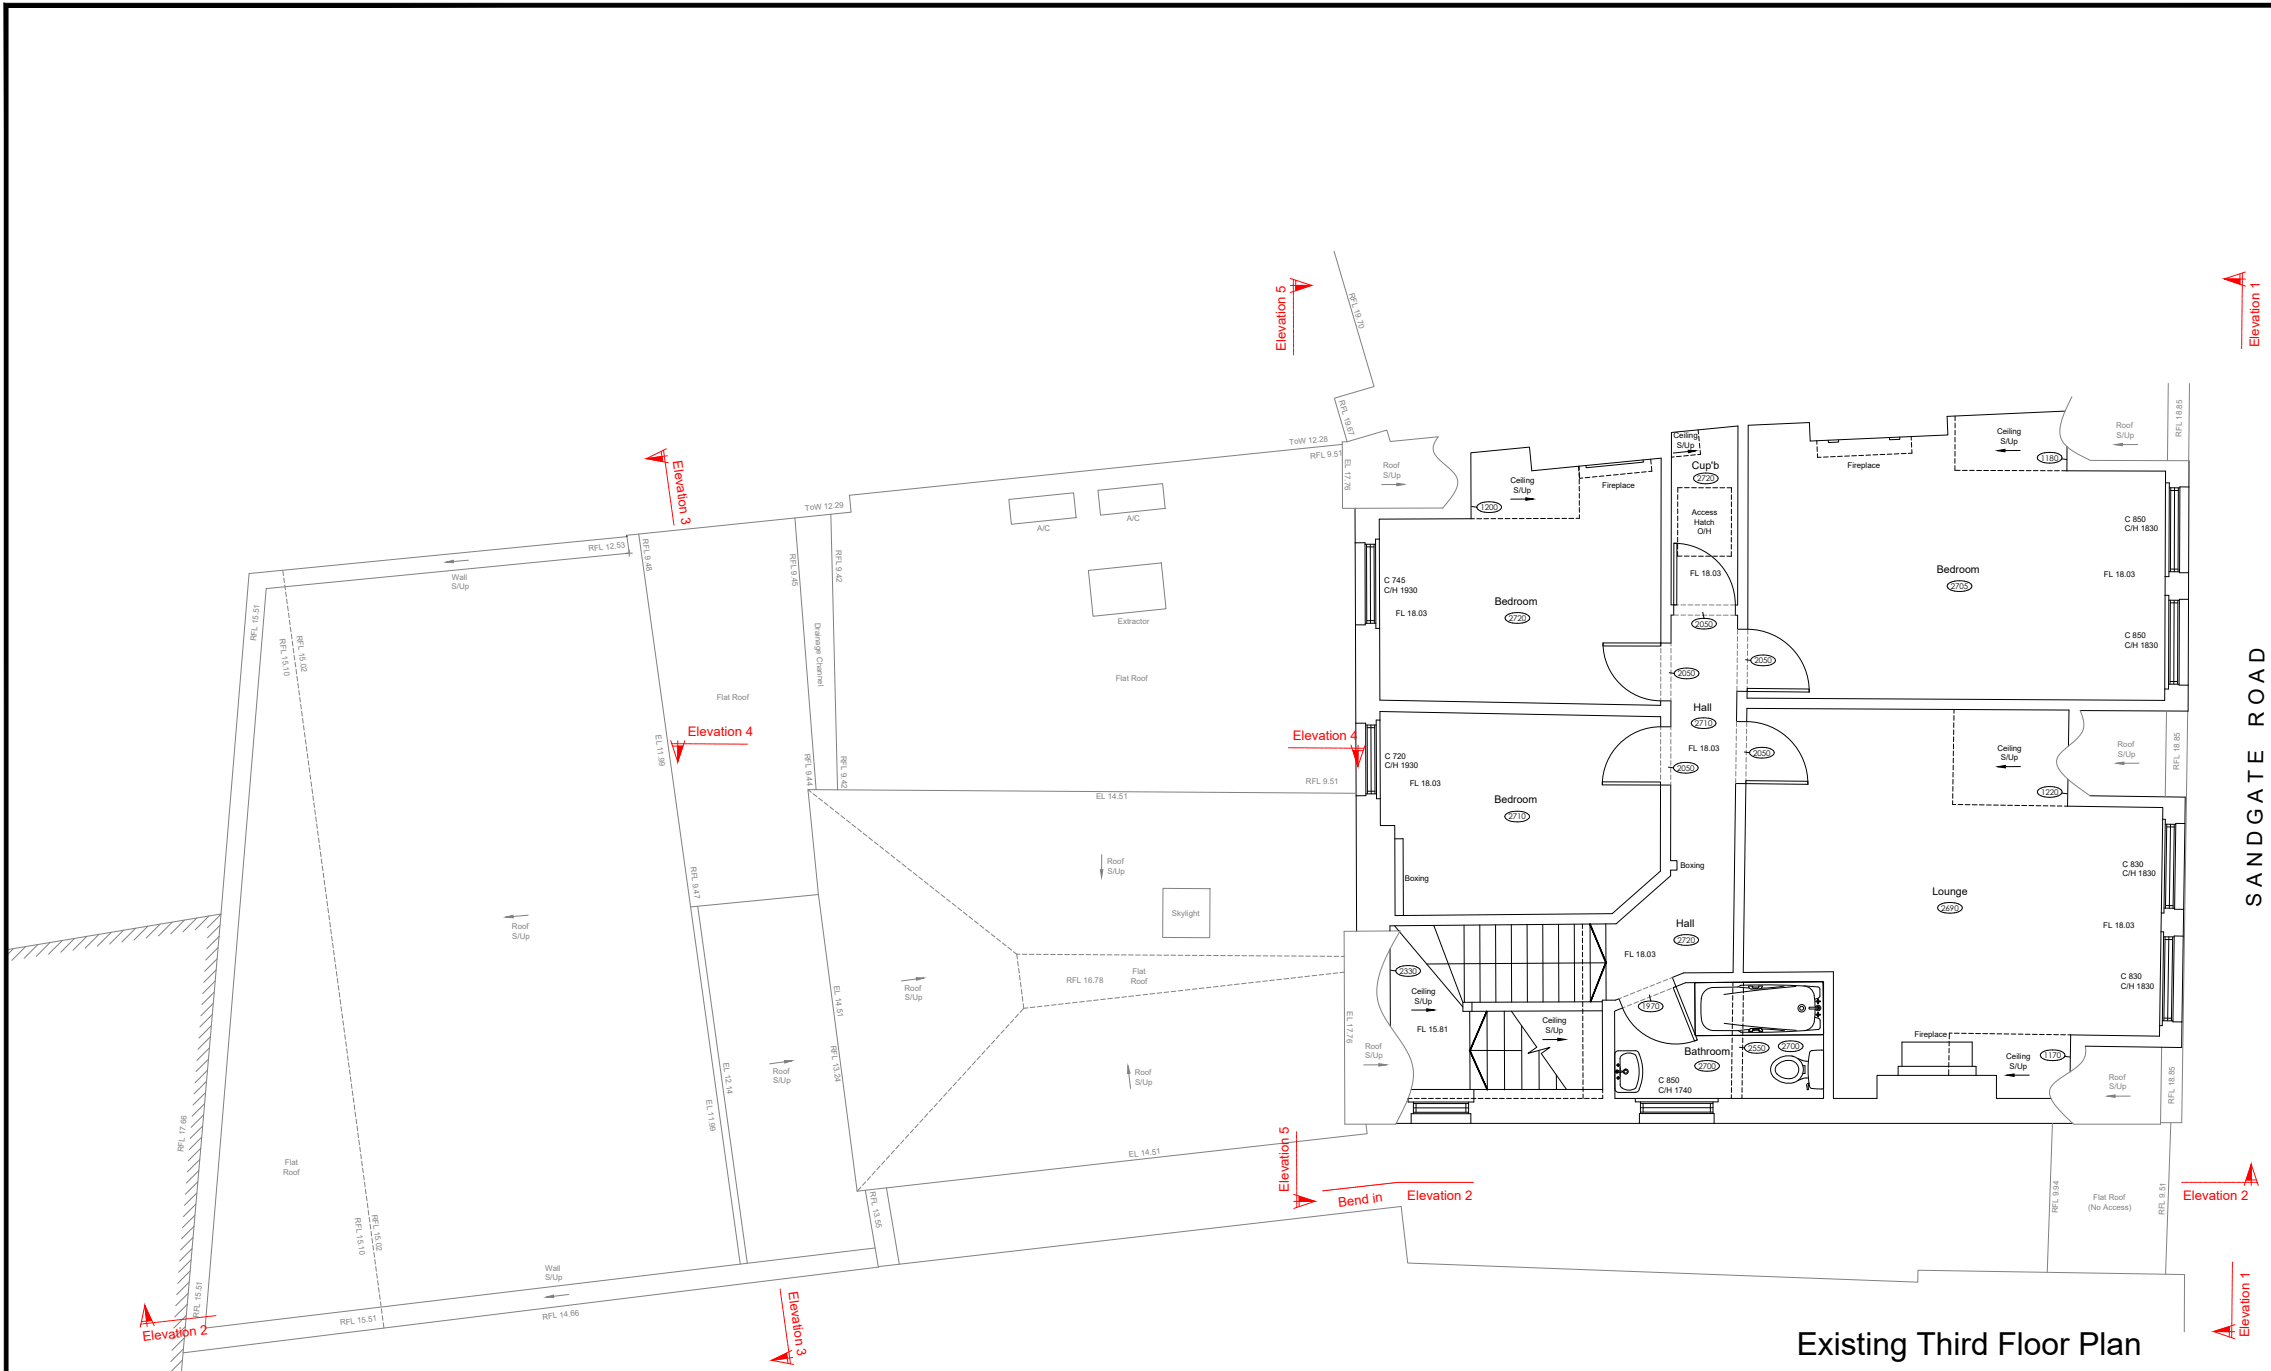


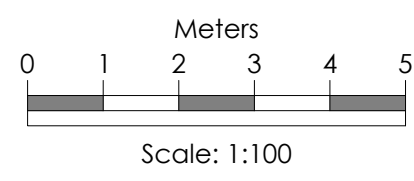

Existing Third Floor Plan

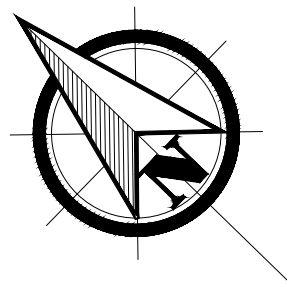

Notes:

Revisions:

Site:  
**12 Sandgate Road**  
**Folkestone**  
**CT20 1DP**

Project:  
**Residential Development**

Client:  
**Flodrive Holdings**

Drawing Title:  
**Existing Third Floor Plan**

|                   |           |          |
|-------------------|-----------|----------|
| Date: Feb 2020    | Drawn: MC | Checked: |
| Scale: 1:100 @ A3 |           |          |



[www.masoncarey.com](http://www.masoncarey.com)  
7 Lansdowne Road, Tunbridge Wells, Kent, TN1 2NG

Tel: 01892579701

| Project No. | Drawing No. | Revision: |
|-------------|-------------|-----------|
| 51038       | 06          |           |