



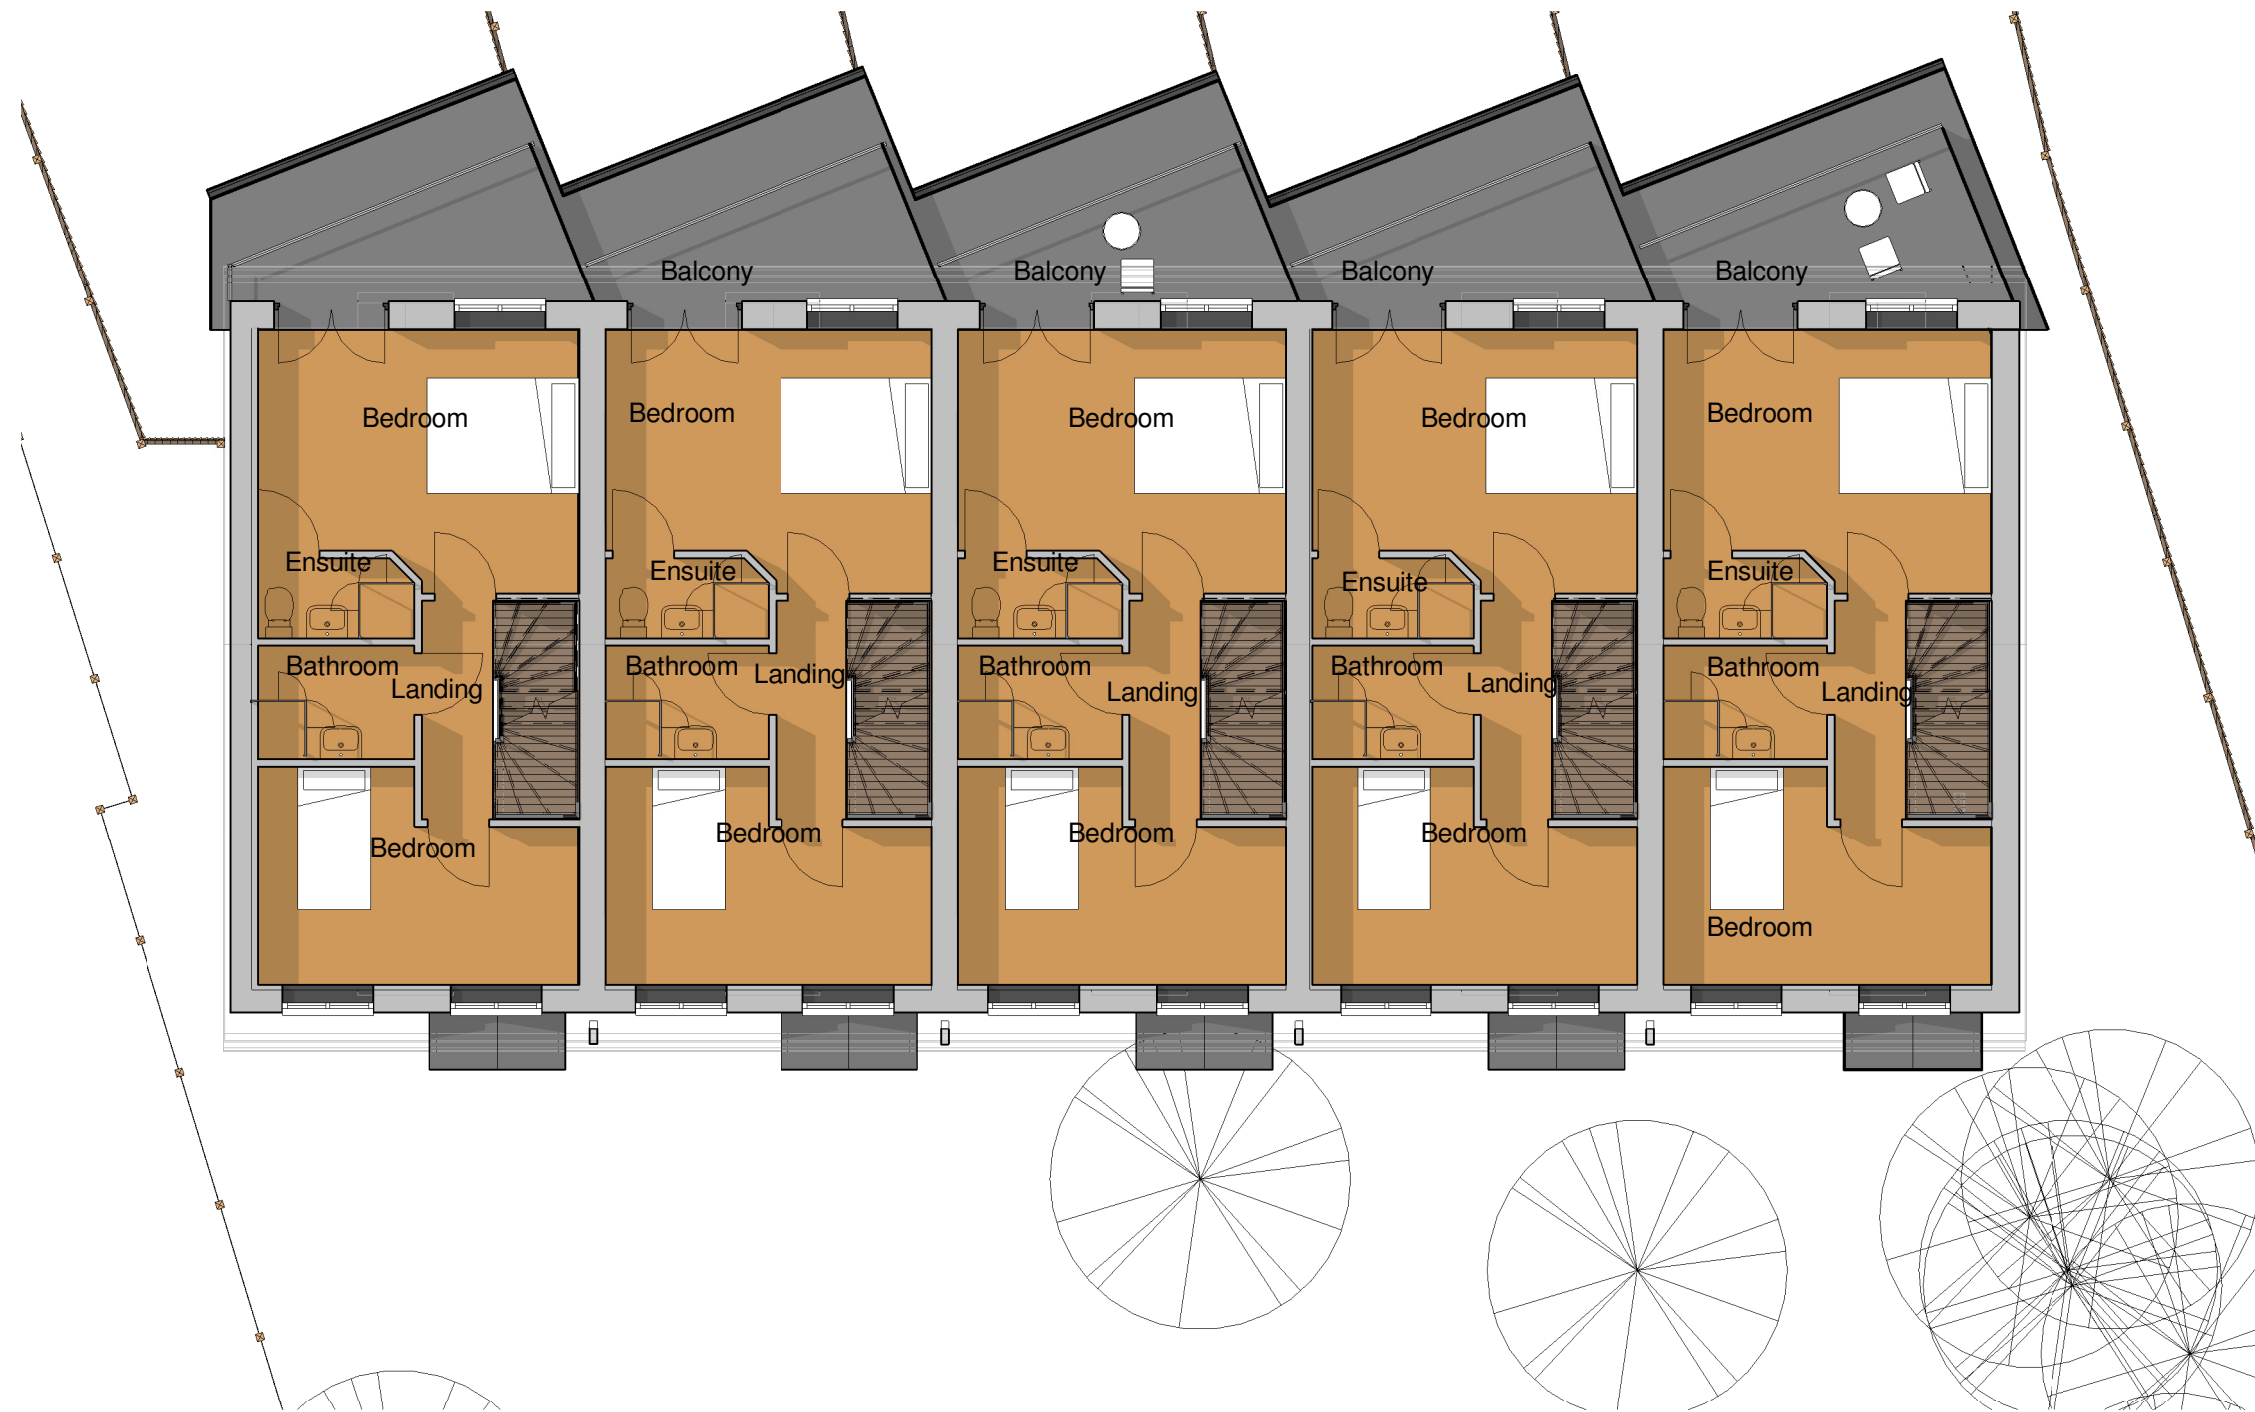

02 First Floor Level
1 : 100

 

Revision	Description	Date	Client : Mead Developments Ltd	Project : Residential Development St Martin of Tours High Street Lydd Kent	Title : First Floor Plan	Scale : 1 : 100 @	Date:	Job No. : 18.112. 22	Rev :
----------	-------------	------	--------------------------------	--	--------------------------	-------------------	-------	----------------------	-------

Evegate Park Barn, Evegate, Smeeth, Ashford, Kent. TN25 6SX Company No. 09363947
T: 01303 814455 E: projects@rdaarchitects.co.uk W: www.rdaarchitects.co.uk
© RDA Consulting Architects (Kent) Ltd.



Note:
Reproduced from Ordnance, Survey Superplan Data © Crown copyright.
All rights reserved RDA Consulting Architects (Kent) Ltd. Licence Number 100022432