



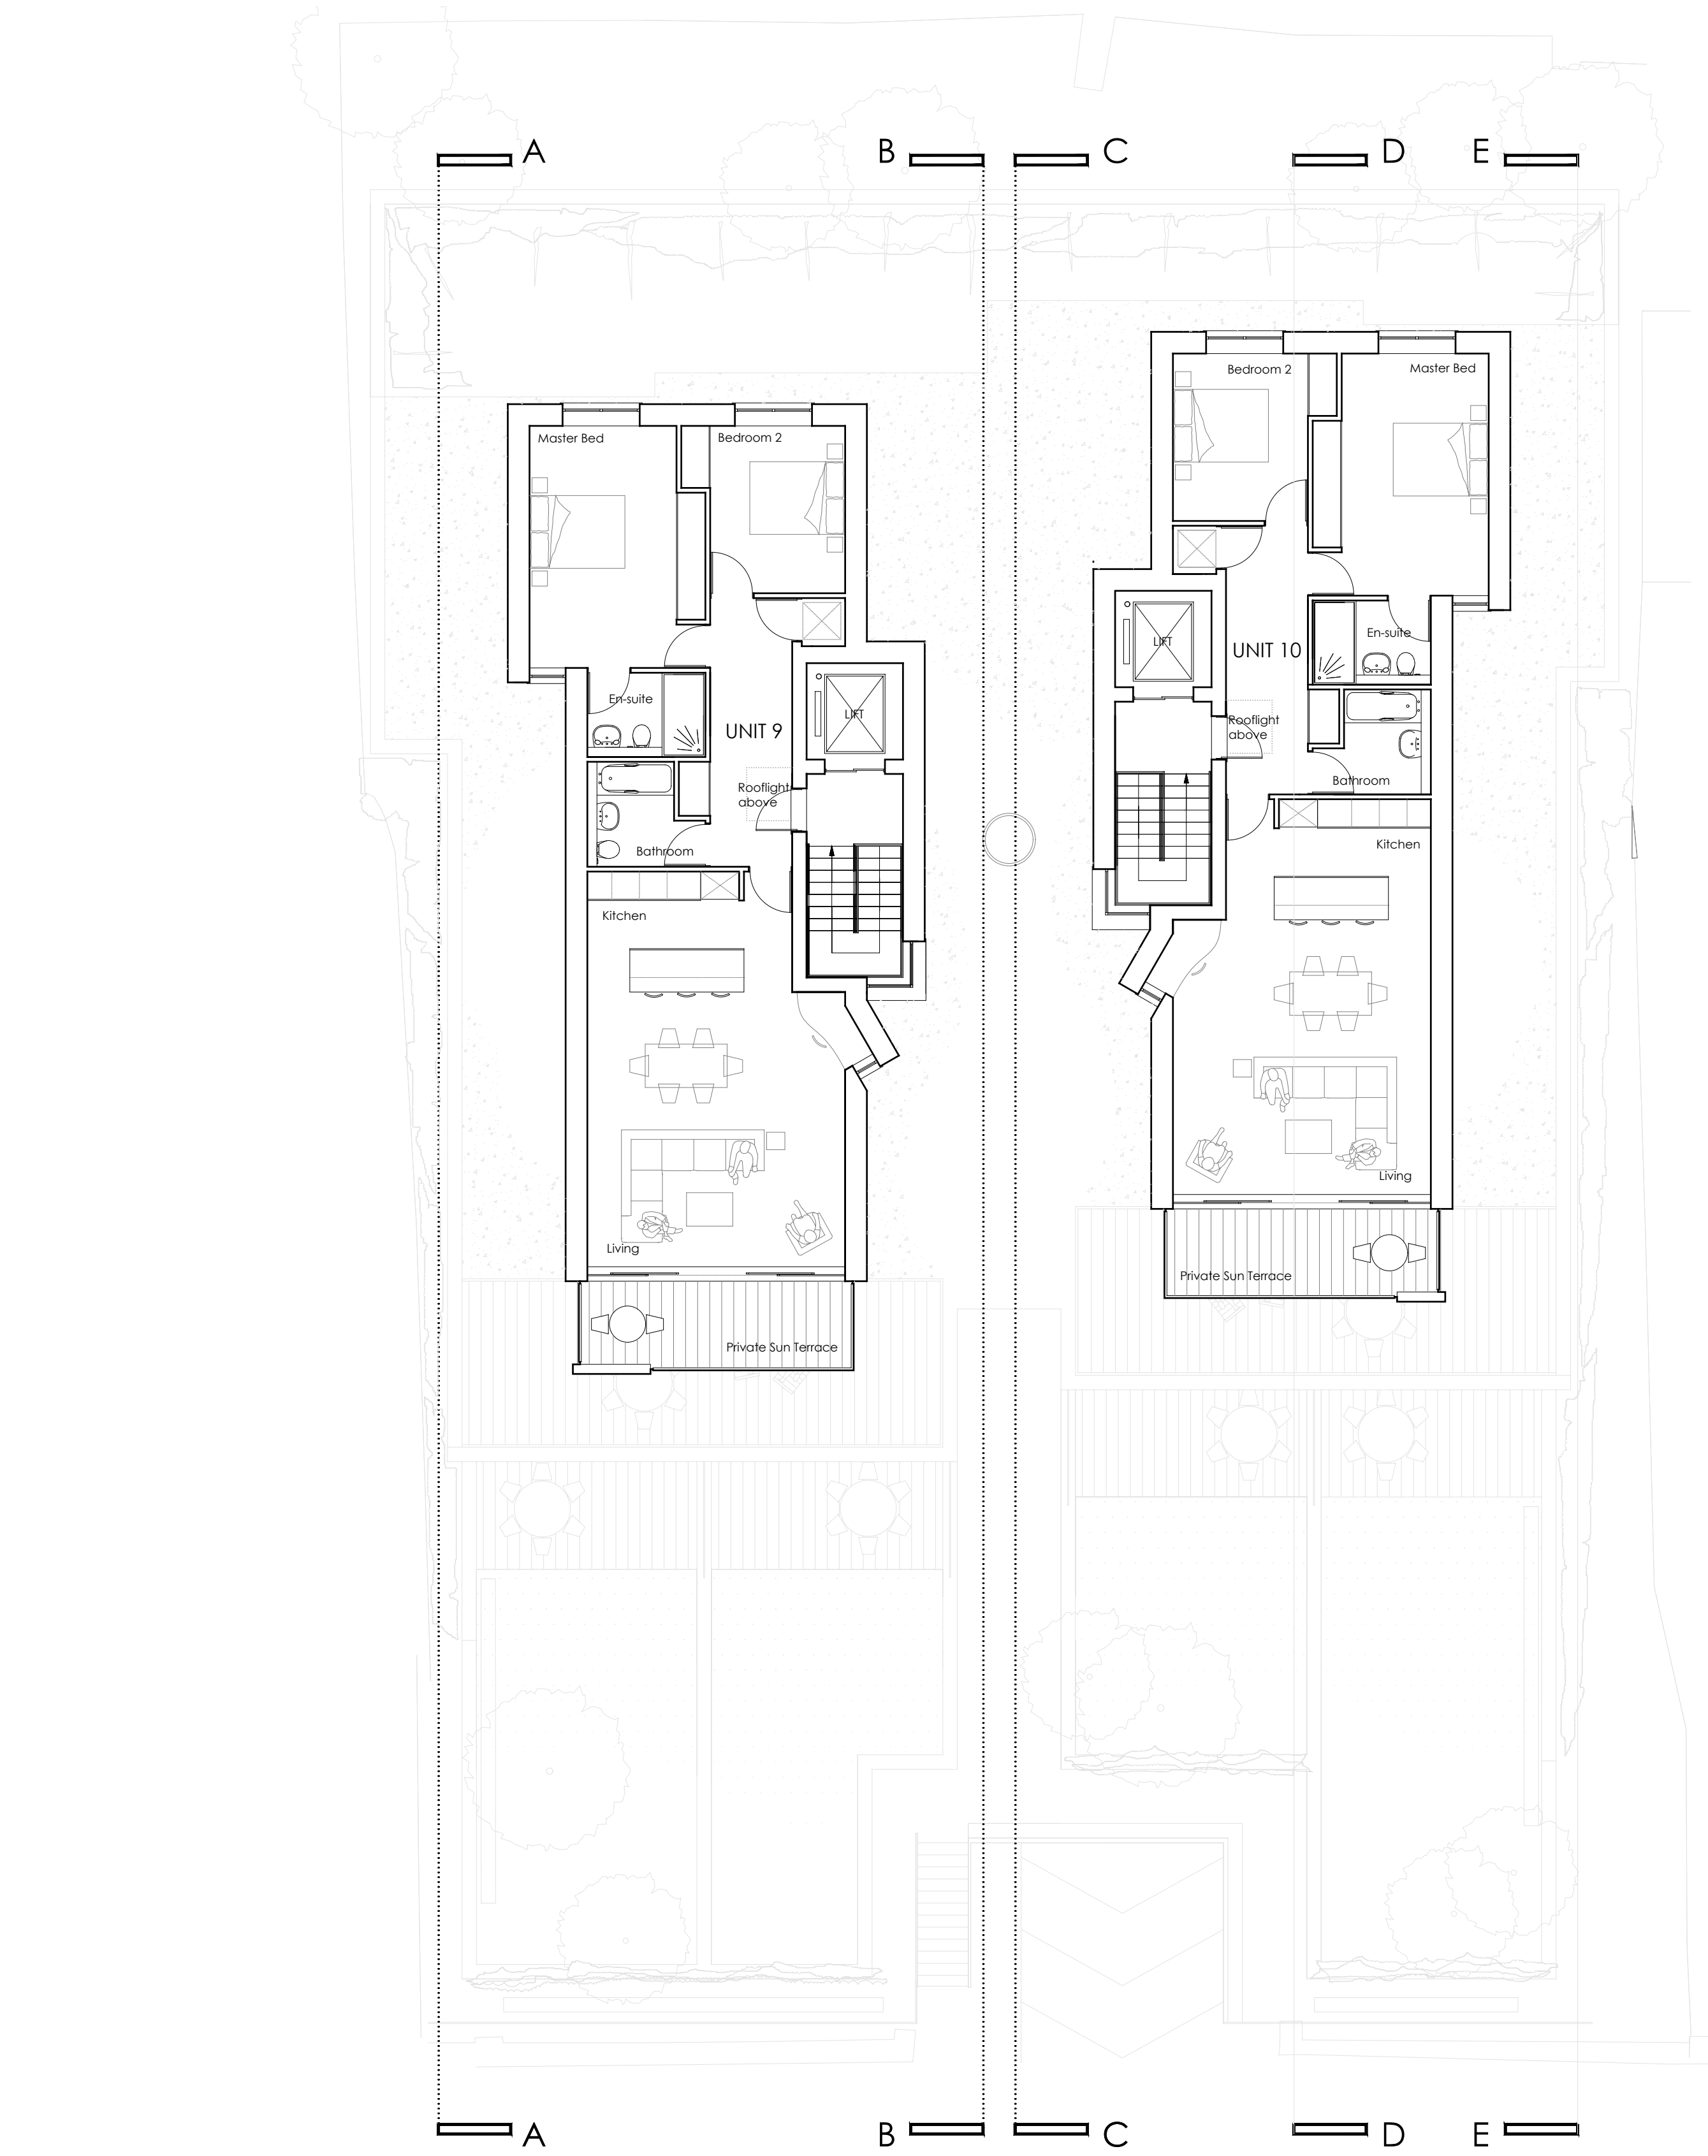

PROPOSED SECOND FLOOR

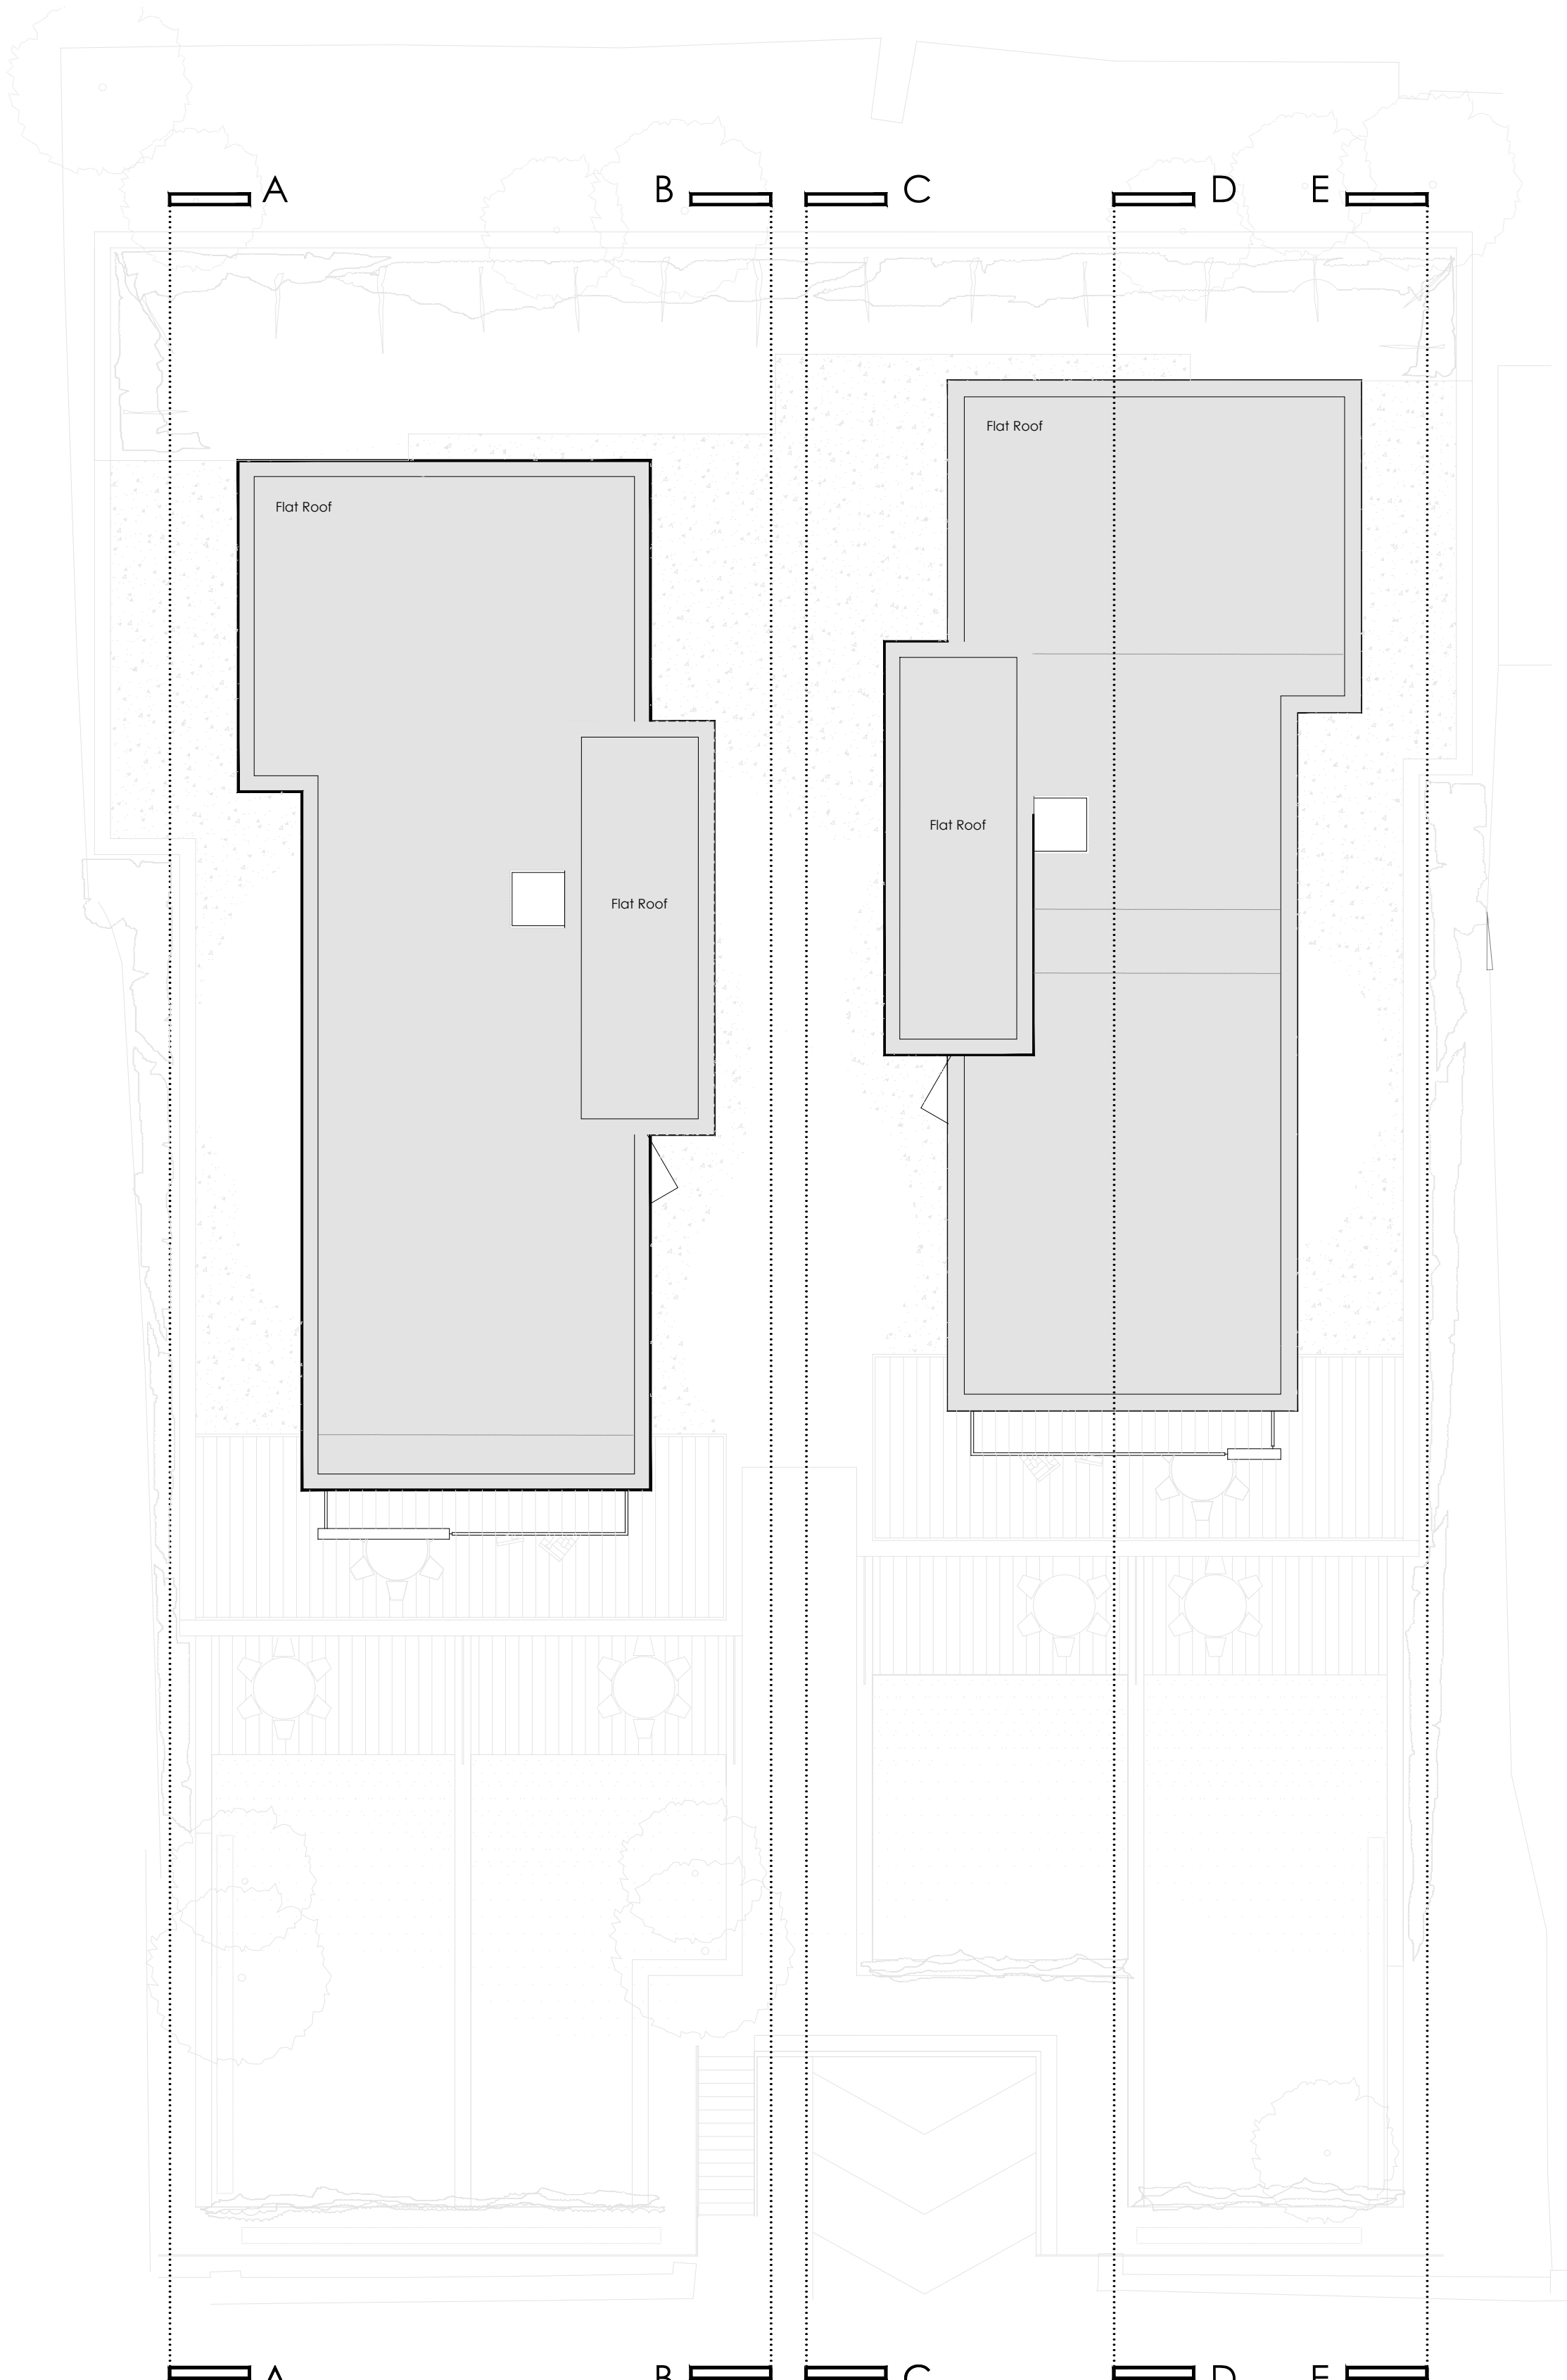


PROPOSED ROOF PLAN

PROPOSED FLOOR PLANS

©This drawing is the copyright of **guy holloway** architects and should not be copied reproduced without written consent. All Rights Reserved.
All dimensions are to be checked on site prior to fabrication and the Architect should be notified of any discrepancy
Do not scale from this drawing

Scale Bar

 

Revisions

Rev A	General Amendments	29.07.13
Rev B	Minor Material Amendment Application	04.02.15
Rev C	New Detailed Planning Application	30.01.20

Project

Proposed Residential Development
Client
Kitewood
Title

Proposed Floor Plans

Scale	Date	Drawn	Chkd
1:100 @ A1	Jan-15	RW	MW

guy holloway
ARCHITECTS

London | Fourth Floor | 251 Pentonville Road | London | N1 9NG
T +44 (0) 20 7014 4900 | F +44 (0)1303 268 214 | E london@guyholloway.co.uk | W www.guyholloway.co.uk
Kent | The Tramway Stables | Romford Road | Hythe | Kent | CT21 5BG
T +44 (0)1303 260 515 | F +44 (0)1303 268 214 | E kent@guyholloway.co.uk | W www.guyholloway.co.uk

Drawing Number
10.047 02
Revision
C