



All drawings & designs are subject to final approval by the assigned Principal Designer, local authority and fire officer, which is the responsibility of the client.

All dimensions to be checked on site. Dimensions shown in millimetres.


General Notes:

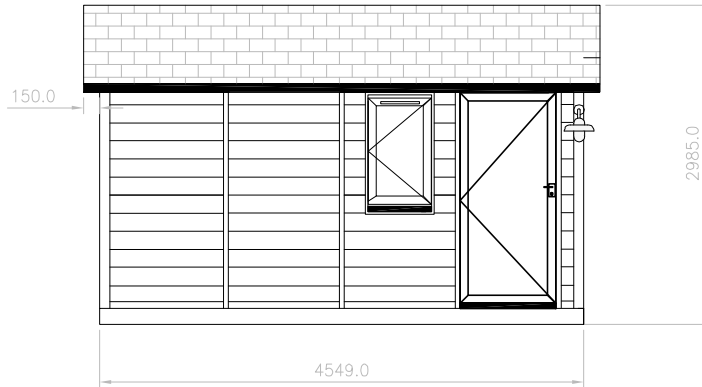


FRONT ELEVATION F-F
SCALE 1:50

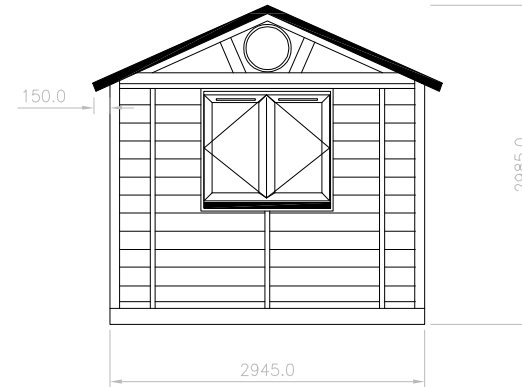

SIDE ELEVATION R-R
SCALE 1:50

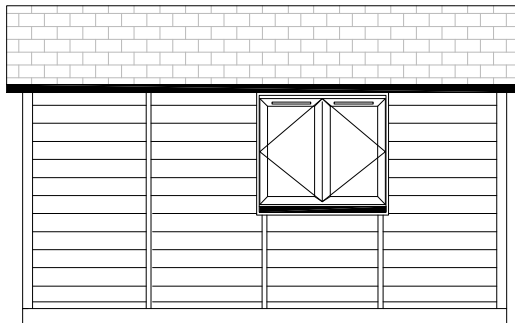

REAR ELEVATION B-B
SCALE 1:50

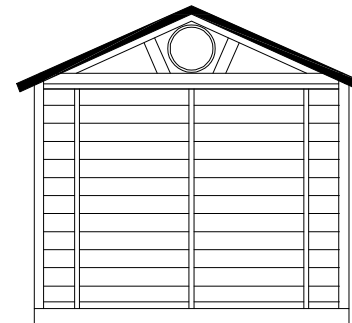

SIDE ELEVATION L-L
SCALE 1:50

No.	Revision/ Issue	Date
A	DOOR & HEIGHT AMENDED	25.03.20

SMART
GARDEN ROOMS, OFFICES AND STUDIOS

Thurston Park
Church Road, Thurston
Bury St. Edmunds
Suffolk, IP31 3RN
0800 242 5559
www.smartgardenoffices.co.uk

Client Name and Address:
Catherine Fisher
29 Eastbridge Road
Dymchurch
TN29 0PG

Installation Address:
29 Eastbridge Road
Dymchurch
TN29 0PG

Project: 201846
SUFFOLK BARN HIGH-LINE 2020
SMART OFFICE
ELEVATIONS PROPOSED

Drawing No.	201846ED1A
Date	19 03 2020
Scale	1-50 A3

ELEVATIONS - PROPOSED

