


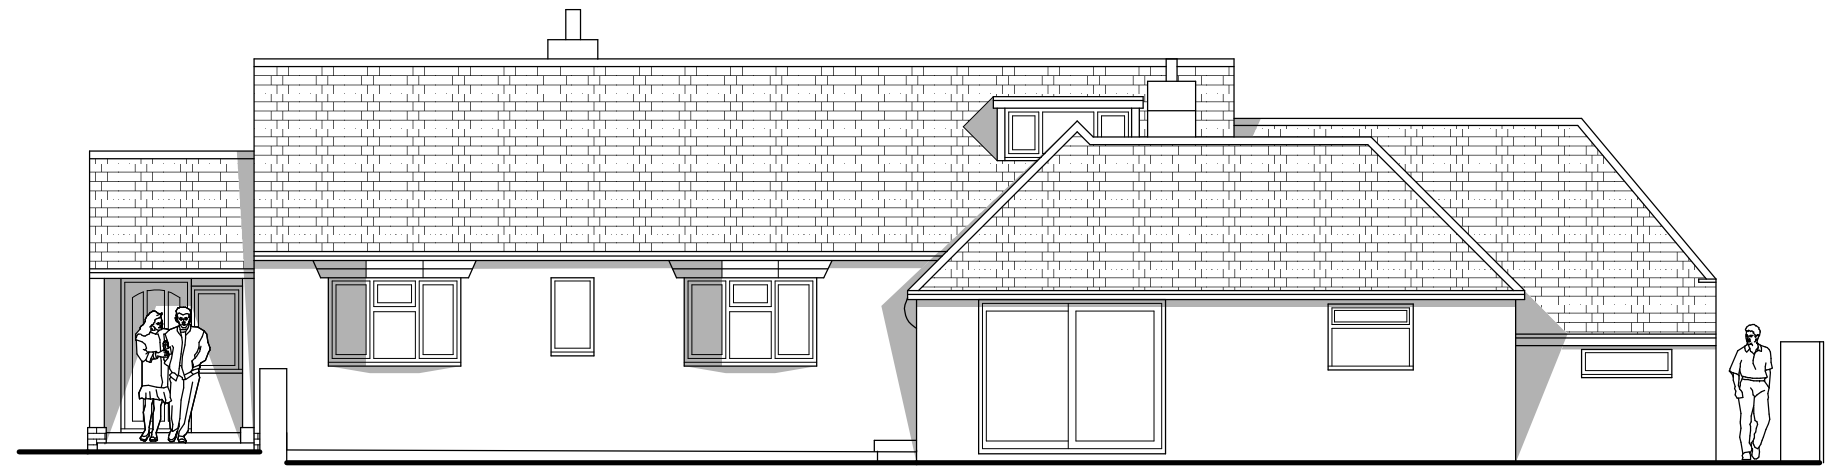
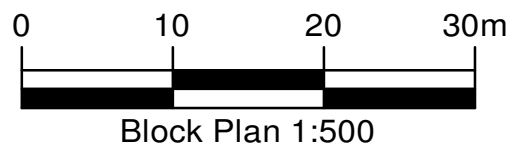
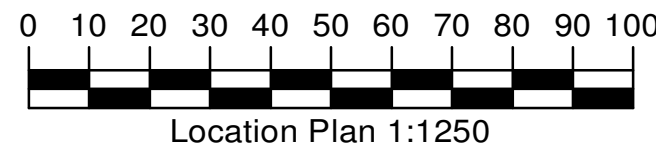


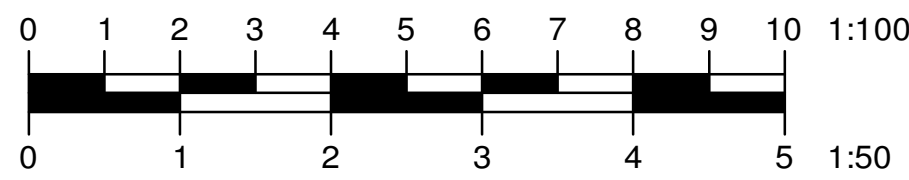

EXISTING REAR (South) ELEVATION
(Scale 1/60)

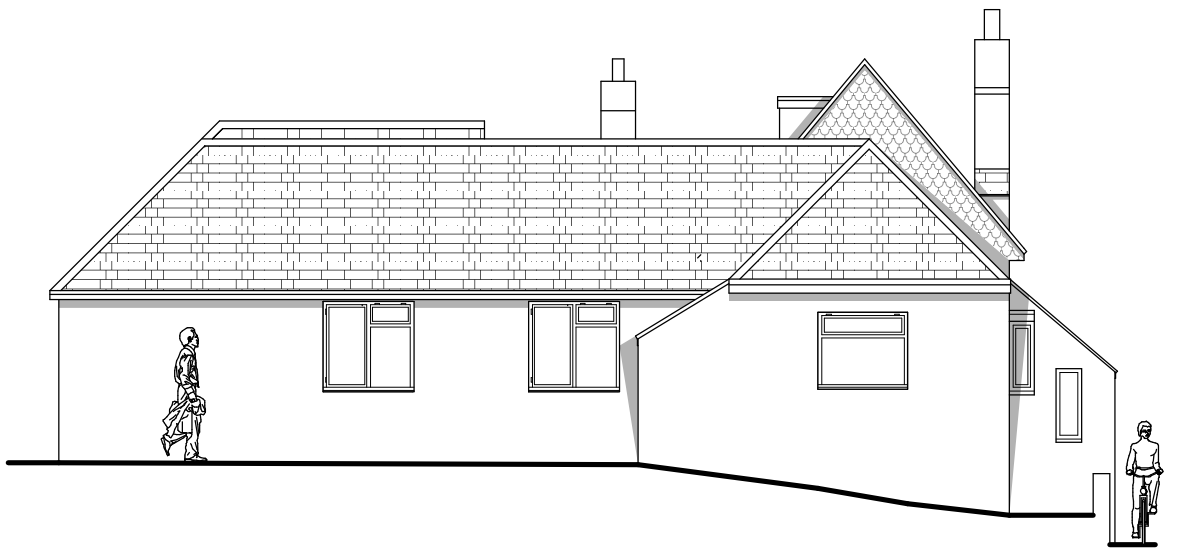


EXISTING SIDE (East) ELEVATION
(Scale 1/60)

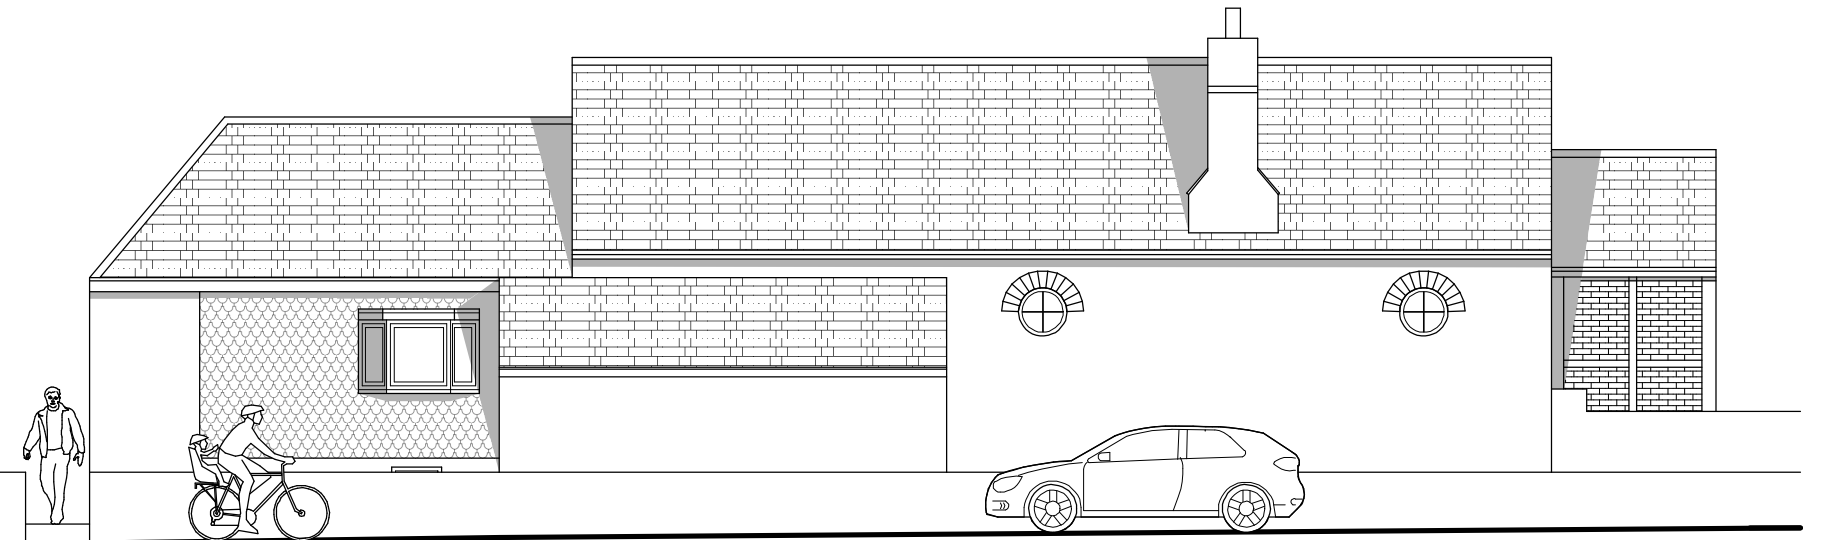


EXISTING FRONT (North) ELEVATION
(Scale 1/60)




EXISTING SIDE (West) ELEVATION
(Scale 1/60)

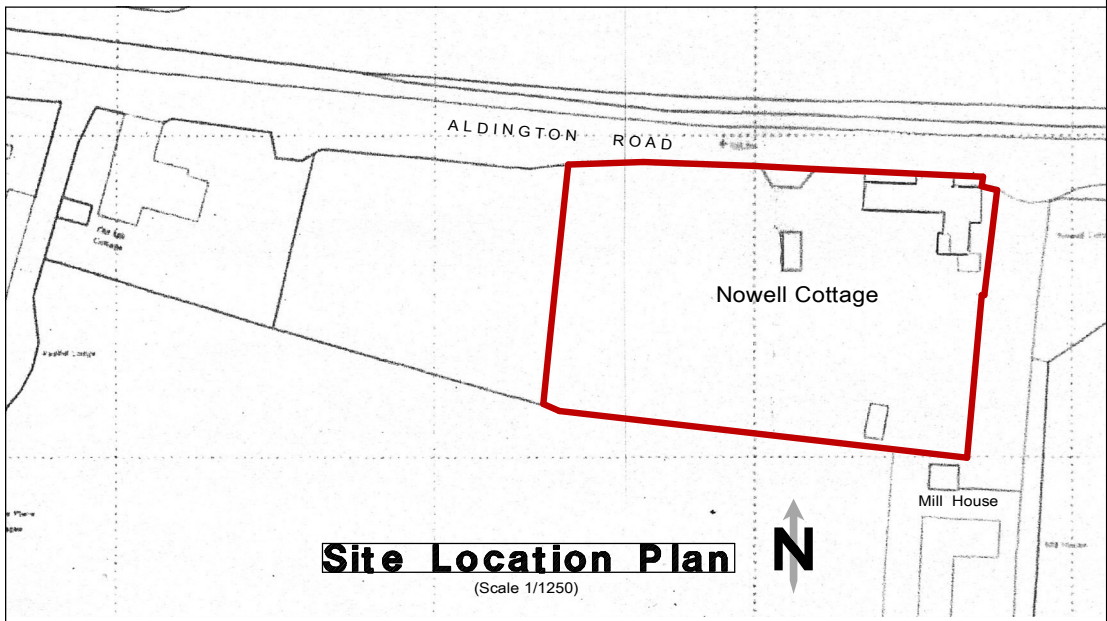


Site Location Plan
(Scale 1/1250)

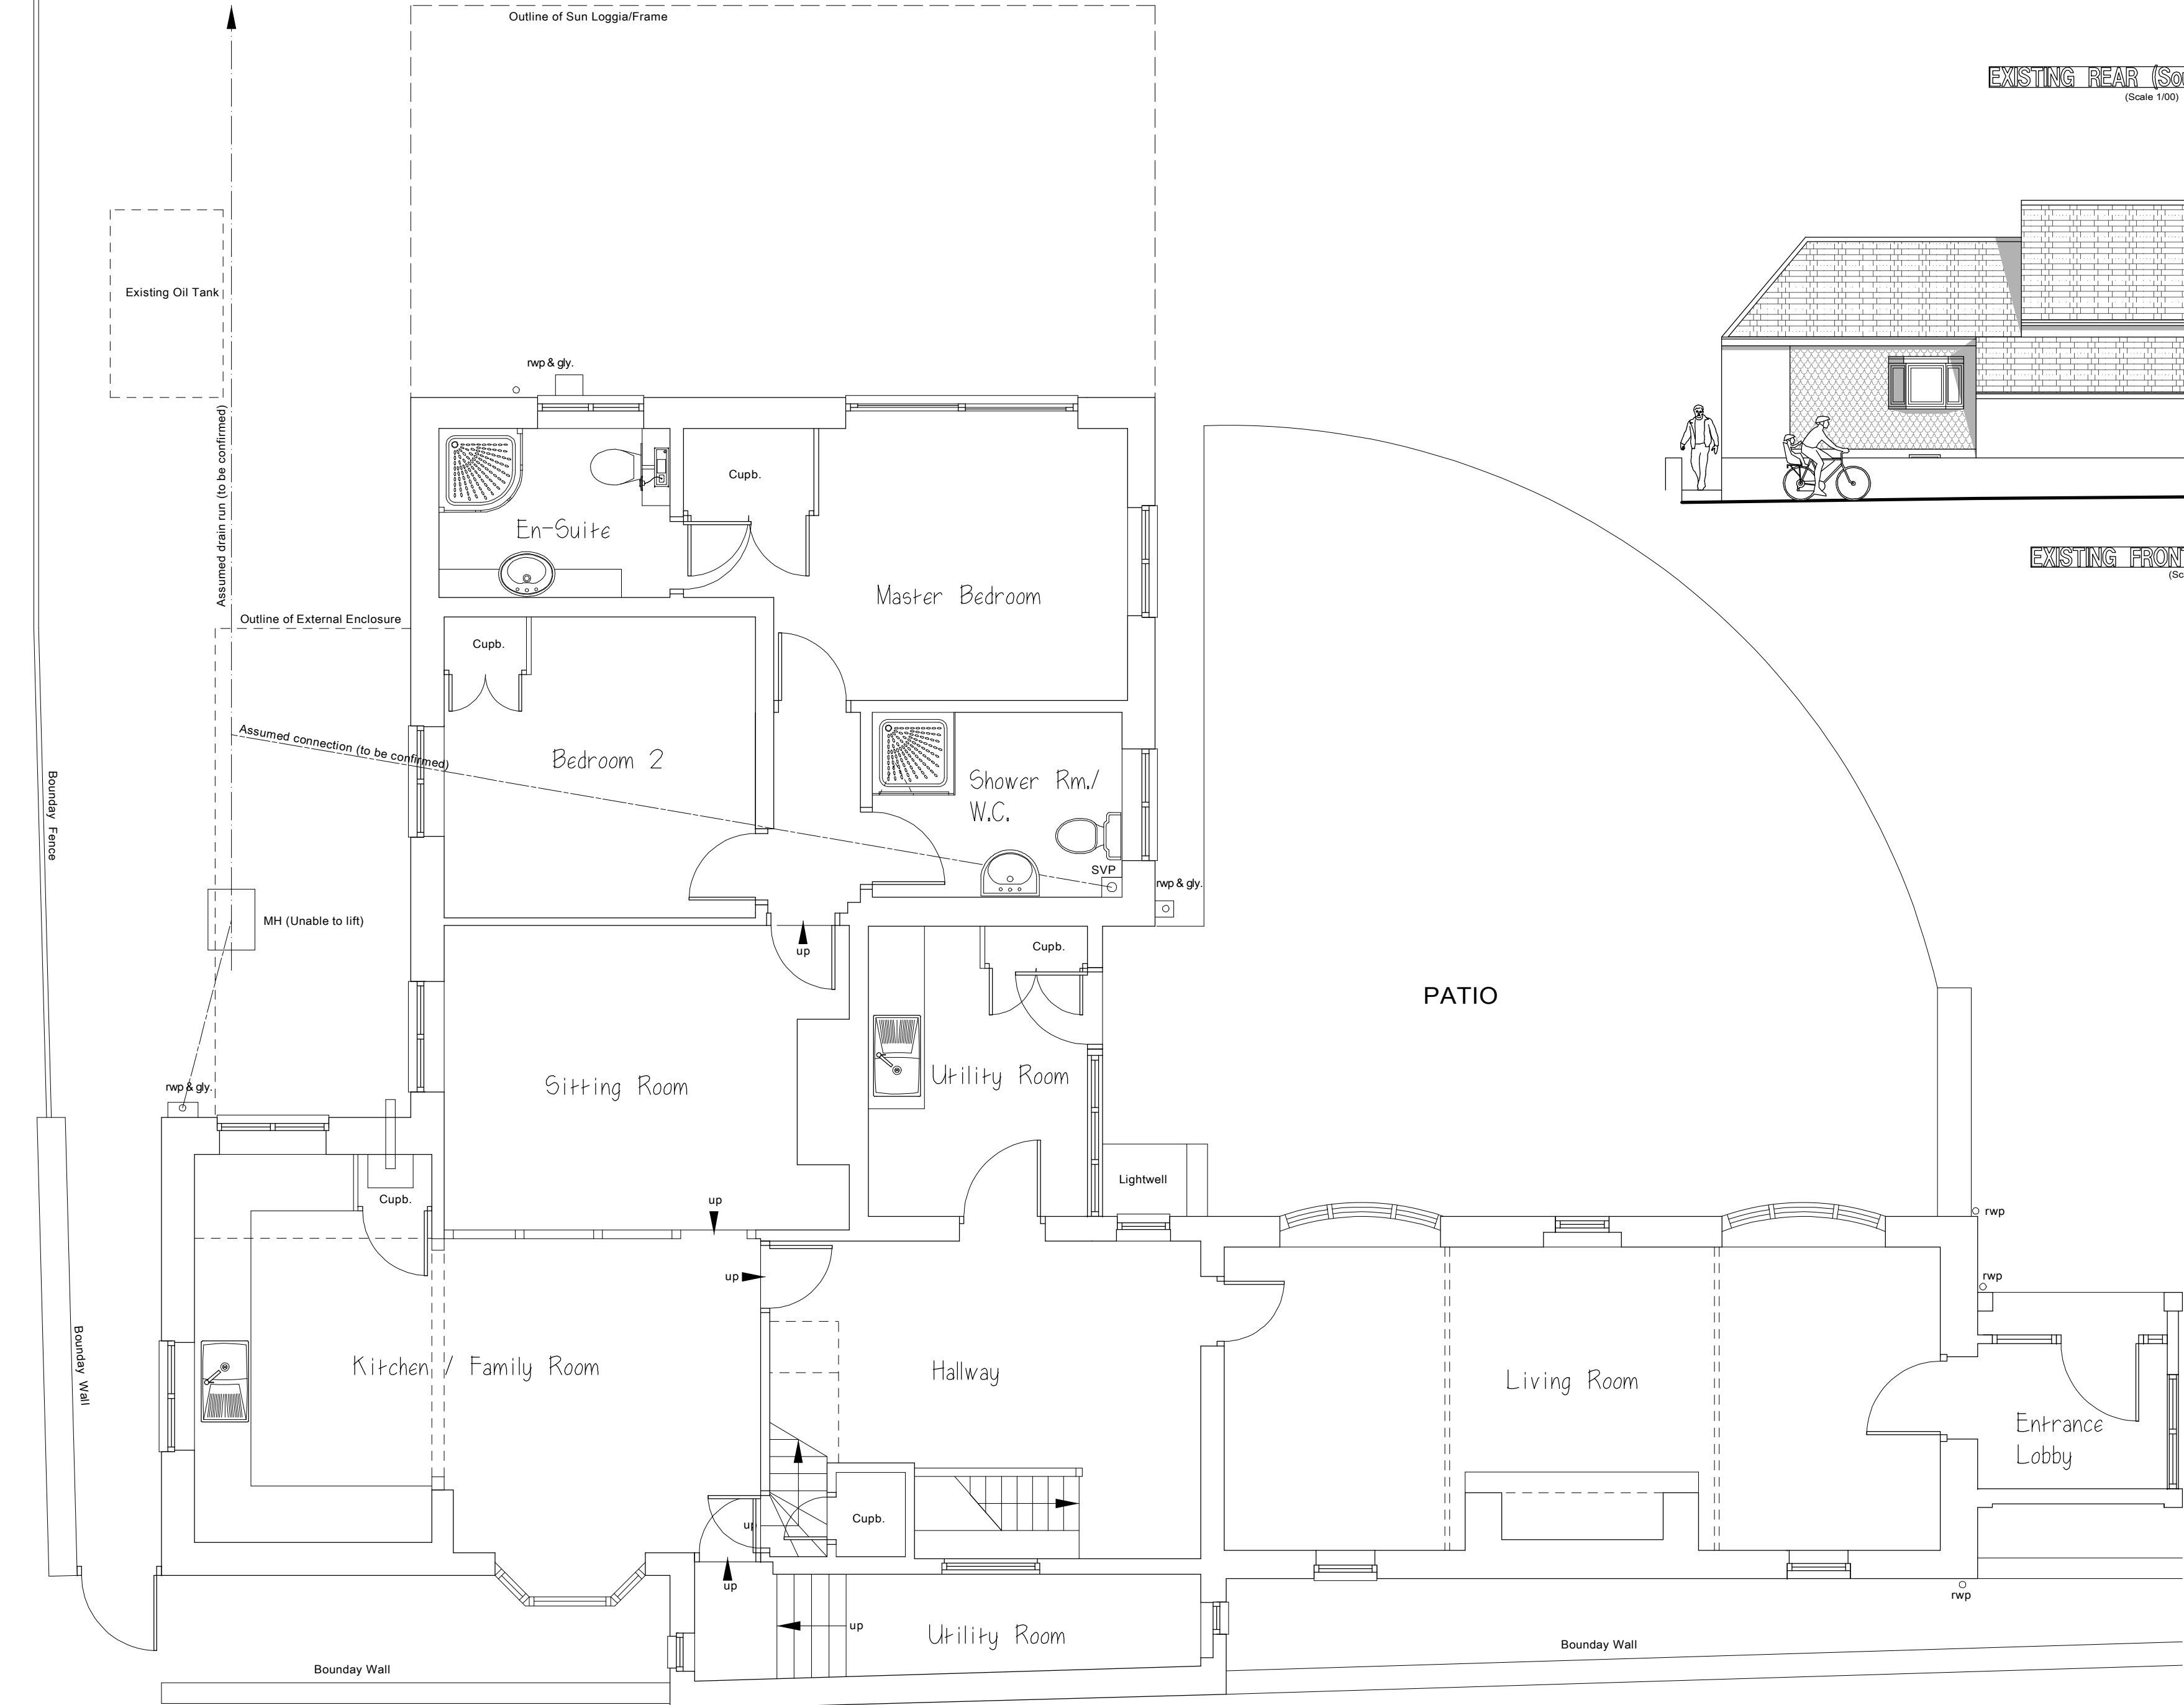


EXISTING GROUND FLOOR LAYOUT
(Scale 1/50)

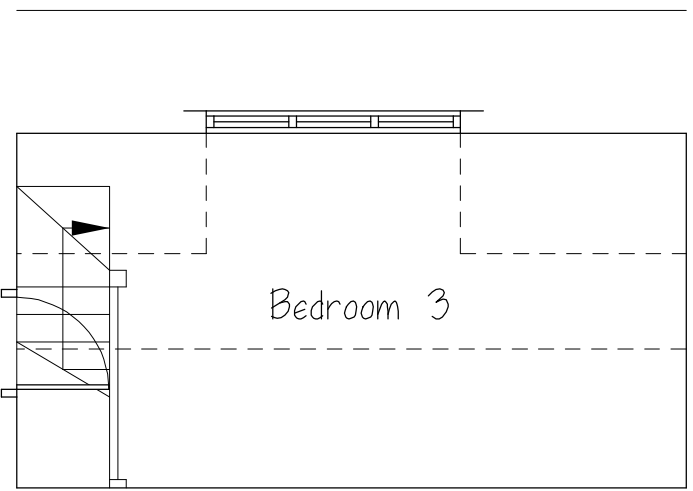


EXISTING FIRST FLOOR
(Scale 1/50)

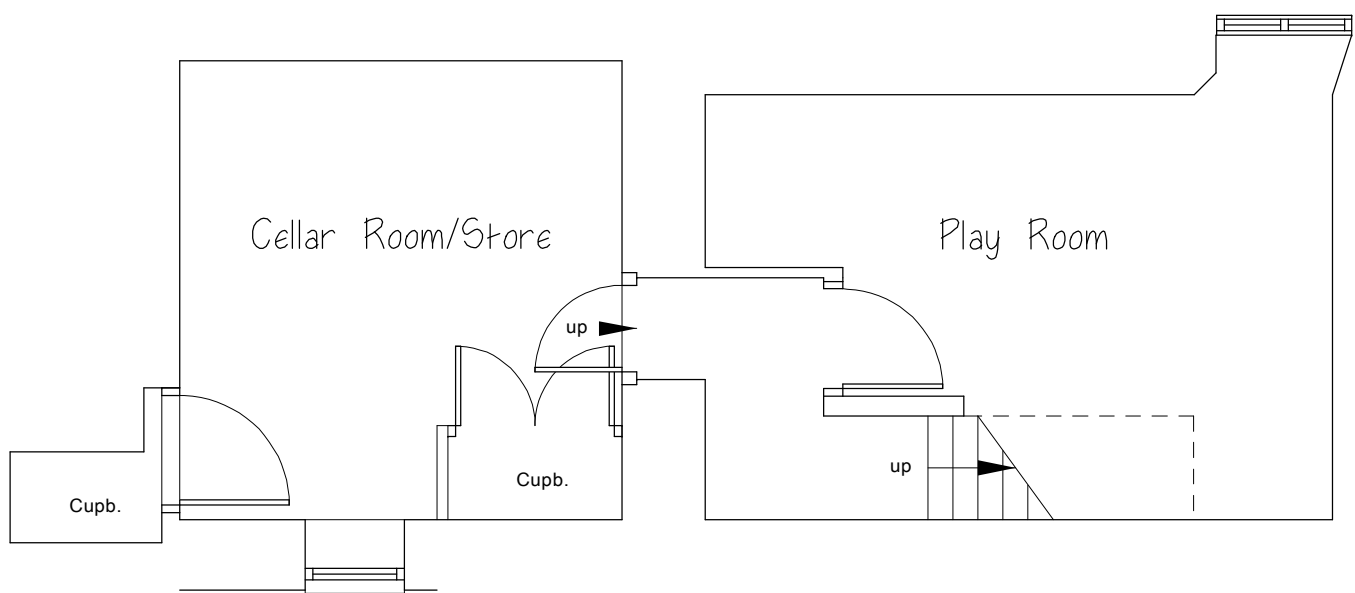

EXISTING BASEMENT
(Scale 1/50)

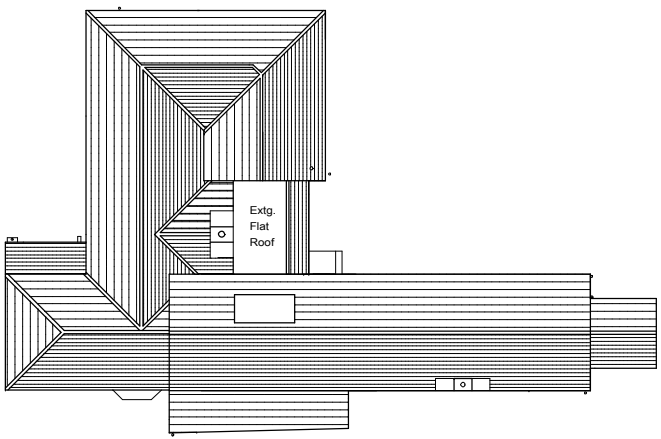

Existing Roof Plan
(Scale 1/250)

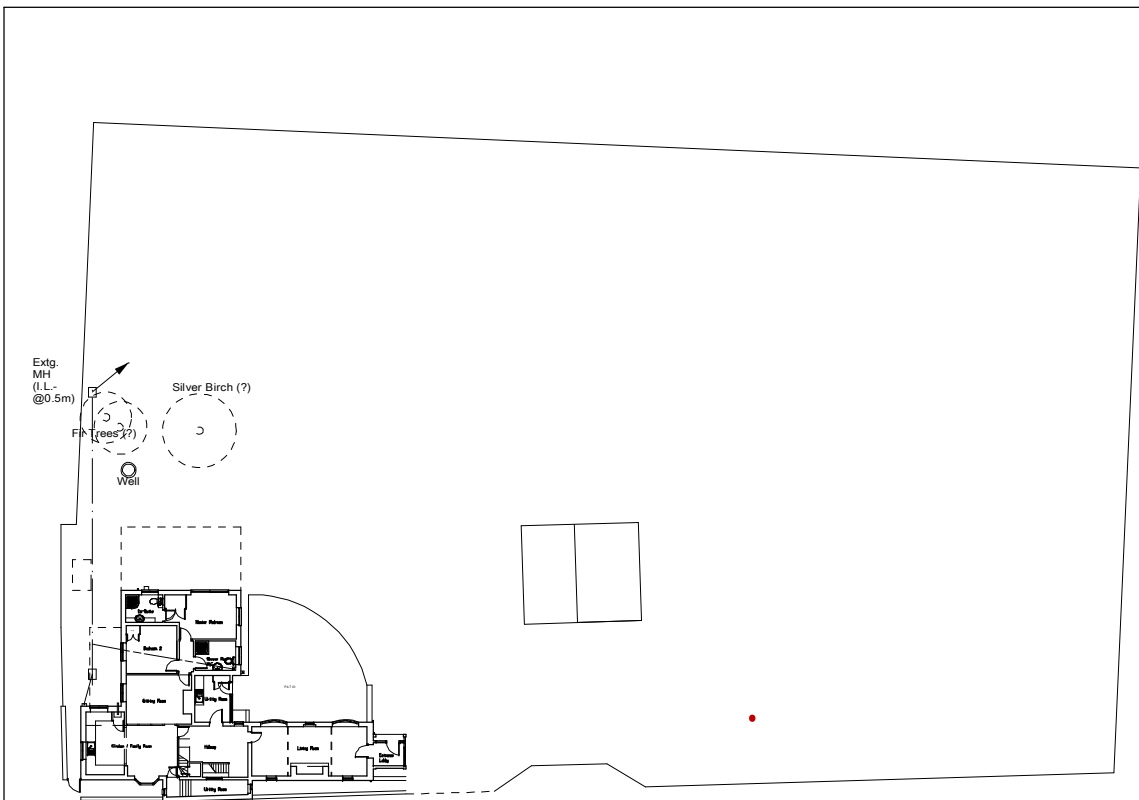

Block Plan
(Scale 1/500)

A	Date	Revisions

© Copyright
NOTES
All dimensions must be checked on site and not scaled from this drawing.
Drawing to be read in conjunction with Drawing No.046/19/02.
Drawing detailed for Planning Application purposes only.

Client
MR. & MRS. C. MUNING

Job Title
Existing Floor Layouts & Elevations.

'Nowell Cottage',
Aldington Road,
Lympne,
Nr. Hythe,
Kent CT21 4LH.

S.I. CHARTERED
BUILDING SURVEYORS
No.8 JOINTON ROAD
FOLKESTONE · KENT · CT20 2RG
TEL: (01303) 240088
e-mail: stuart@sicbs.co.uk

Scales 1/50, 1/100, 1/250, 1/500, 1/1250, (EAL)	Date Jan. '20.	Drawn by S.I.
--	-------------------	------------------

Drg. No. 046/19/01	Rev.
-----------------------	------