



Proposed North Elevation

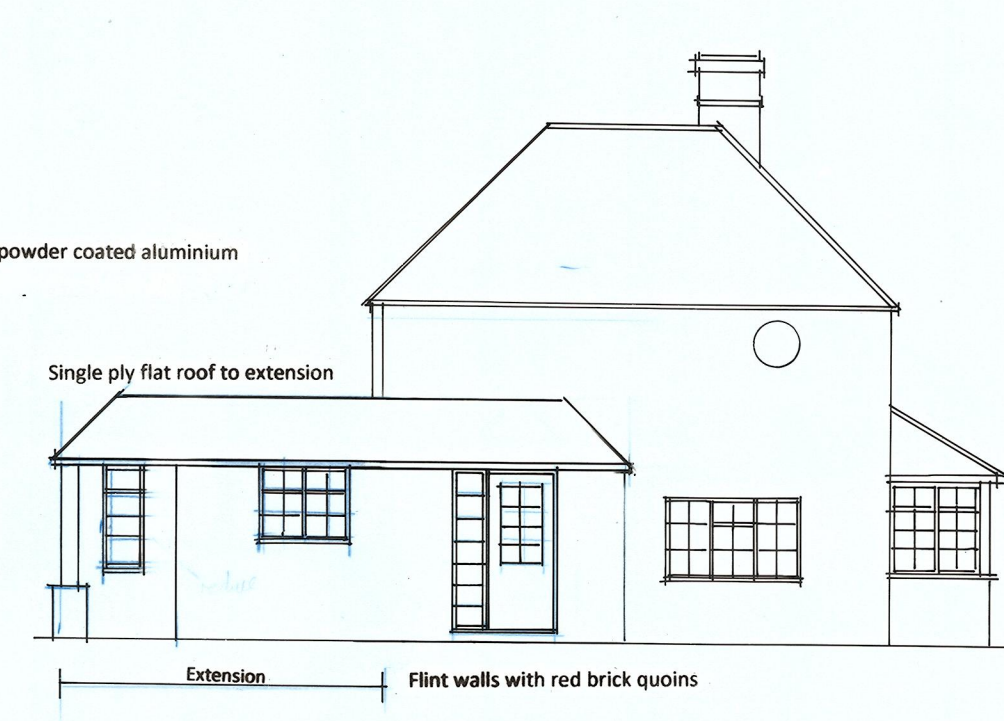


Proposed West Elevation




Proposed South Elevation

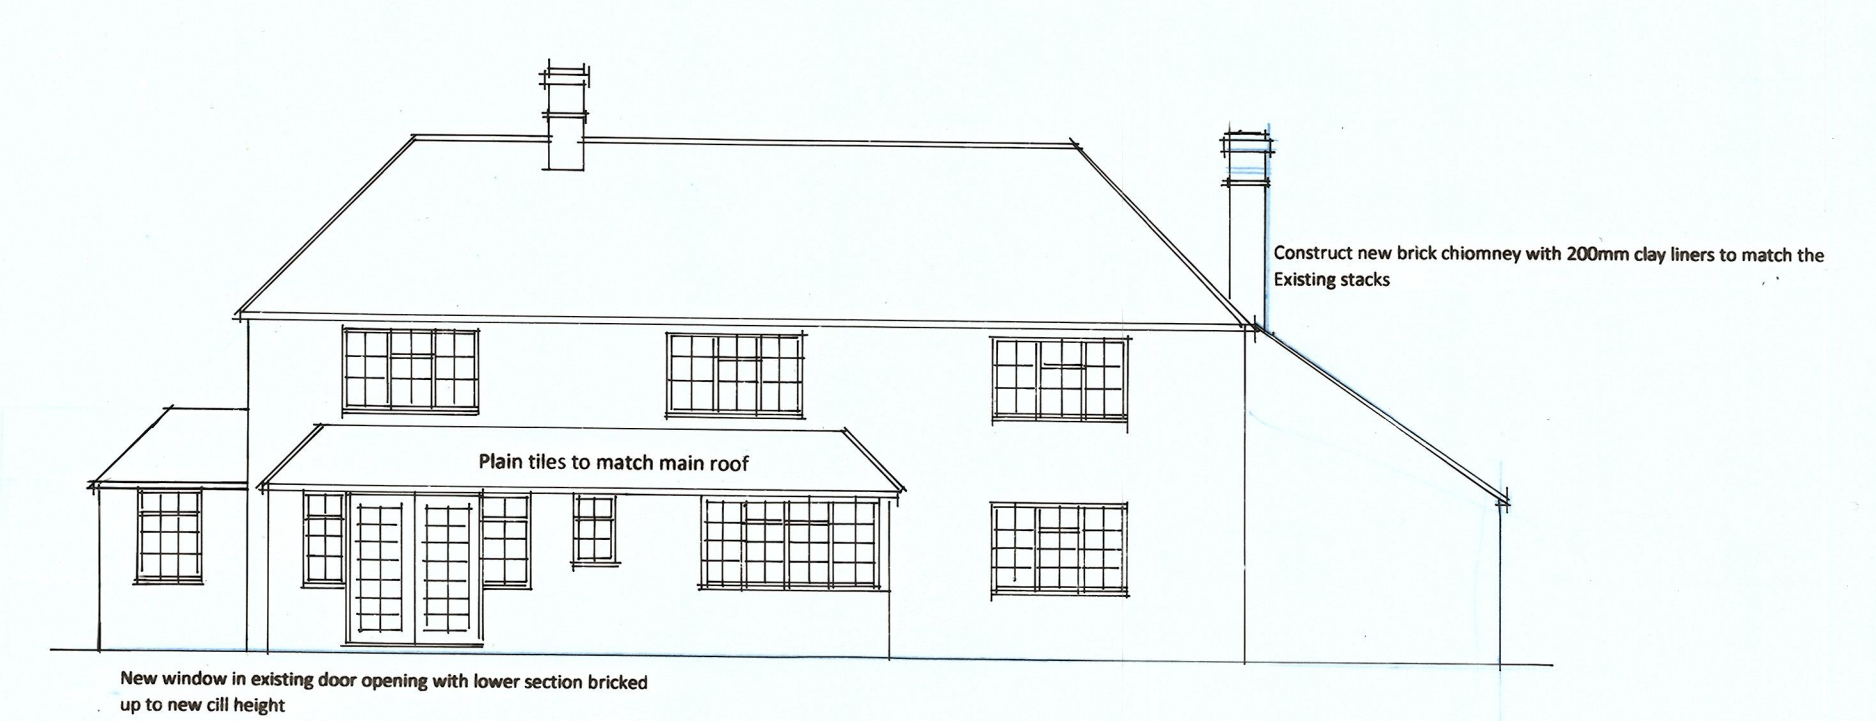

Proposed East Elevation

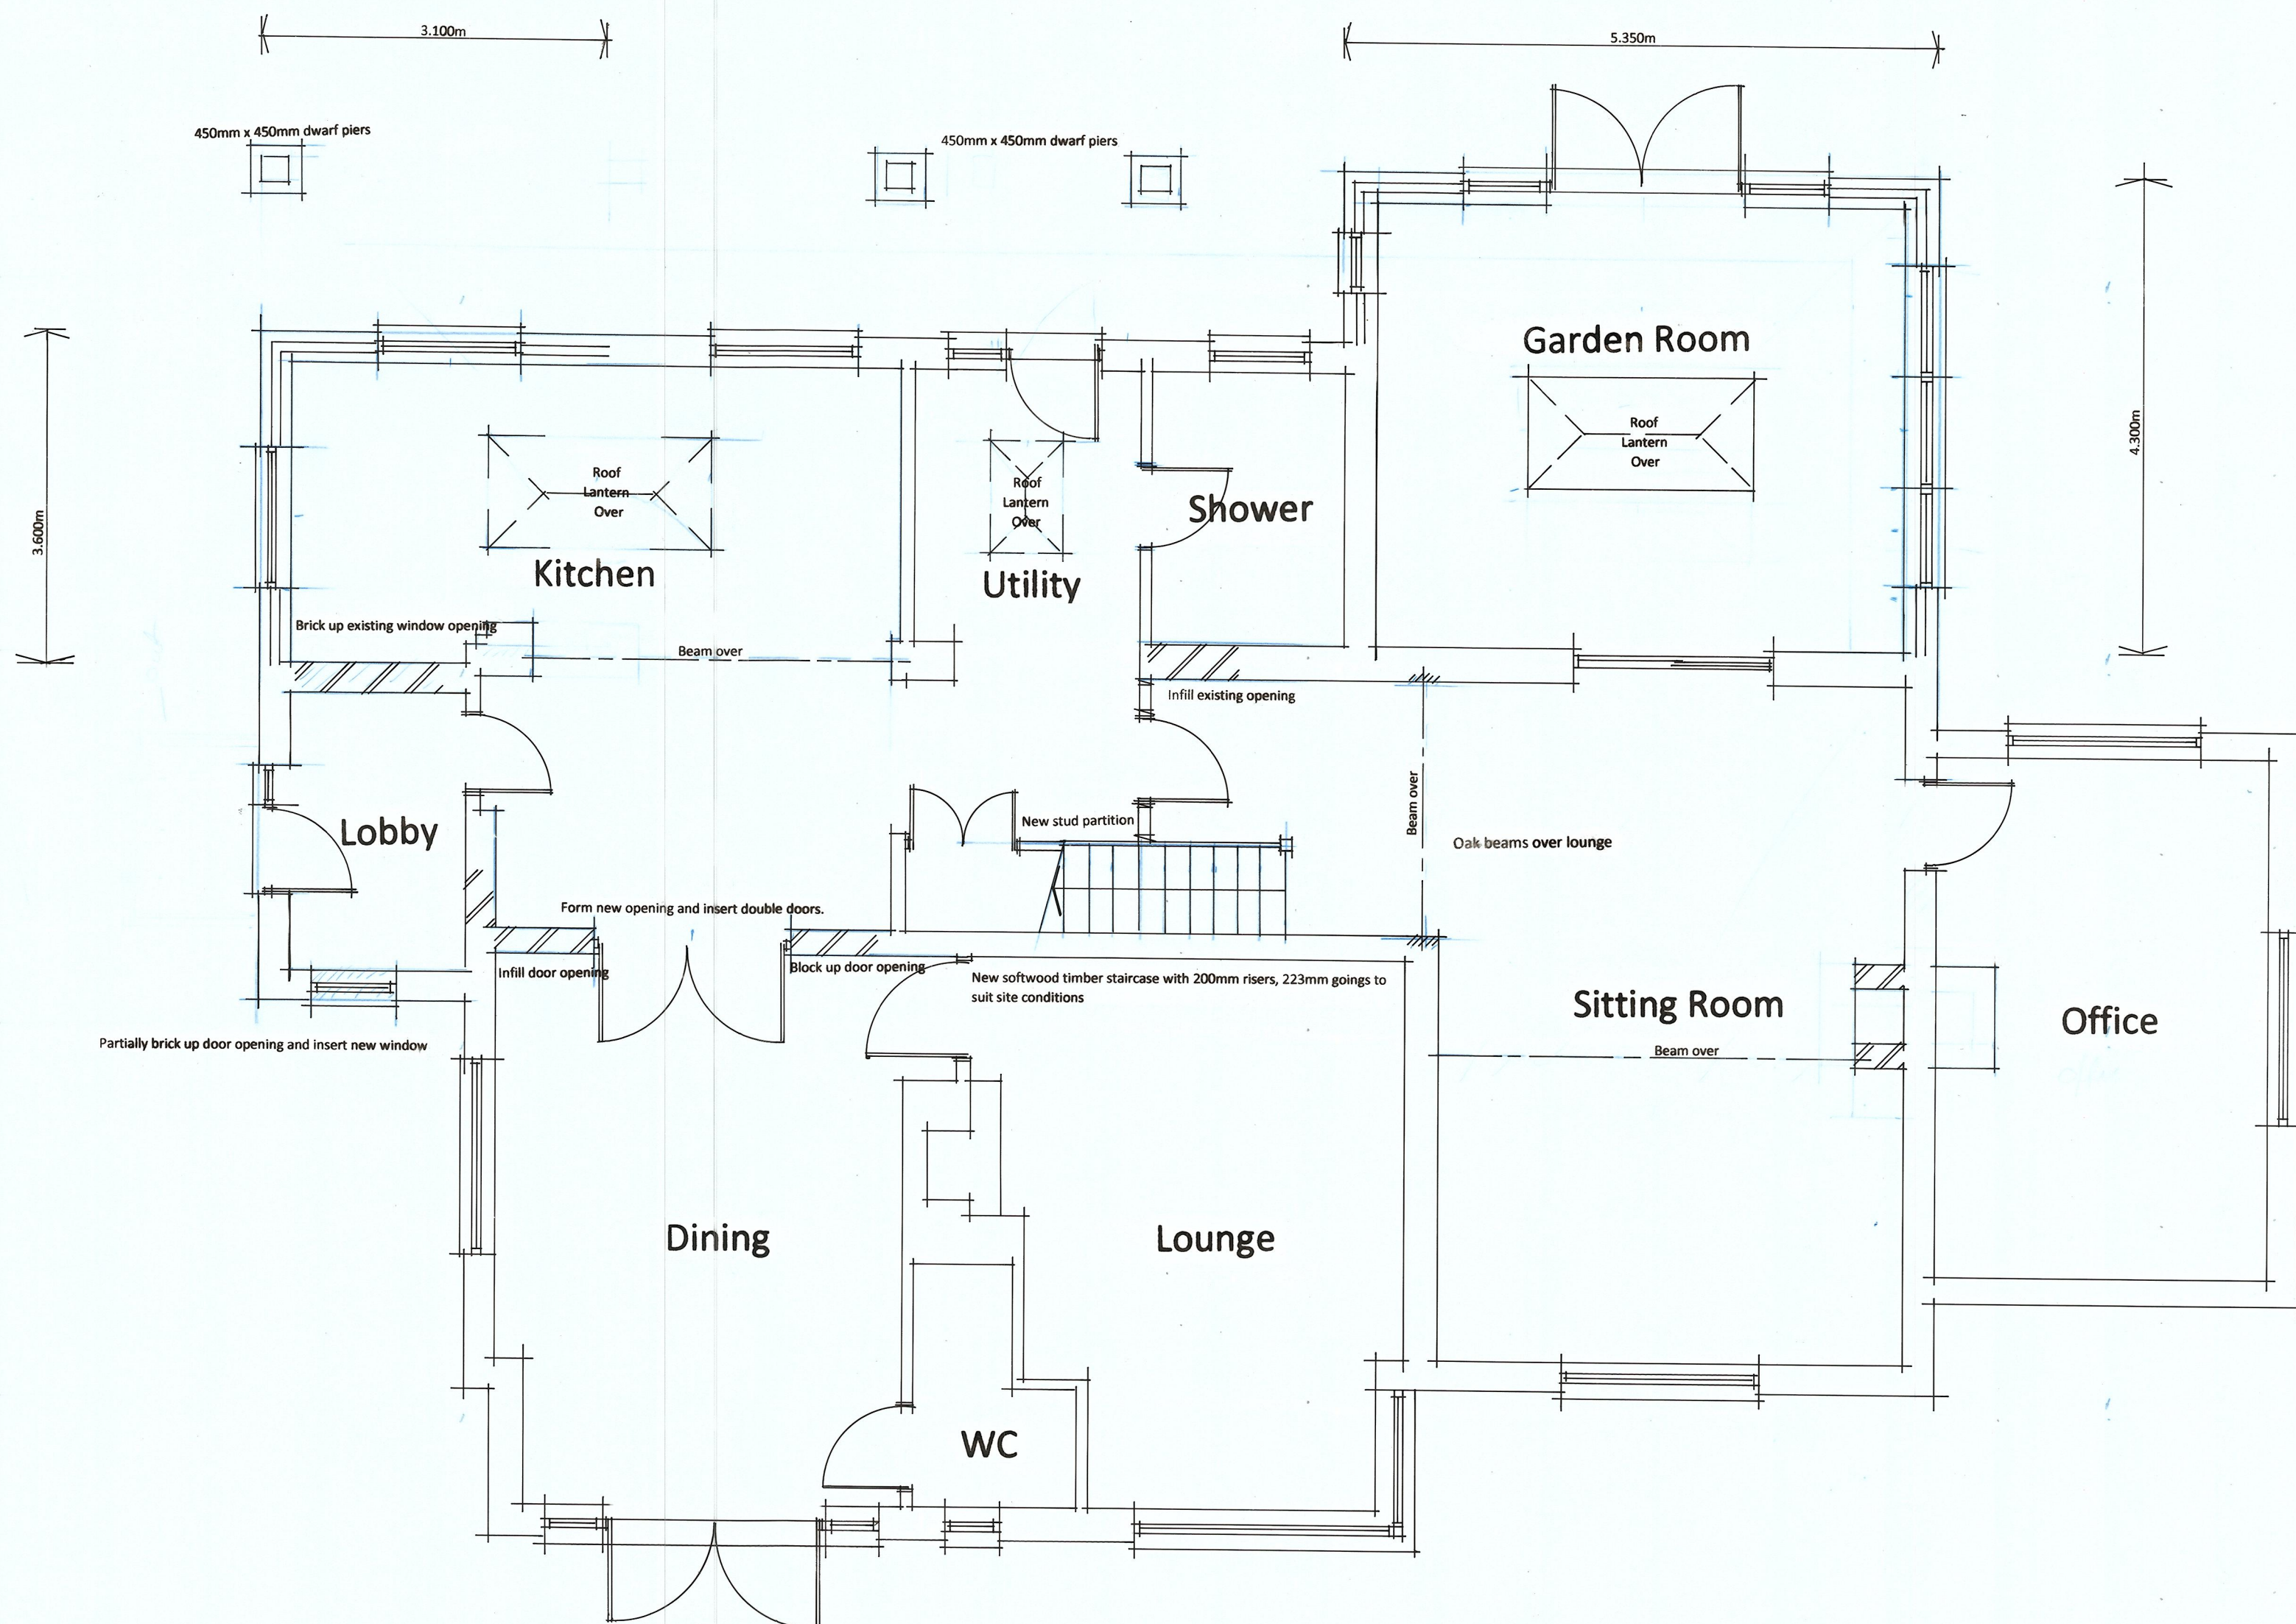

Proposed Ground Floor Plan

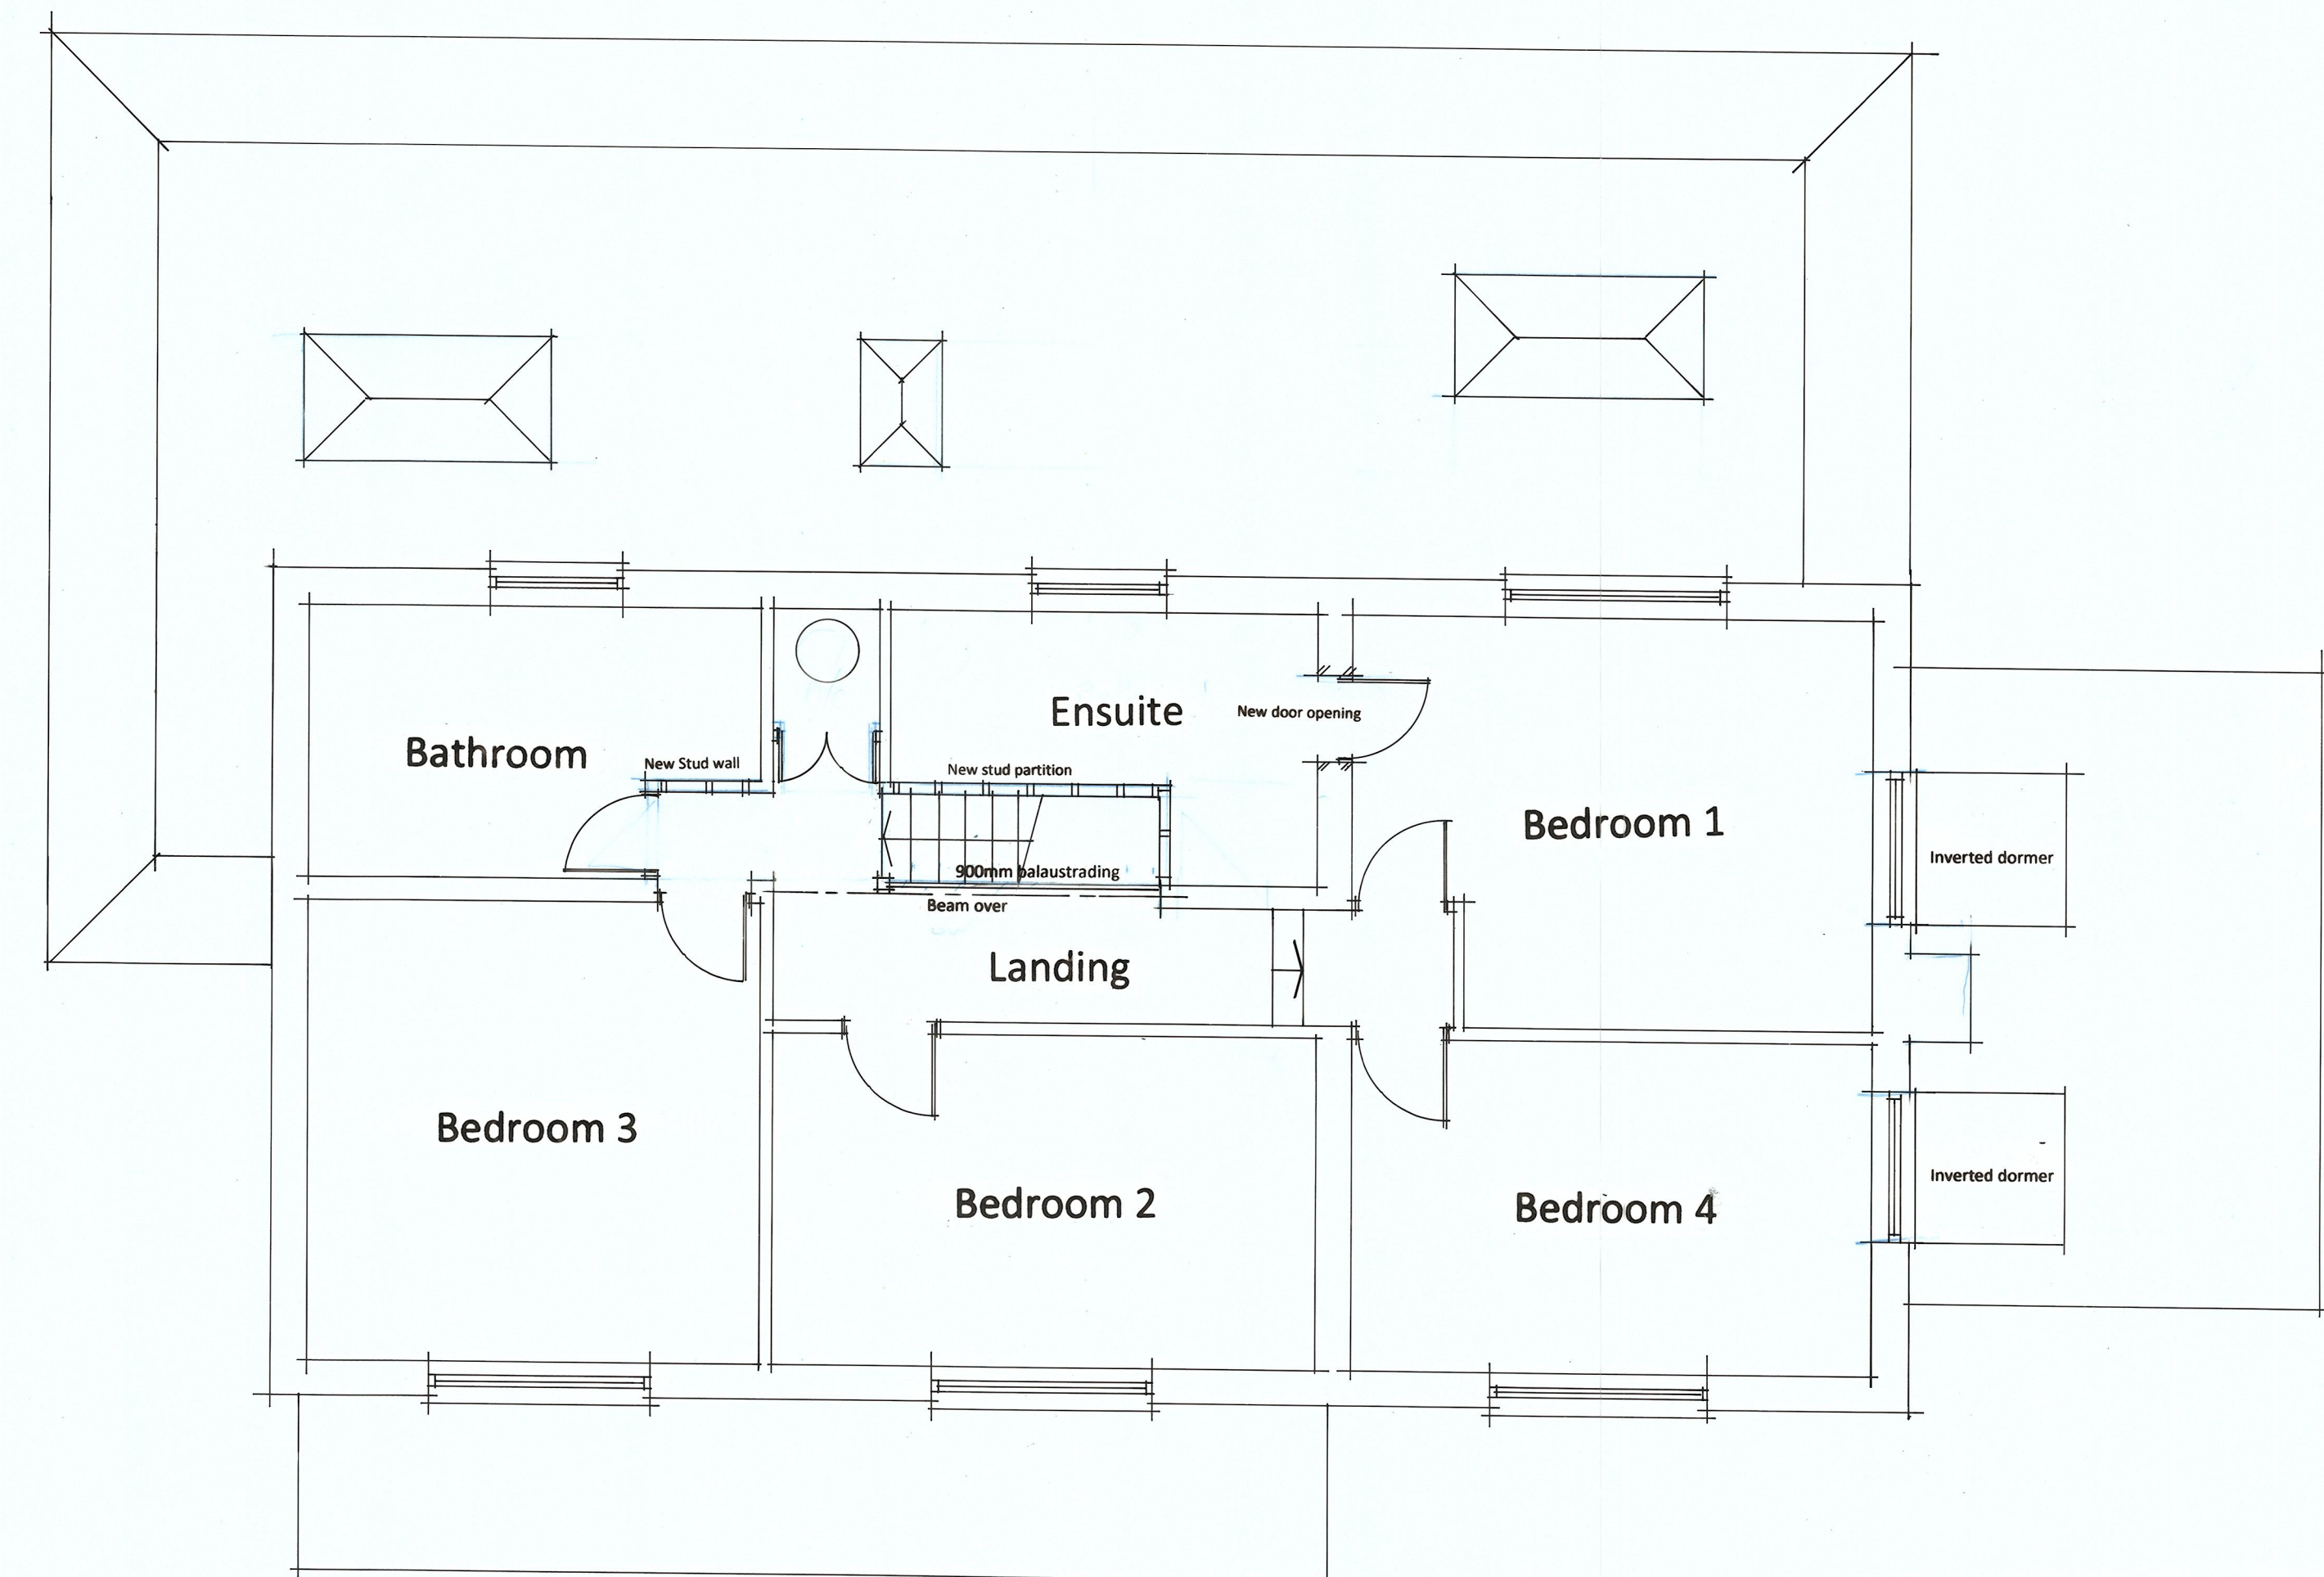

Proposed First Floor Plan

Project
Proposed single storey rear extension, garage extension and alterations at:-

Address
Littler Palmstead House
Bossingham Road,
Stelling Minnis
Canterbury

Client
Mr & Mrs L Dudas

Drawing Title
Proposed plans and elevations

Date Mar 20 **Scale** 1:50 & 100 **Dwg No.** LD2 A

Julian Sinstadt M.C.A.B.E.
Chartered Building Engineer
4 The Old Coachworks,
Delf Street,
Sandwich CT13 9HD Tel: 07811 216455