



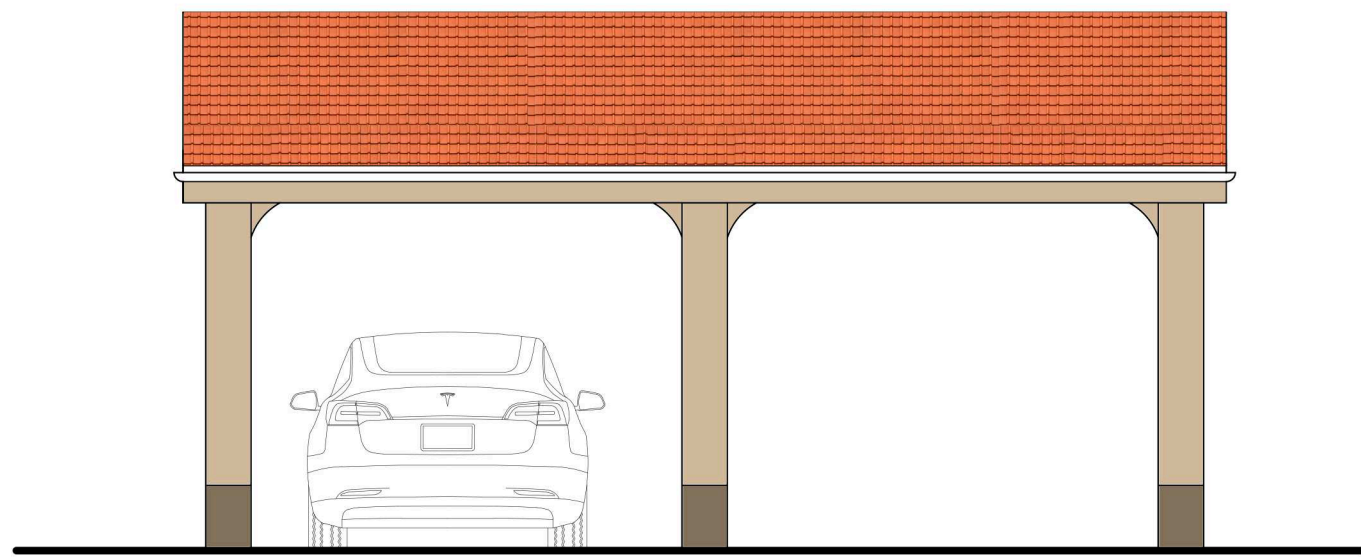


Front Elevation
A



Ground Floor

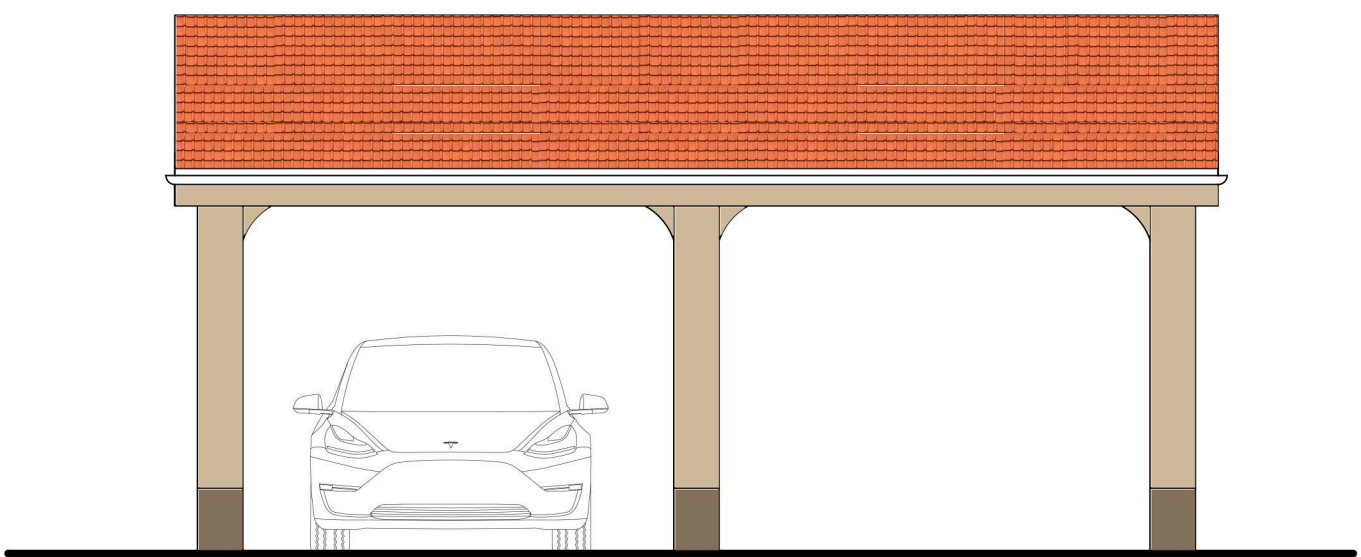

Rear Elevation

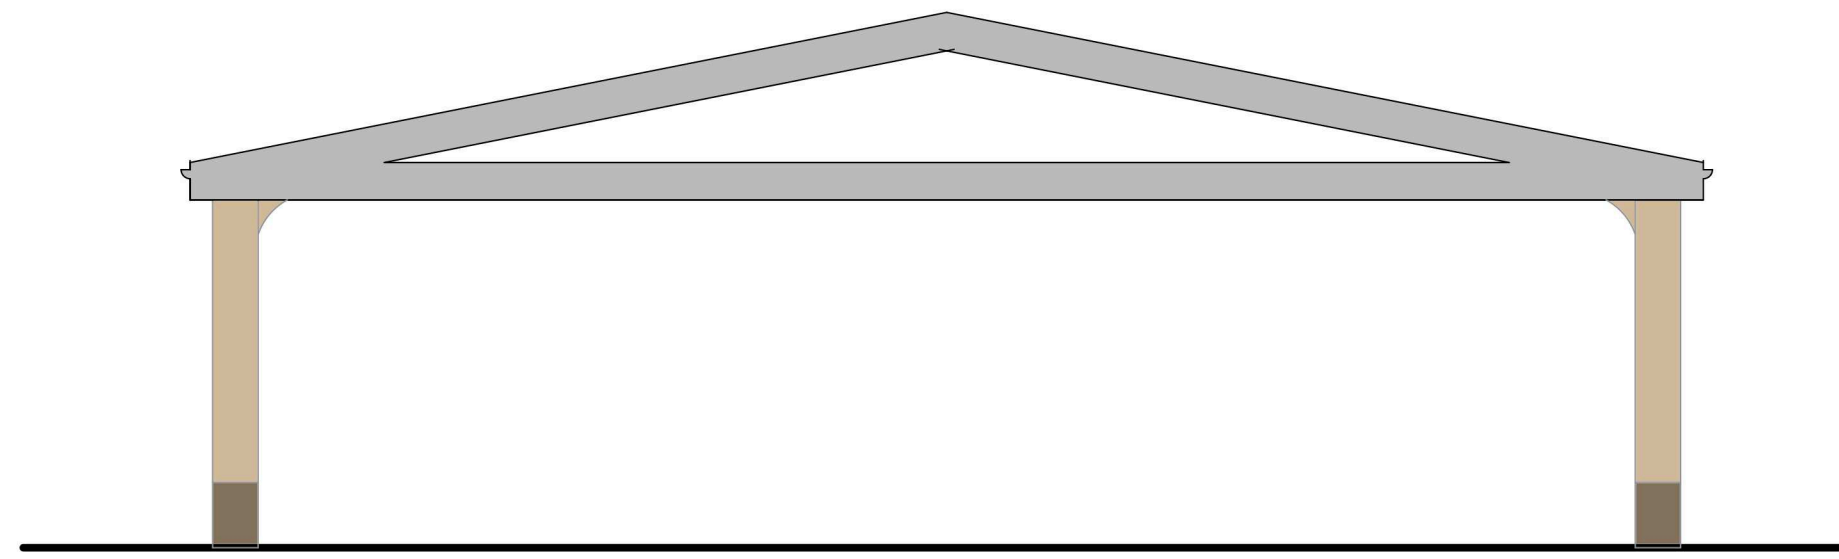

Section A'A



Roof Plan

SCHEDULE OF MATERIAL FINISHES

Structure:
Timber

Roof:
Red Clay Tile

Rainwater Goods:
Black UPVC

All to Local Authority Approval

A PP 17.04.2020 Amended following discussions
with Local Authority

Revision



 **DESIGNSCAPE**
CONSULTANCY LTD
Architecture + Urban Design
1A The Landway, Bearsted, Maidstone
Kent, ME14 4BD
Tel: 01622 735977
designscapeconsultancy.co.uk

Client

Pageant

Project

Cockreed Lane, New Romney, TN28 8JH

Drawing

Proposed Plans and Elevations: Car barn 1

Scale	Drawn	Checked	Date	Drg. No.	Rev.
1:50 @ A1	PP	KJH	March 2020	322/116	A

