




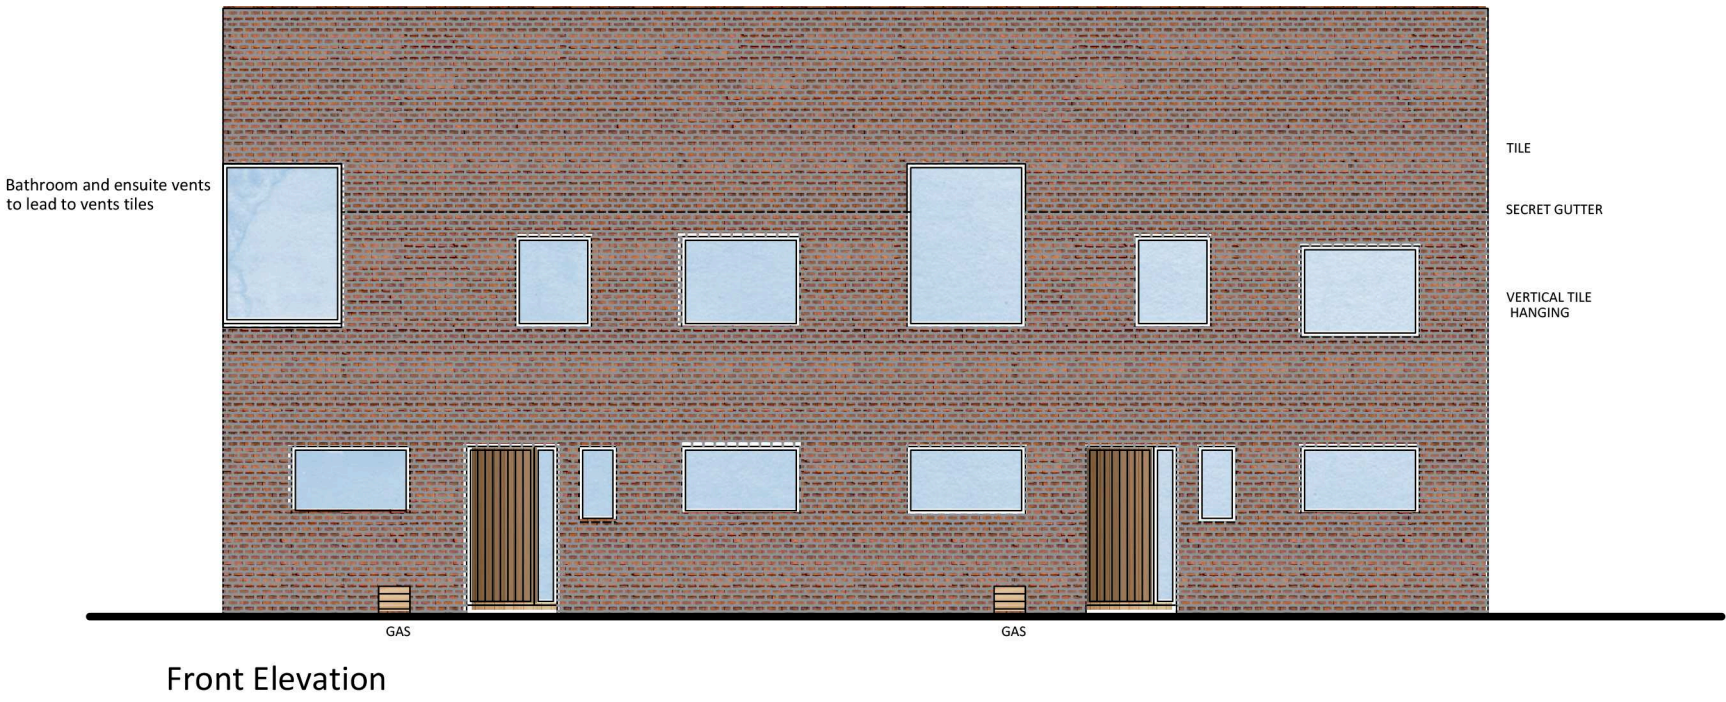

Front Elevation

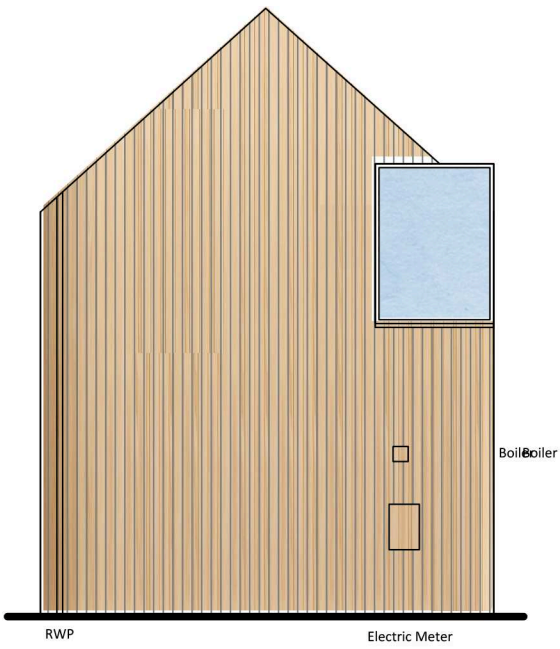

Side Elevation

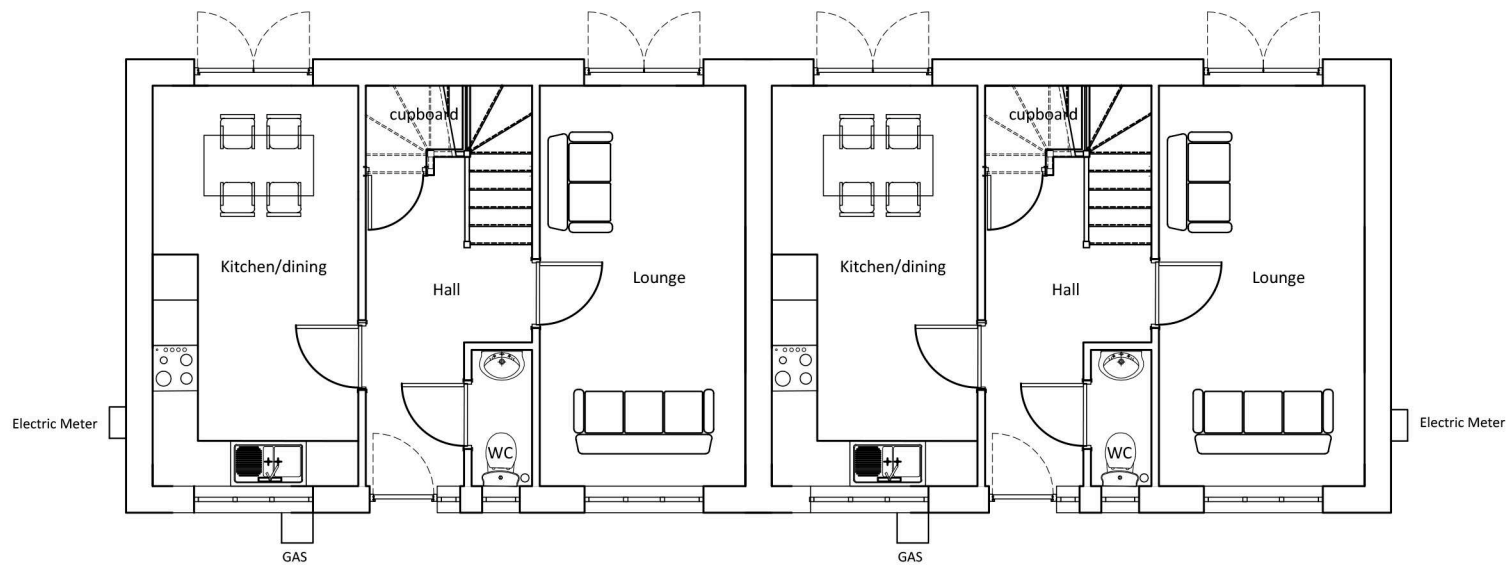


Ground Floor Plan



First Floor Plan



Rear Elevation

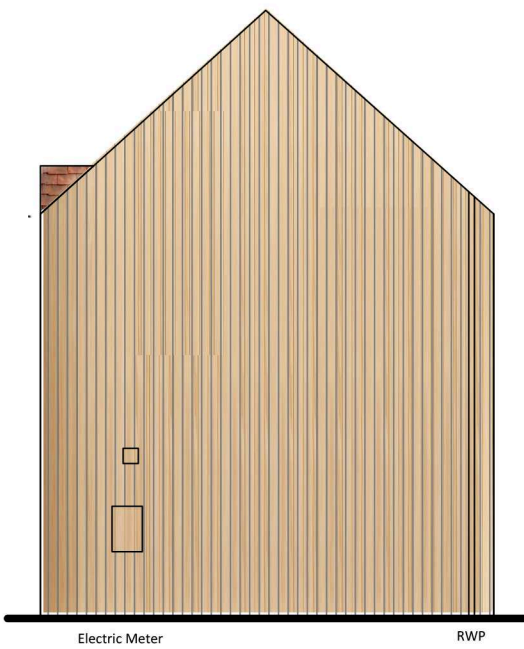

Side Elevation

SCHEDULE OF MATERIAL FINISHES

Walls:
Tile
Vertical Timber weatherboarding detail

Roof:
Tile


Windows and Doors:
Windows in White UPVC
Doors in Wood effect UPVC

Rainwater Goods:
Black UPVC

All to Local Authority Approval

A PP 15.04.2020 Amended following discussions with Local Authority

Revision

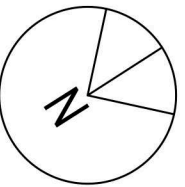

DESIGNSCAPE
CONSULTANCY LTD
Architecture + Urban Design
1A The Landway, Bearsted, Maidstone
Kent, ME14 4BD
Tel: 01 622 735977
designscapeconsultancy.co.uk

Client					
Pageant					
Project					
Cockreed Lane, New Romney, TN28 8JH					
Drawing					
Proposed Plans and Elevations: Units 19-20					
Scale	Drawn	Checked	Date	Dwg. No.	Rev.
1:100 @ A1	PP	KJH	March 2020	322/111	A