


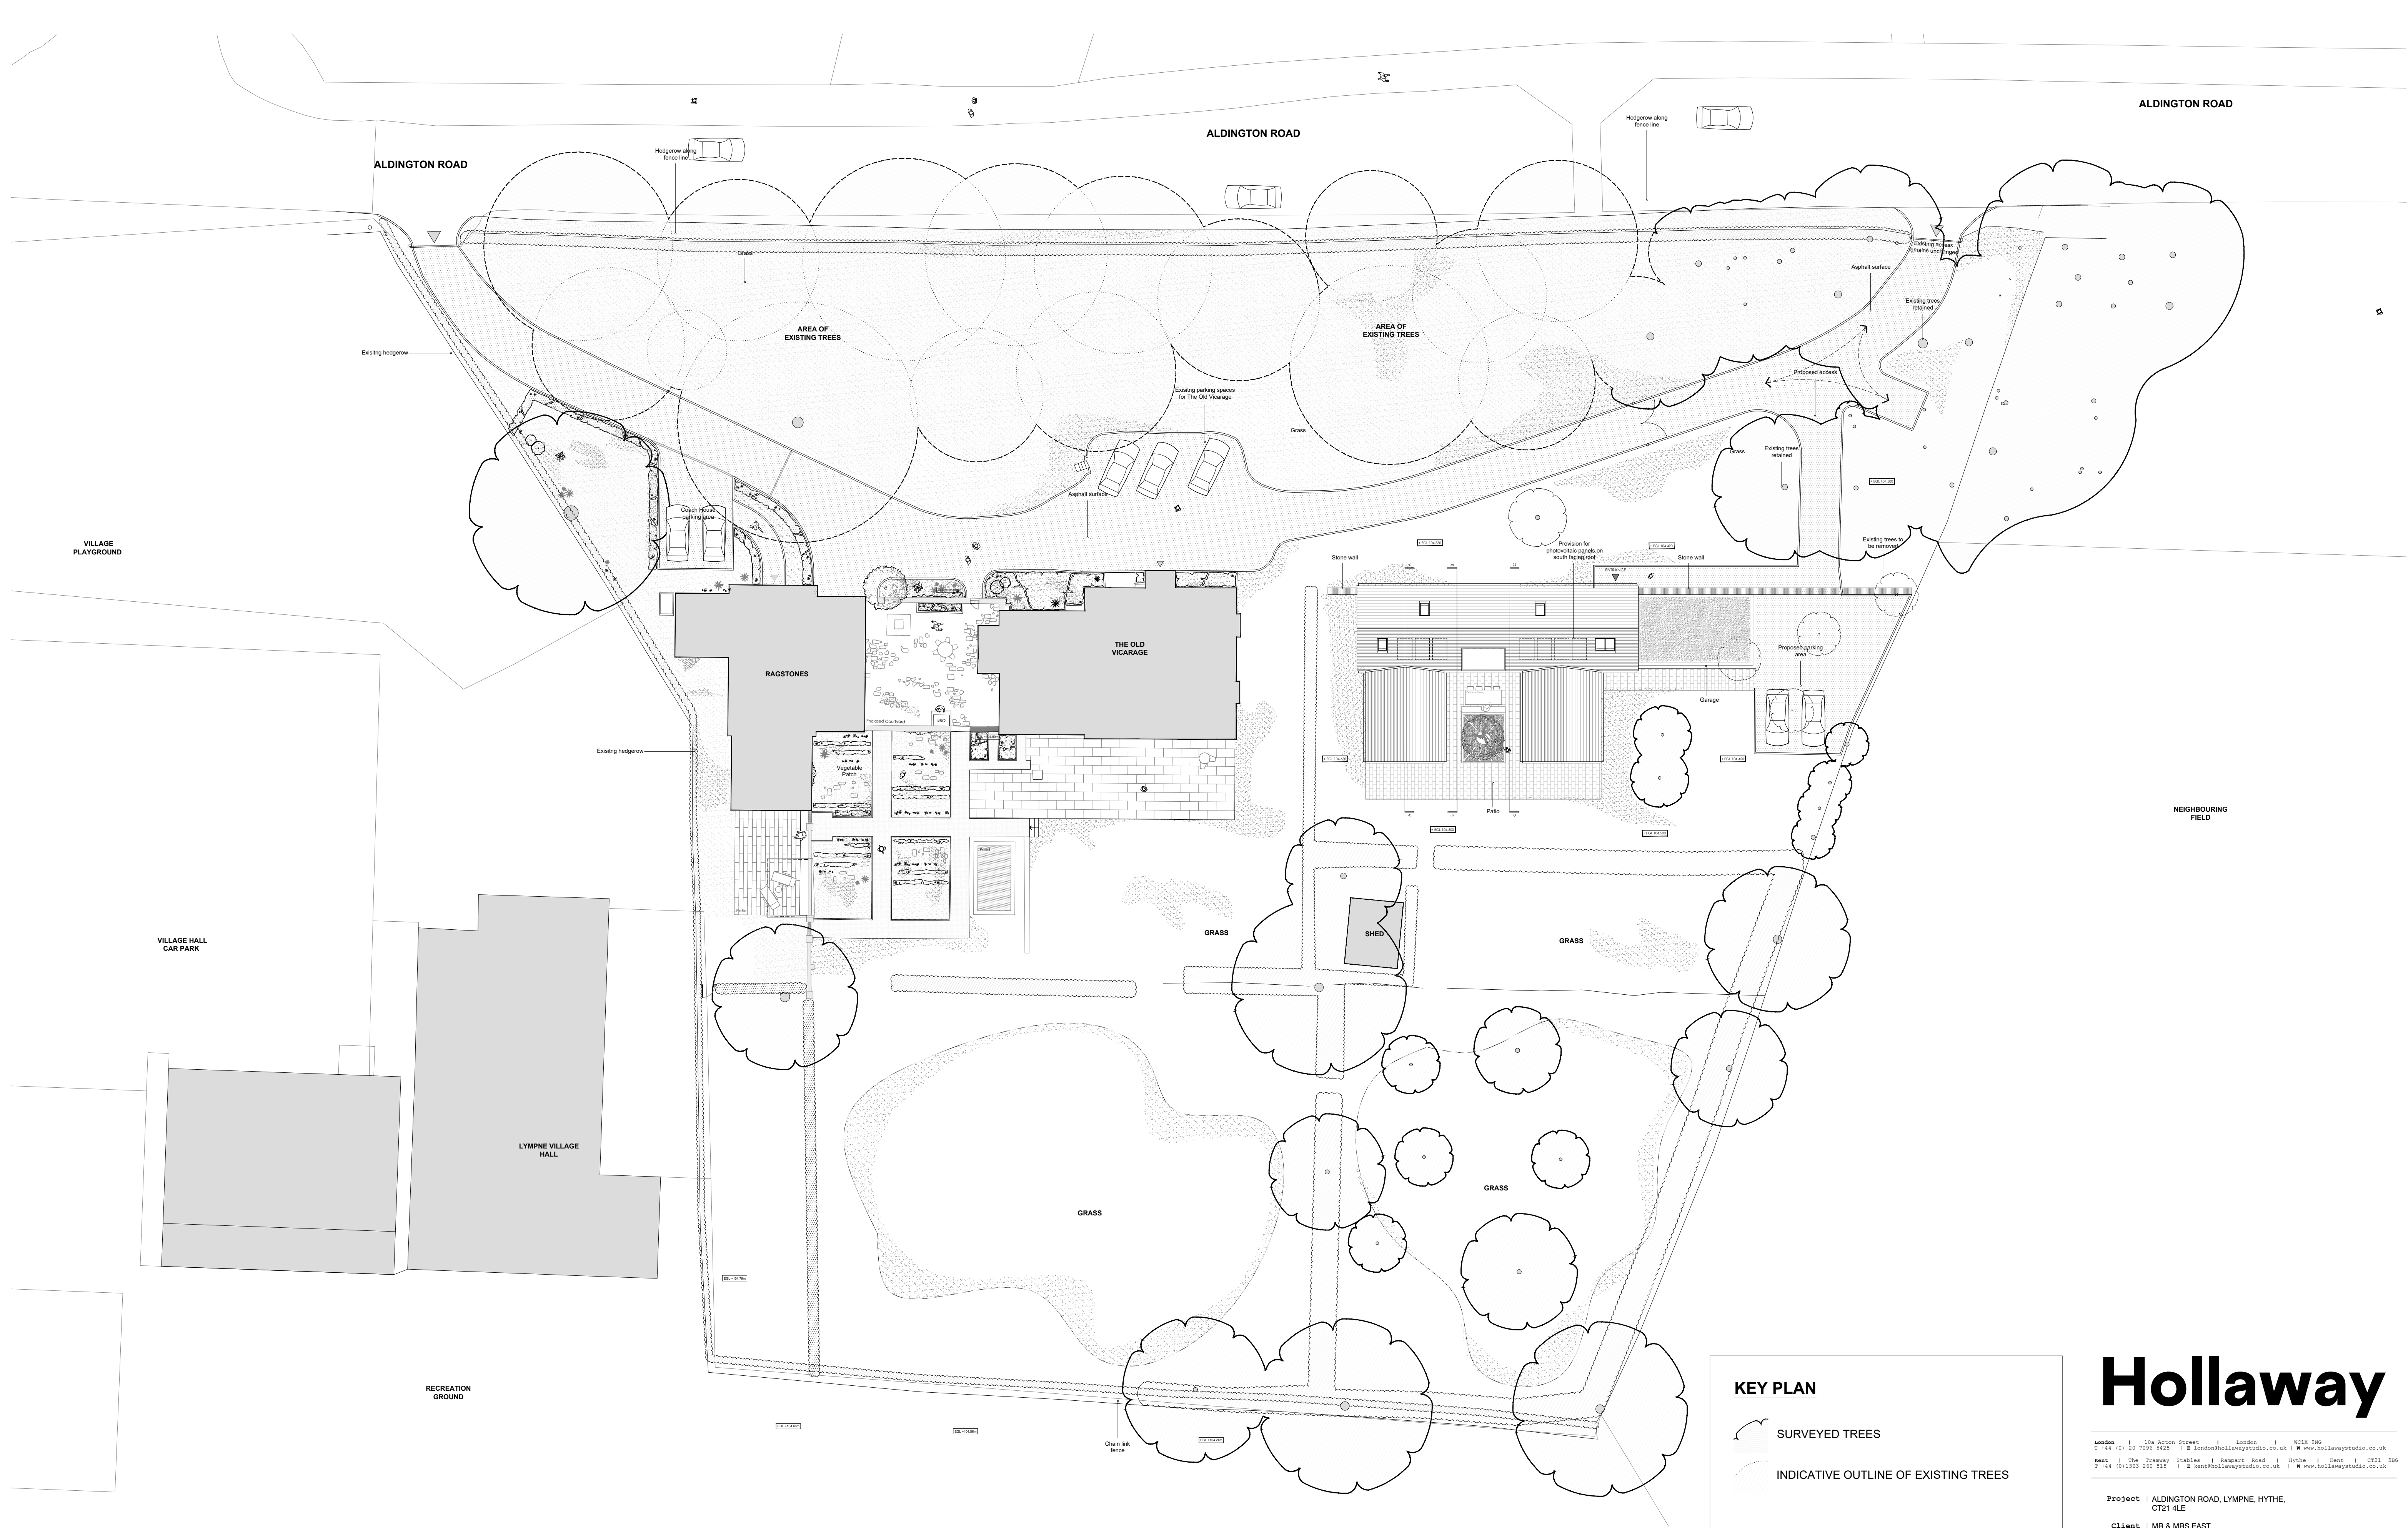

KEY PLAN

- SURVEYED TREES
- INDICATIVE OUTLINE OF EXISTING TREES

Hollaway

London | 11a Acton Street | London | WC1X 9NG
T +44 (0) 20 7038 5823 | E london@hollawaystudio.co.uk | W www.hollawaystudio.co.uk

Kent | The Traveley Stables | Rampart Road | Hythe | Kent | CT21 5BG
T +44 (0)1303 260 515 | E kent@hollawaystudio.co.uk | W www.hollawaystudio.co.uk

Project | ALDINGTON ROAD, LYMPE, HYTHE,
CT21 4LE

Client | MR & MRS EAST

Title | PROPOSED SITE PLAN

Status | PLANNING

Scale|A1 | 1:200 Date | 01.12.19 Drawn | BL Chk'd | MW

Project Number
19.023
Bm Number

Drawing Number
003

Revision

0 1 2 4 6 8 10M

