






PROPOSED SOUTH ELEVATION 1:100 @ A1

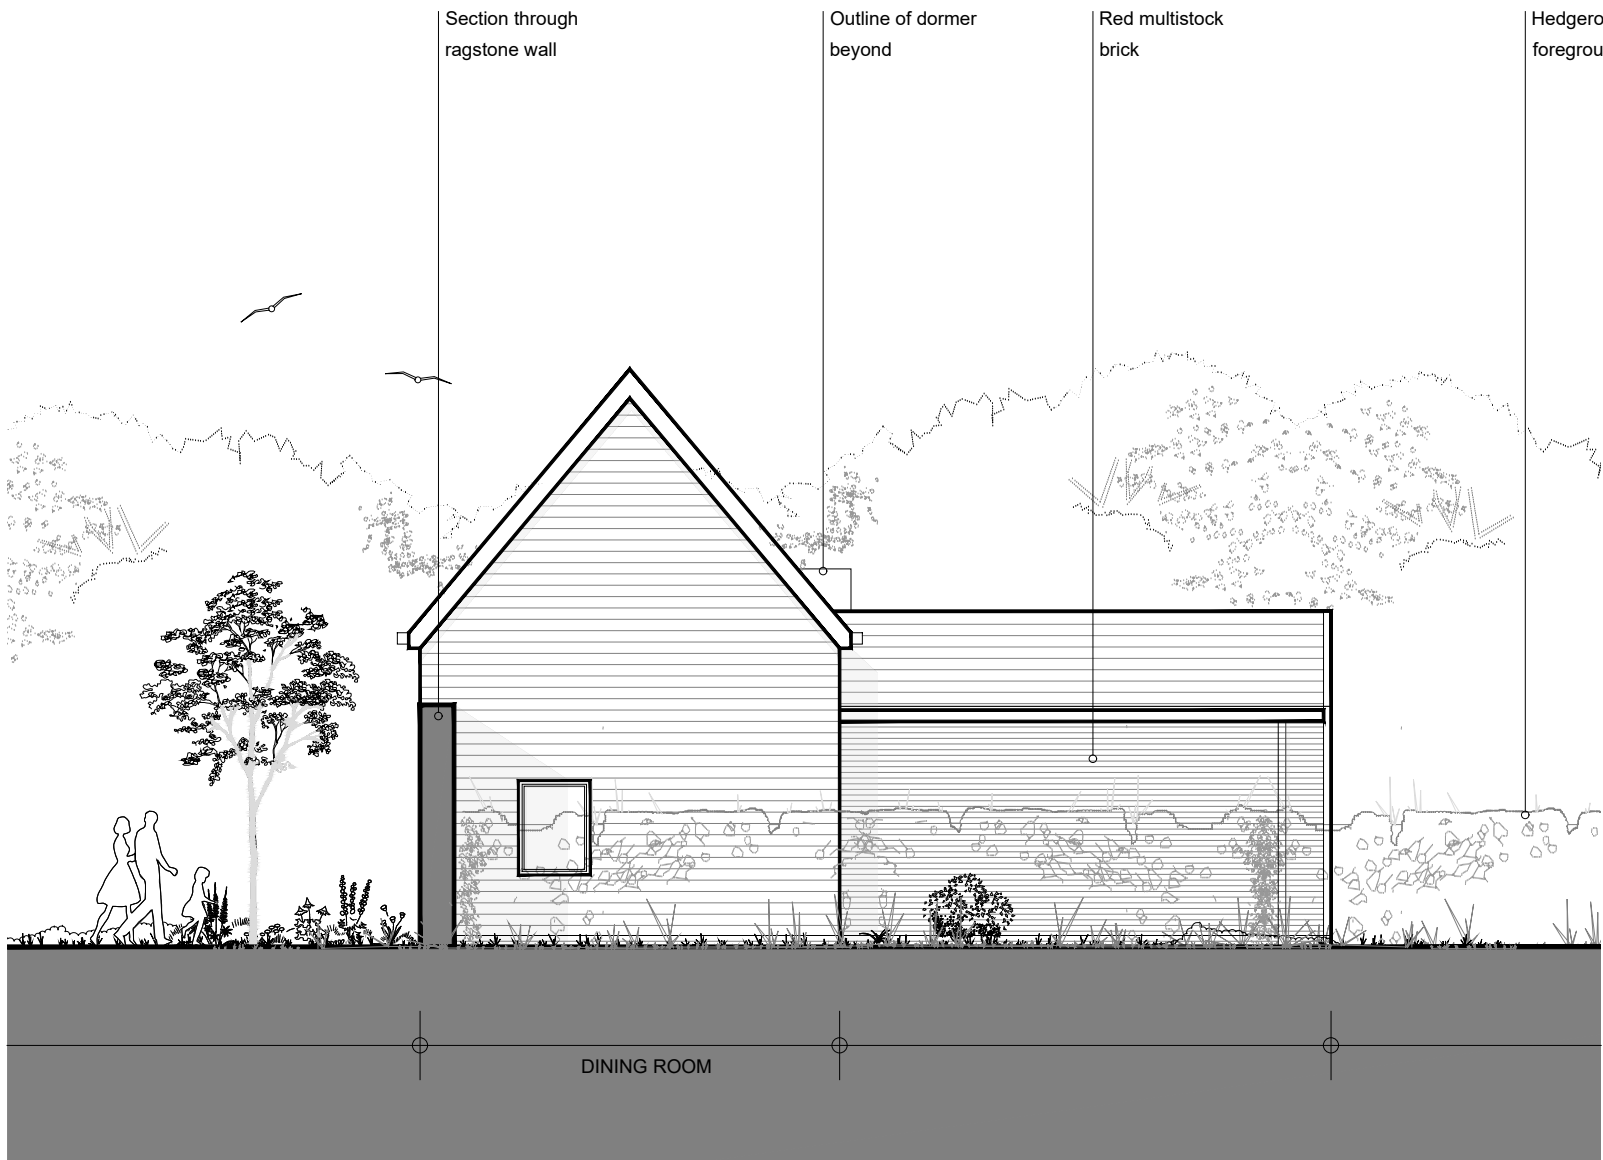


PROPOSED WEST ELEVATION 1:100 @ A1

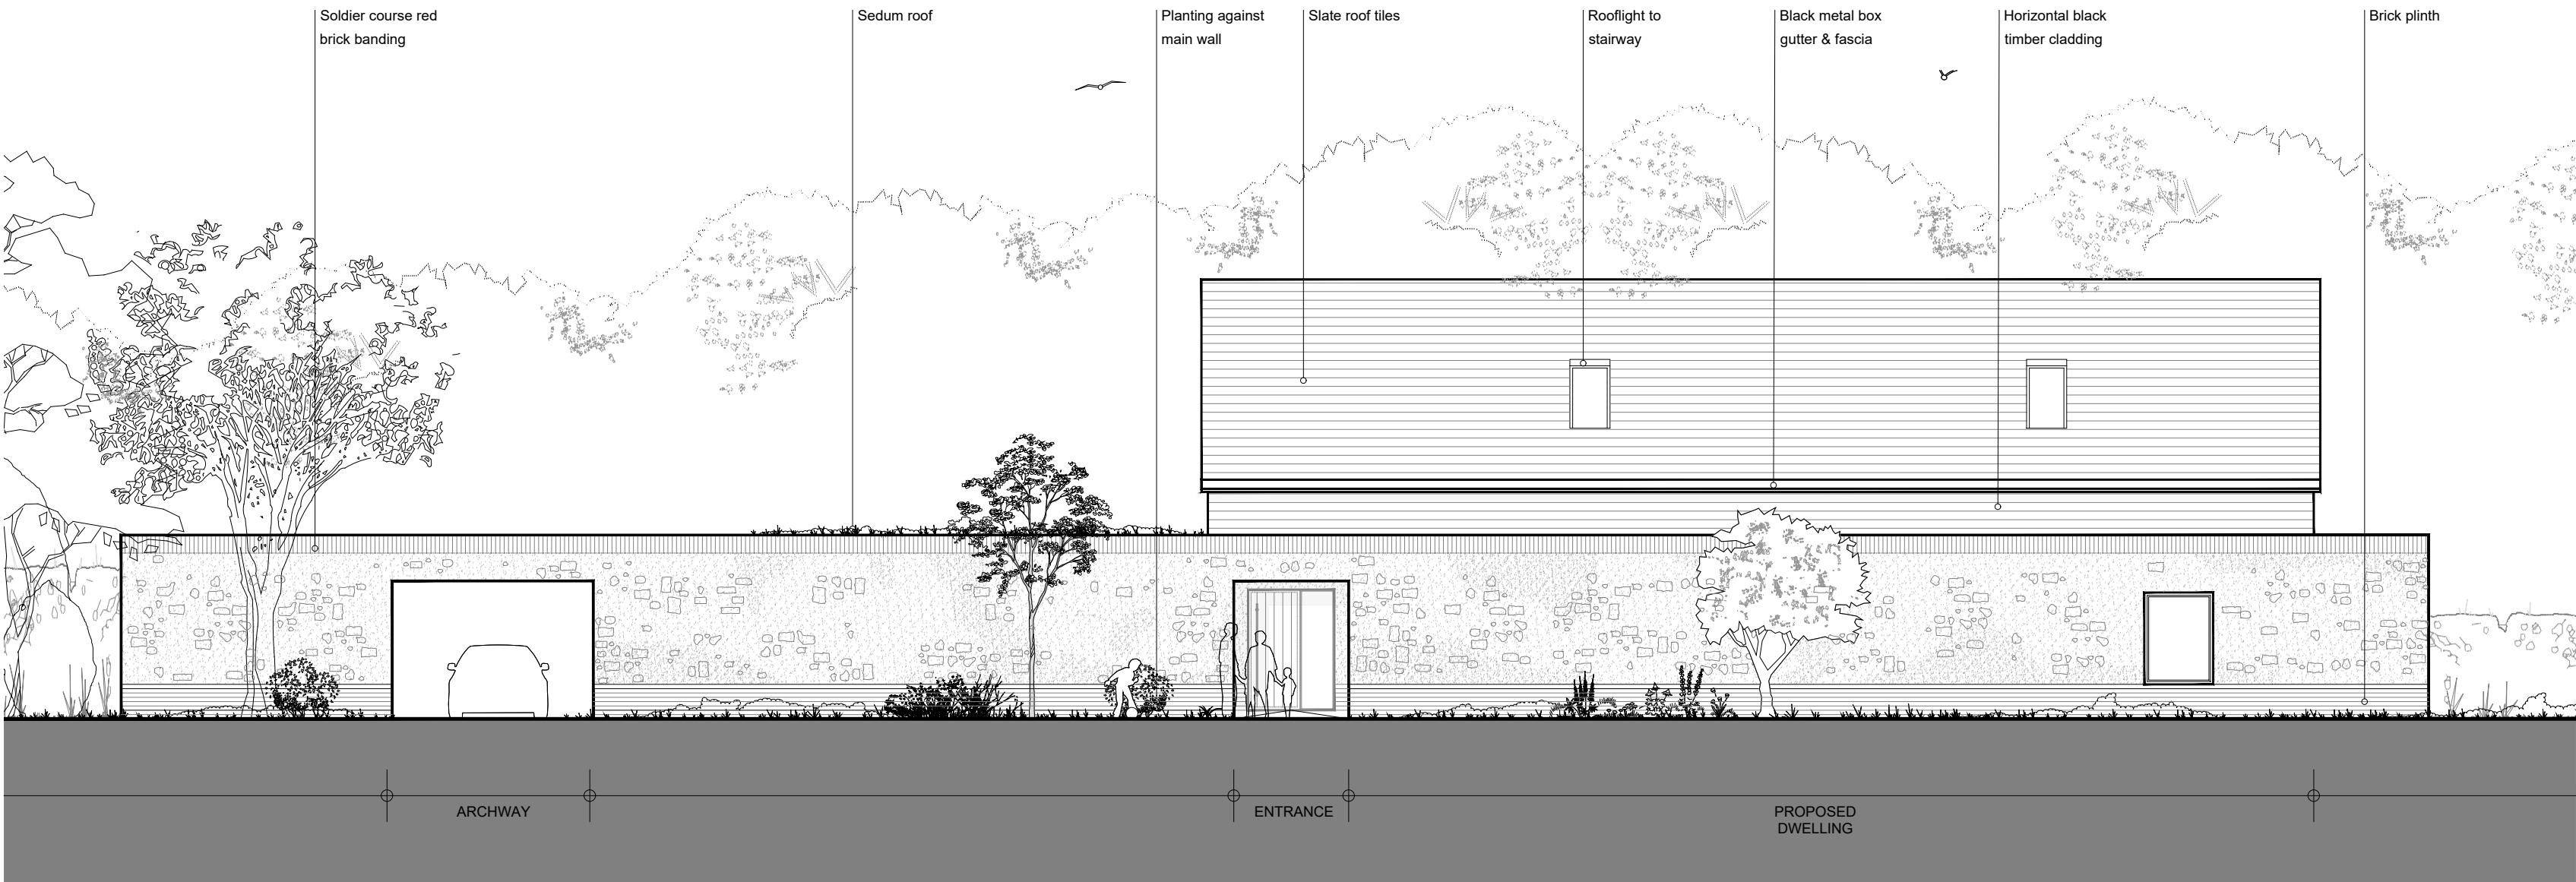

PROPOSED NORTH ELEVATION 1:100 @ A1

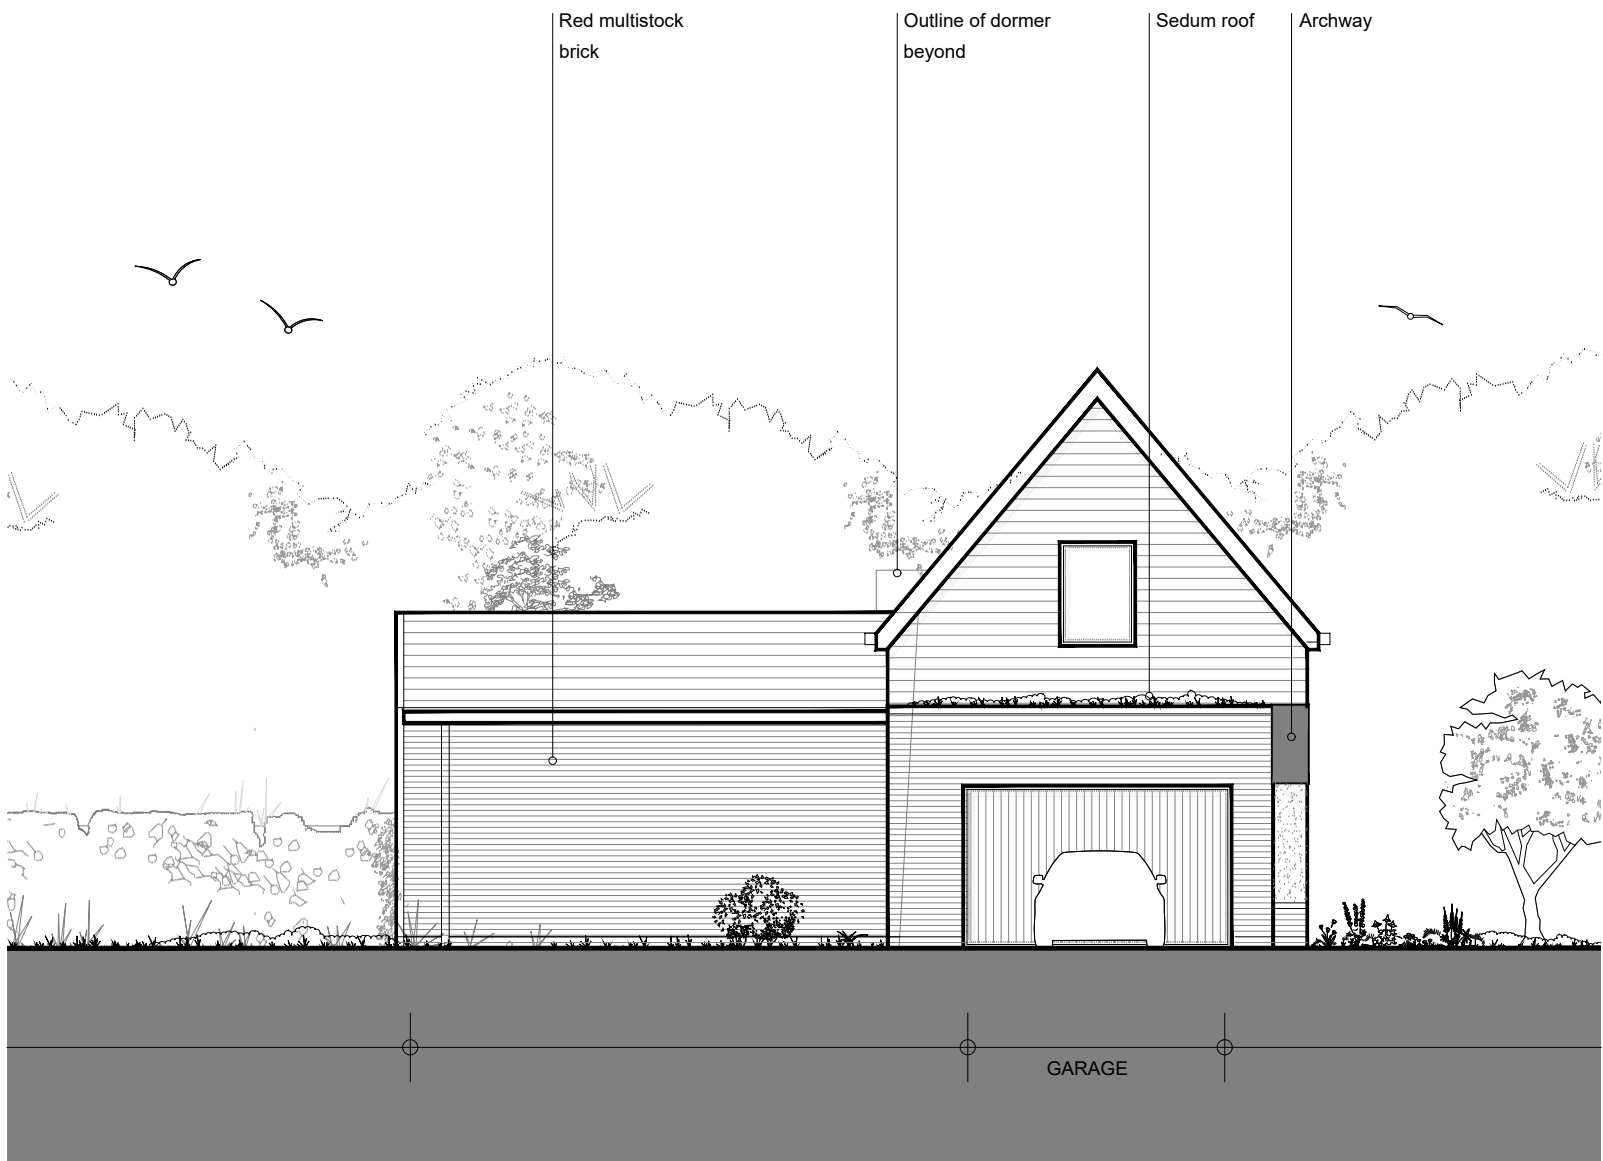

PROPOSED EAST ELEVATION 1:100 @ A1

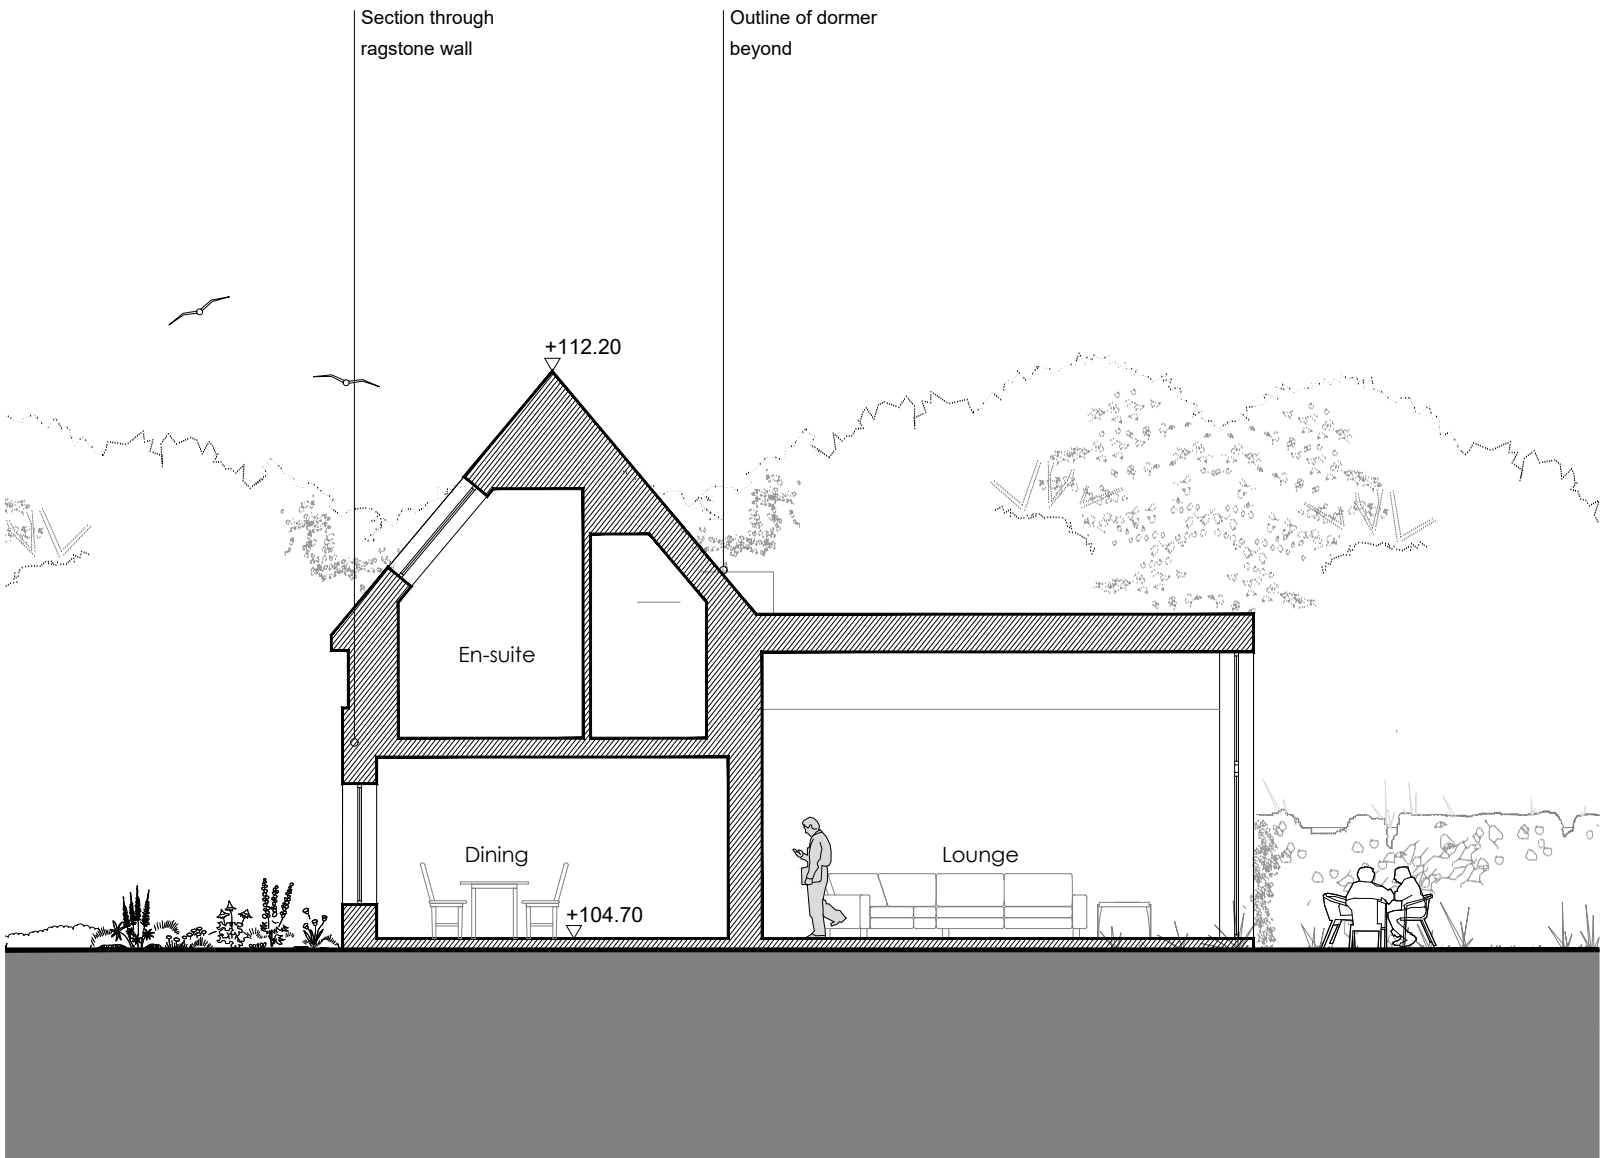

PROPOSED SECTION AA 1:100 @ A1



PROPOSED SECTION BB 1:100 @ A1



PROPOSED SECTION CC 1:100 @ A1

Hollaway

London | 11a Acton Street | London | WC1X 9NS
T +44 (0) 20 7038 5625 | E london@hollawaystudio.co.uk | W www.hollawaystudio.co.uk

Kent | The Travey Stables | Ramport Road | Hythe | Kent | CT21 5BG
T +44 (0)1303 260 515 | E kent@hollawaystudio.co.uk | W www.hollawaystudio.co.uk

Project | Proposed Dwelling at the Old Vicarage
Aldington Road, Lympne, Hythe, CT21 4LE

Client | Mr & Mrs East

Title | PROPOSED ELEVATIONS

Status | PLANNING

Scale@A1 | 1:100 Date | 01.12.19 Drawn | BL Chk'd | MW

Project Number Drawing Number
19.023 005
Bim Number 19.023-GHA-XX-XX-DR-A-005-S0-0000

0 1 2 3 4 5M