



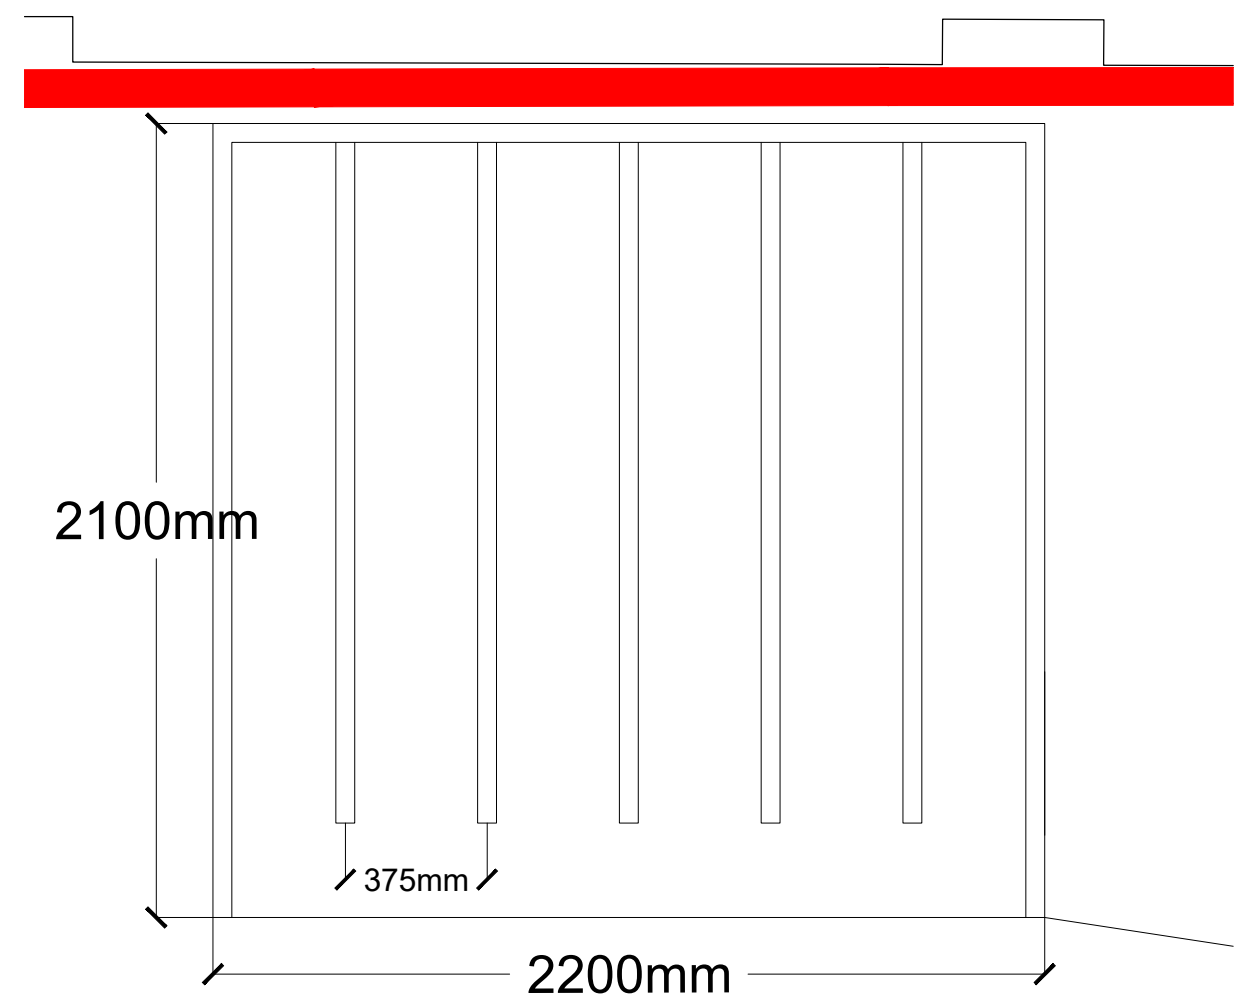

Proposed bike storage Scale 1:20

Bike storage area is to be the Cambridge Two-Tier Cycle Shelter by The Bike Storage Company. The shelter will store 10 bicycles, 5 on the lower tier and 5 on the upper tier. A 1300mm wide path in front of the shelter allows users space to load and unload bicycles. Refer to the submitted shelter information sheet for further details.

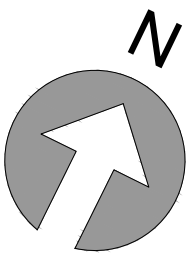

Proposed site plan Scale 1:200

Residential Development at 48 Cheriton High Street

Do not scale this drawing Architects to be informed of all discrepancies in dimensions Contractor to check all dimensions on site © This drawing is copyright		
Revision	Date / Details	Revised by
-	03/12/2019 Planning Issue.	MB
P1	10/01/2020 Details of bike storage area added.	BB
P2	17/03/2020 Drawing amended following comments from piran Cooper.	MB

LEGEND:

- Existing buildings
- Existing walls
- New walls / partitions
- Private gardens
- Existing roof
- New concrete roof tiles
- Pedestrian access to site
- Access to site for emergency vehicles
- New and existing entrance
- Site boundary

0 5 10 20m

GENERAL NOTES

1 DO NOT SCALE FROM THIS DRAWING. ALL DIMENSIONS ARE NOMINAL AND MUST BE CHECKED ON SITE. NO RESPONSIBILITY CAN BE TAKEN WITH ANY ERRORS FOUND BY MEASURING OFF THIS DRAWING.

2 THIS DRAWING TO BE READ IN CONJUNCTION WITH ALL ARCHITECTURAL, MECHANICAL, ELECTRICAL, STRUCTURAL, CIVILS ENGINEER DRAWINGS, SPECIFICATIONS, DETAILS AND SCHEDULES.

3 ANY DISCREPANCIES SHALL BE BROUGHT TO THE ATTENTION OF THE ARCHITECT AT ALL TIMES, IF IN DOUBT, ASK.

4 THIS DRAWING AND ANY INFORMATION OR DESCRIPTIVE MATTER SET HEREON ARE CONFIDENTIAL AND COPYRIGHT OF CLARCHITECTS LTD. AND SHALL NOT BE MODIFIED OTHER THAN BY CLARCHITECTS LTD.

5 ANY DRAWINGS ISSUED FOR PURPOSES OF BUILDING CONTROL CHECK SHALL NOT BE USED FOR CONSTRUCTION. ONLY DRAWINGS AND ANCILLARY DOCUMENTS MARKED 'FOR CONSTRUCTION' MAY BE USED FOR CONSTRUCTION.

CLARCHITECTS
127 Sandgate Road,
Folkestone,
Kent, CT20 2BH
website: www.clarchitects.co.uk
tel : 01303 647233
email : info@clarchitects.co.uk

Project Title
Conversion of 48 Cheriton High Street,
Folkestone, Kent

Drawing Title
Proposed site plan

Scale
Various @ A1

Job No
18002

Drawn MB	Status Planning	Checked	Date Dec 2019
Dwg No PL10	Rev No P2		