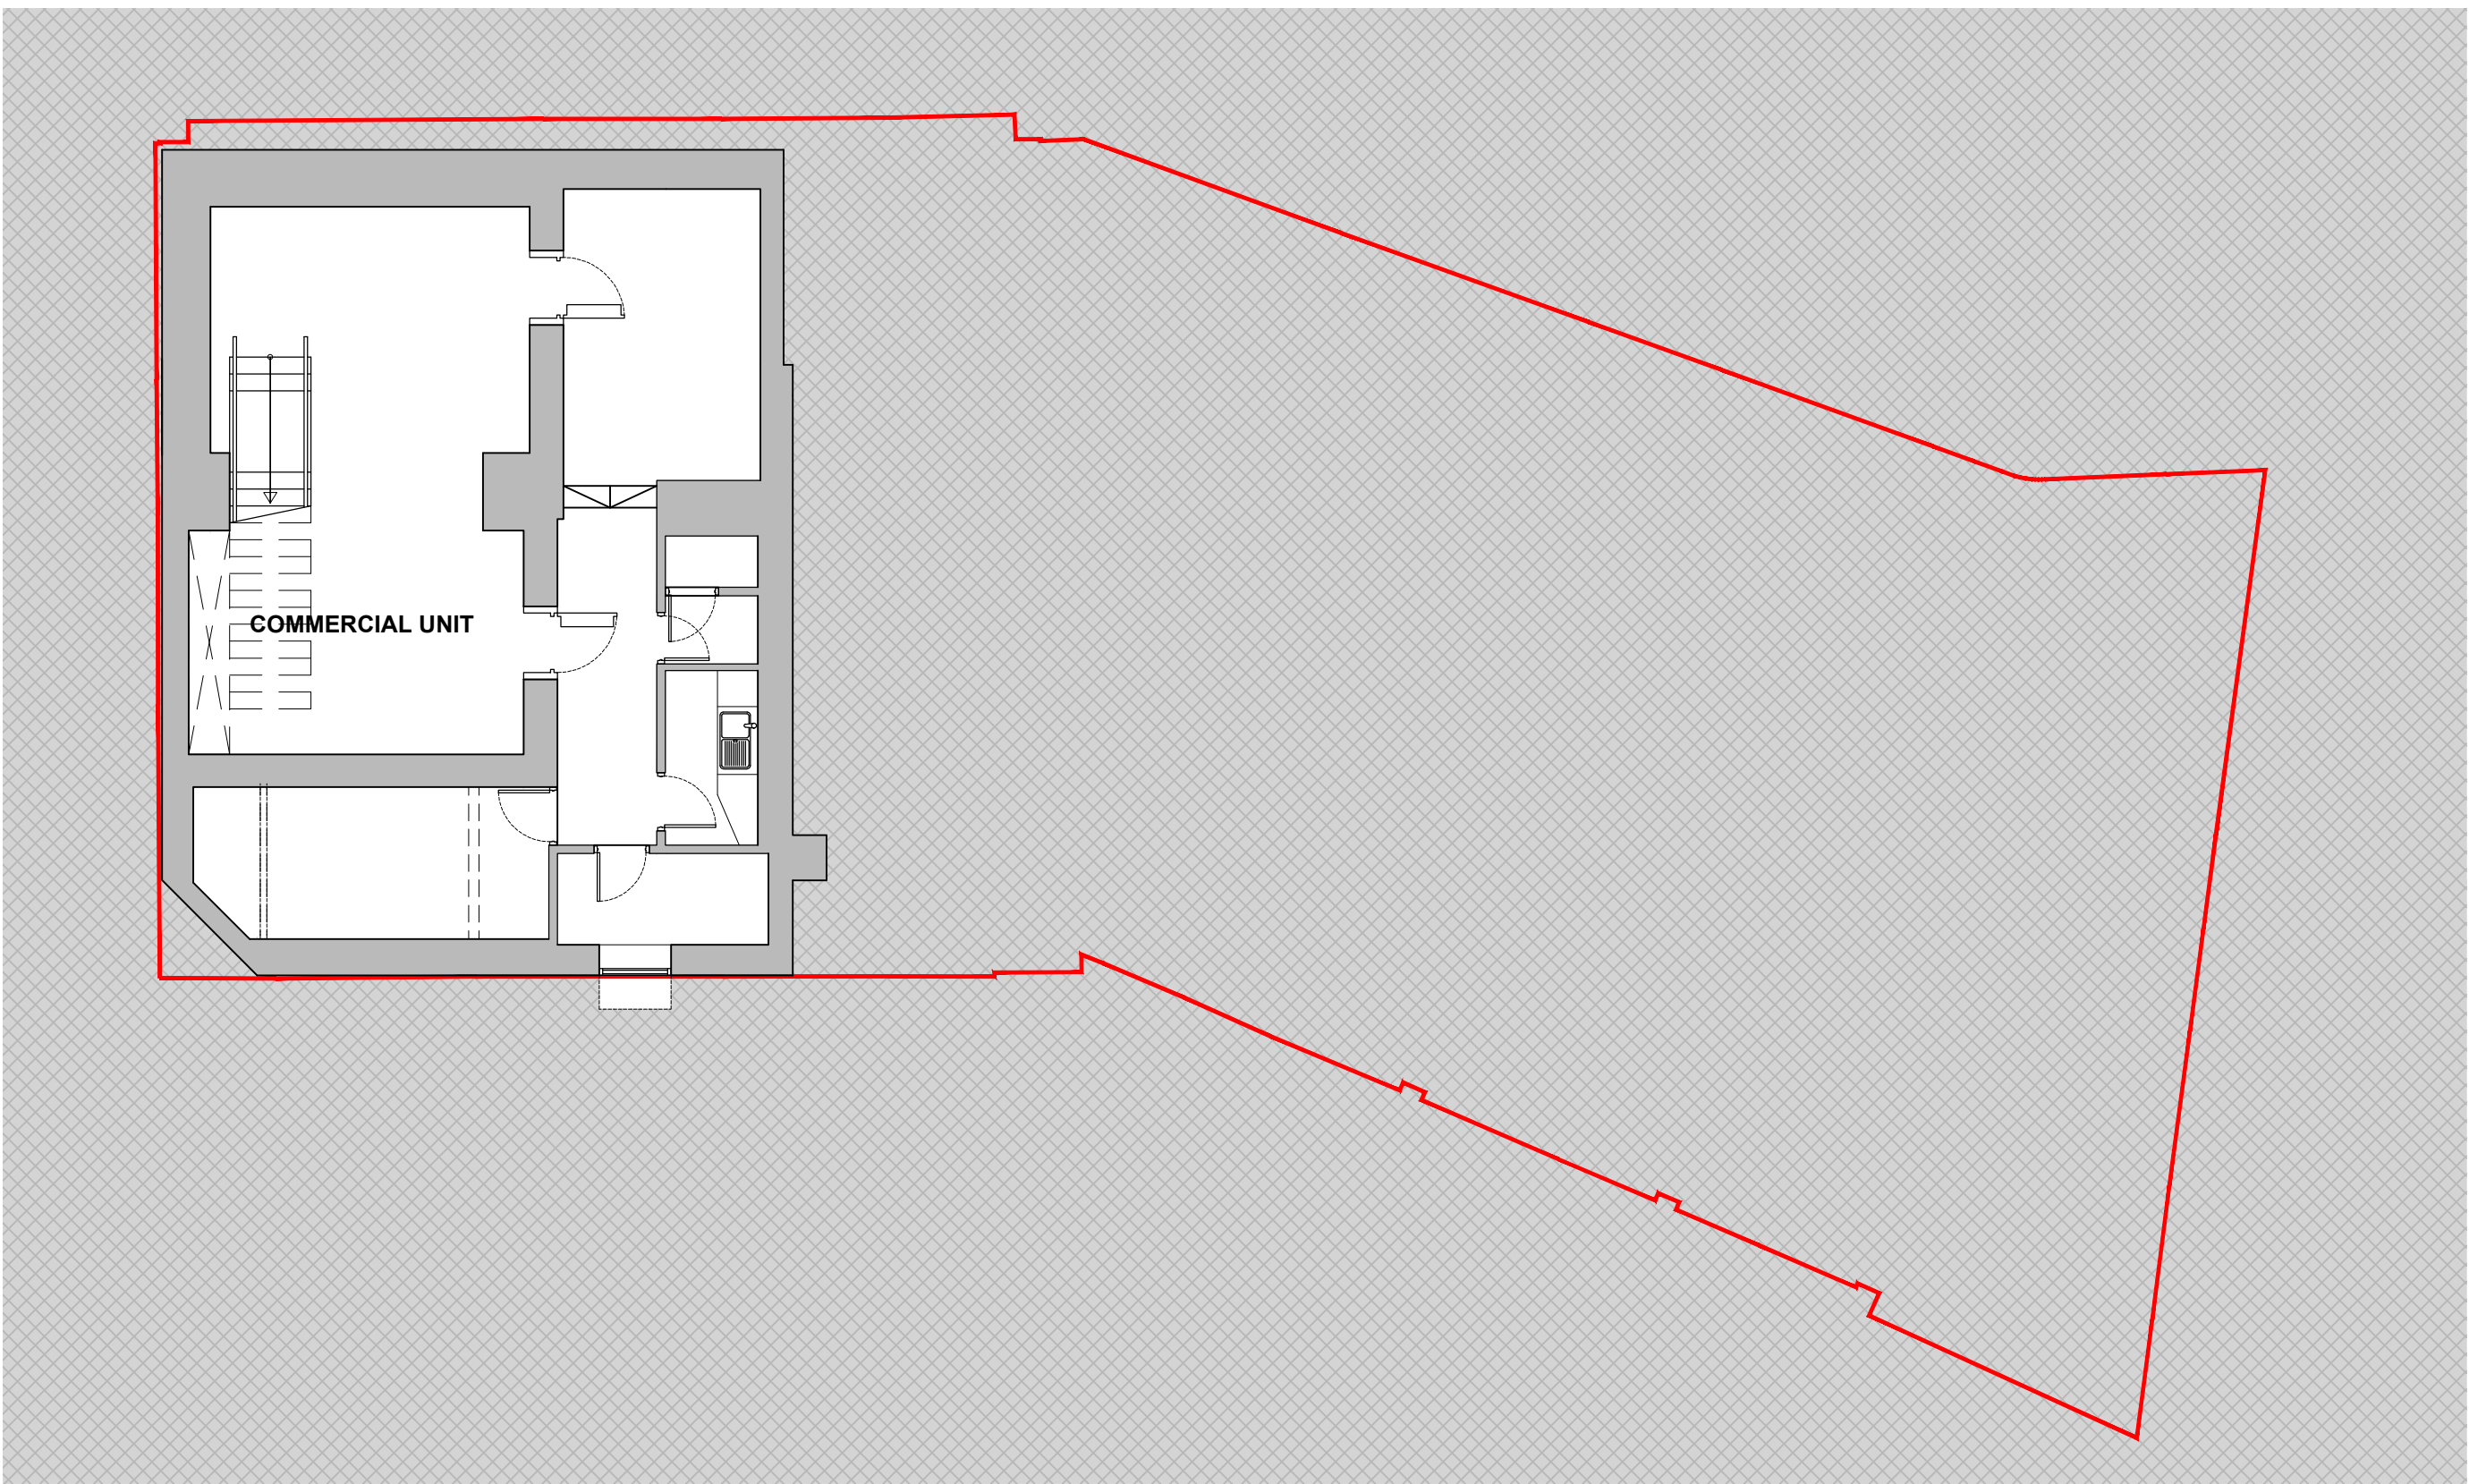
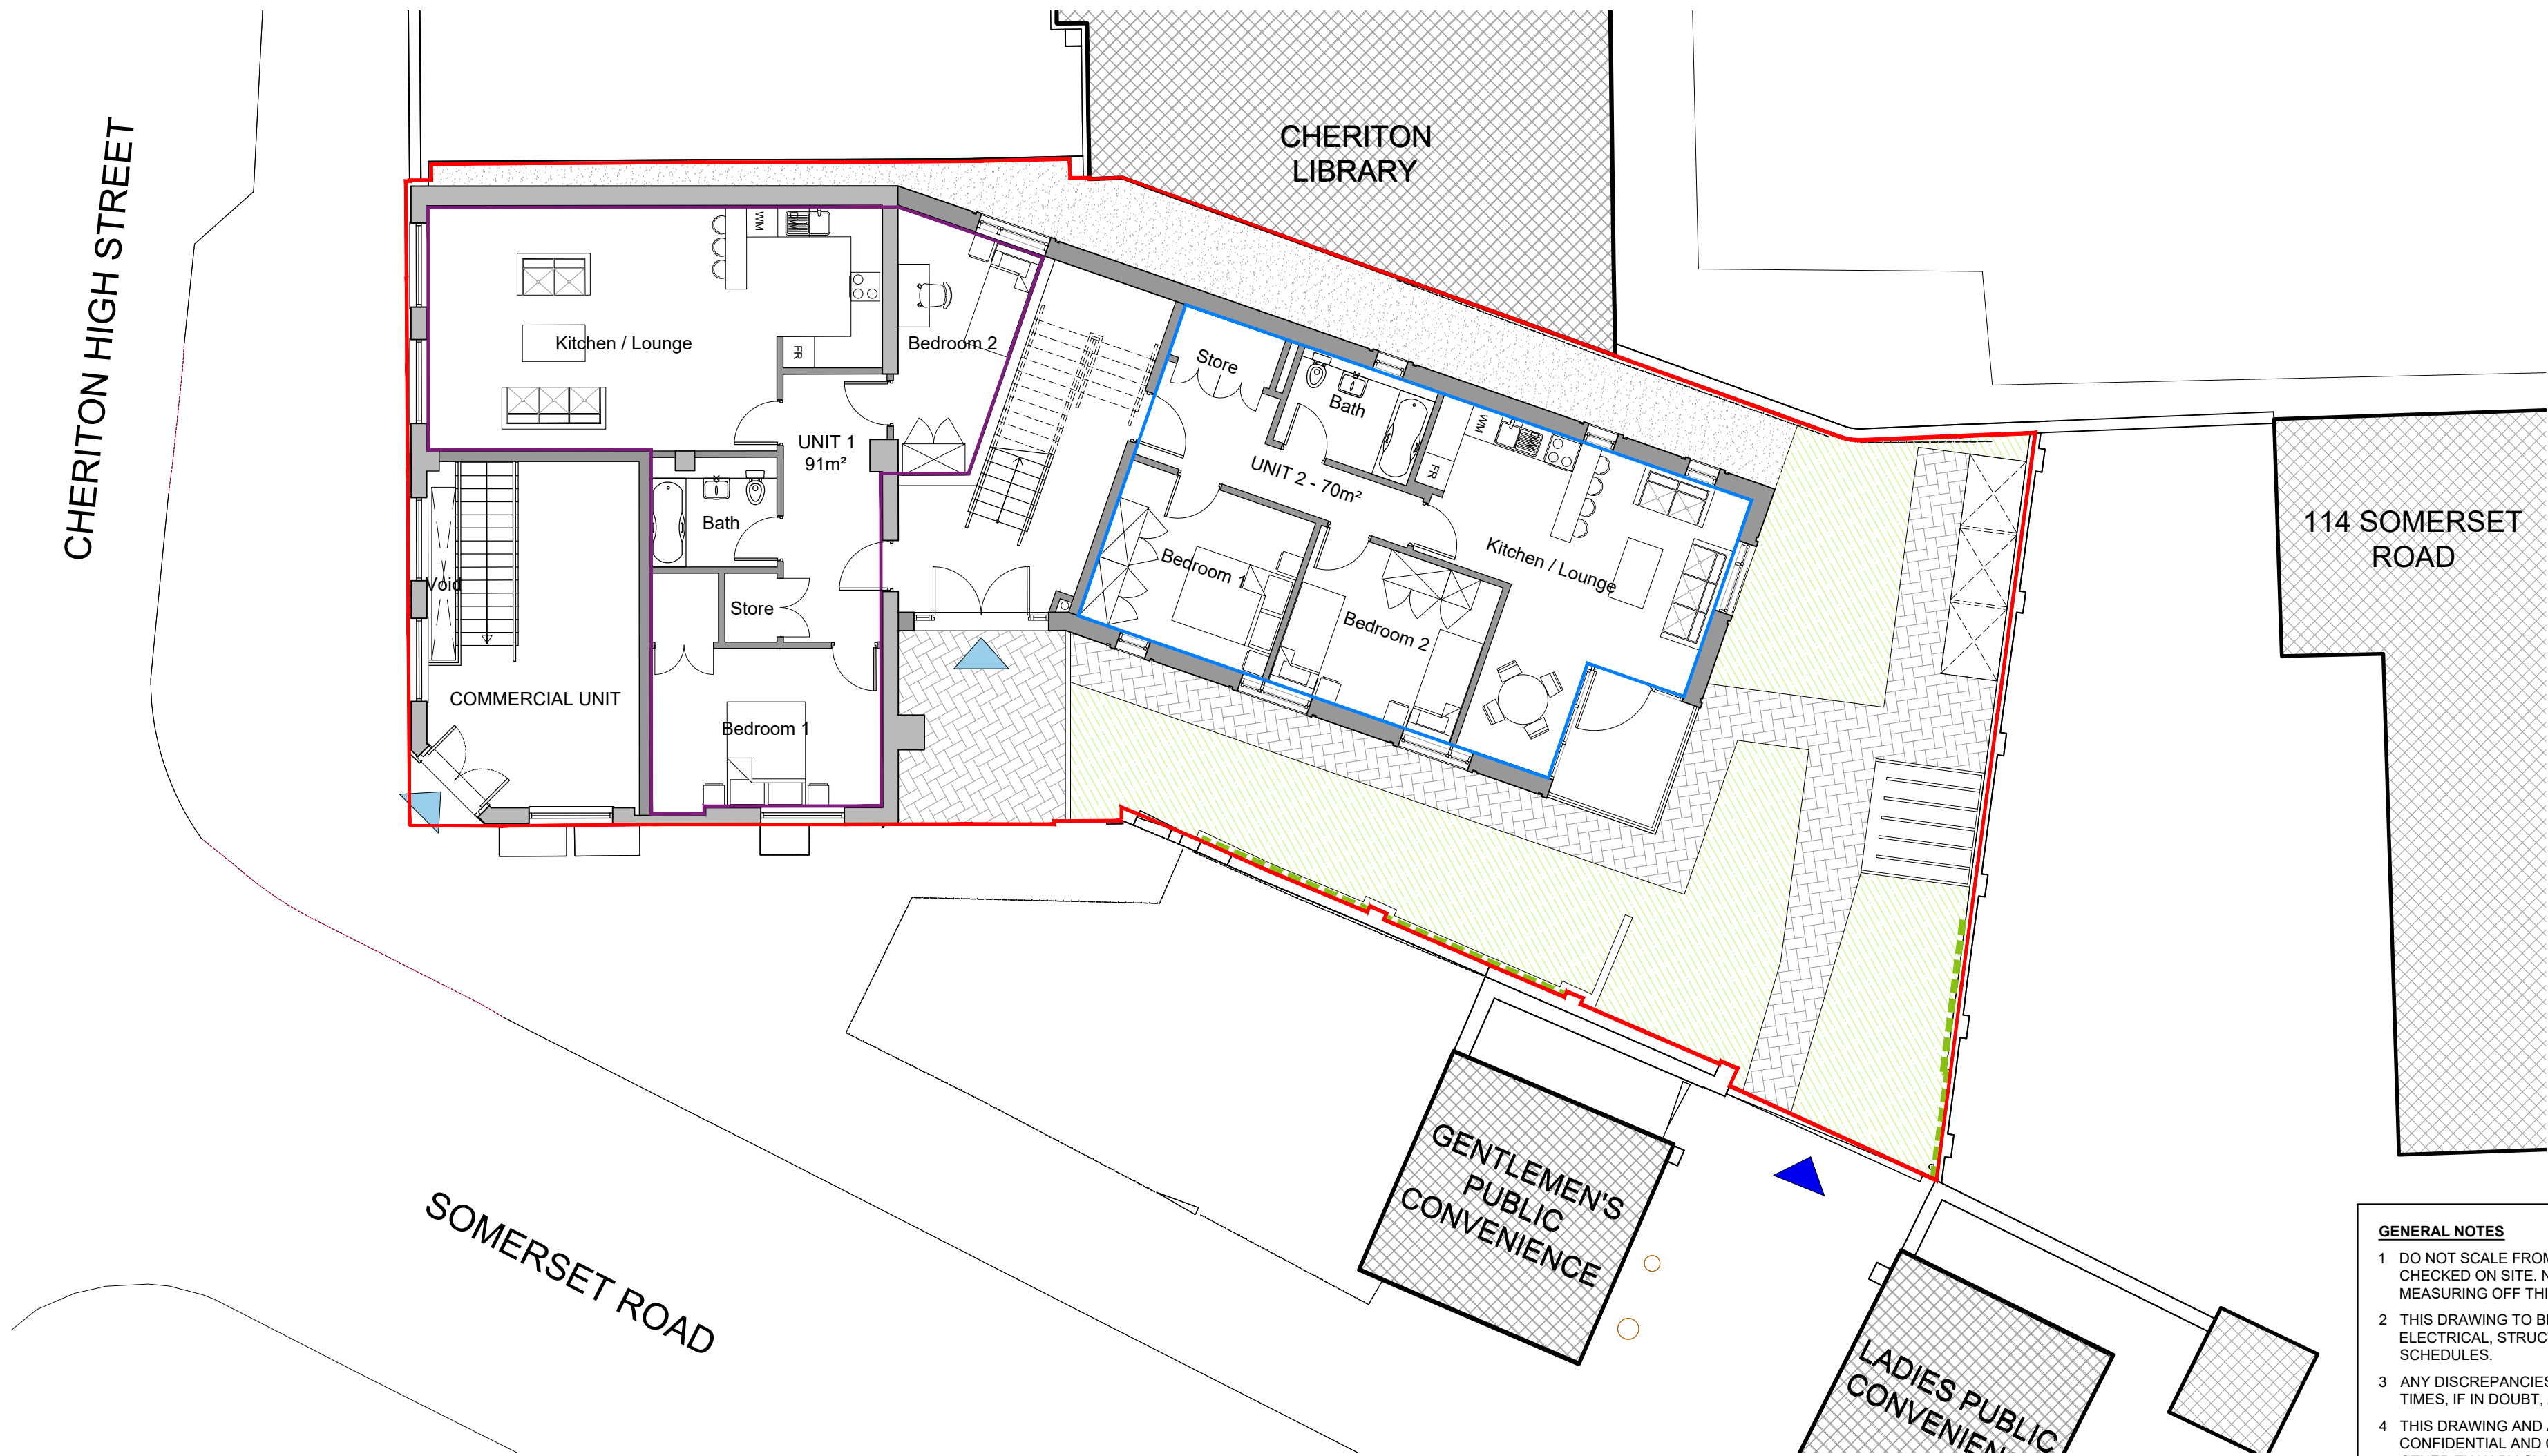




Proposed basement floor plan Scale 1:100

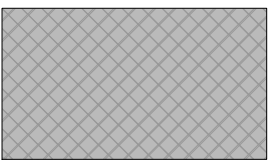


 
Proposed ground floor plan Scale 1:100

Residential Development at 48 Cheriton High Street

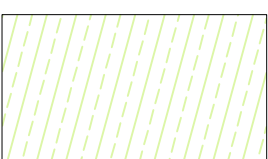
Do not scale this drawing Architects to be informed of all discrepancies in dimensions Contractor to check all dimensions on site © This drawing is copyright		
Revision	Date / Details	Revised by
-	28/11/2019 Planning Issue.	MB
P1	17/03/2020 Drawing amended following comments from piran Cooper.	MB

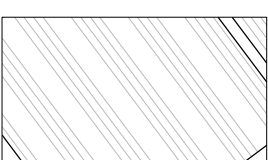
LEGEND:

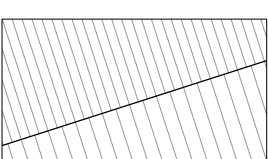
 Existing buildings

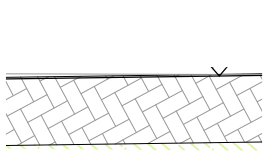
 Existing walls

 New walls / partitions

 Private gardens

 Existing roof

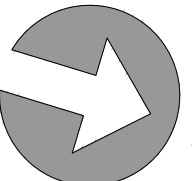
 New concrete roof tiles

 Pedestrian access to site

 Access to site for emergency vehicles

 New and existing entrance

 Site boundary





GENERAL NOTES

1 DO NOT SCALE FROM THIS DRAWING. ALL DIMENSIONS ARE NOMINAL AND MUST BE CHECKED ON SITE. NO RESPONSIBILITY CAN BE TAKEN WITH ANY ERRORS FOUND BY MEASURING OFF THIS DRAWING.

2 THIS DRAWING TO BE READ IN CONJUNCTION WITH ALL ARCHITECTURAL, MECHANICAL, ELECTRICAL, STRUCTURAL, CIVILS ENGINEER DRAWINGS, SPECIFICATIONS, DETAILS AND SCHEDULES.

3 ANY DISCREPANCIES SHALL BE BROUGHT TO THE ATTENTION OF THE ARCHITECT AT ALL TIMES, IF IN DOUBT, ASK.

4 THIS DRAWING AND ANY INFORMATION OR DESCRIPTIVE MATTER SET HEREON ARE CONFIDENTIAL AND COPYRIGHT OF CLARCHITECTS LTD. AND SHALL NOT BE MODIFIED OTHER THAN BY CLARCHITECTS LTD.

5 ANY DRAWINGS ISSUED FOR PURPOSES OF BUILDING CONTROL CHECK SHALL NOT BE USED FOR CONSTRUCTION. ONLY DRAWINGS AND ANCILLARY DOCUMENTS MARKED 'FOR CONSTRUCTION' MAY BE USED FOR CONSTRUCTION.

CLARCHITECTS
127 Sandgate Road,
Folkestone,
Kent, CT20 2BH

website: www.clarchitects.co.uk
tel : 01303 647233
email : info@clarchitects.co.uk

Project Title
Conversion of 48 Cheriton High Street,
Folkestone, Kent

Drawing Title
Proposed basement floor plan
Proposed ground floor plan

Drawn
MB

Status
Planning

Checked

Date
Nov 2019

Scale
1:100 @ A1
Job No
18002

Rev No
P1

Dwg No
PL11

Rev No
P1