

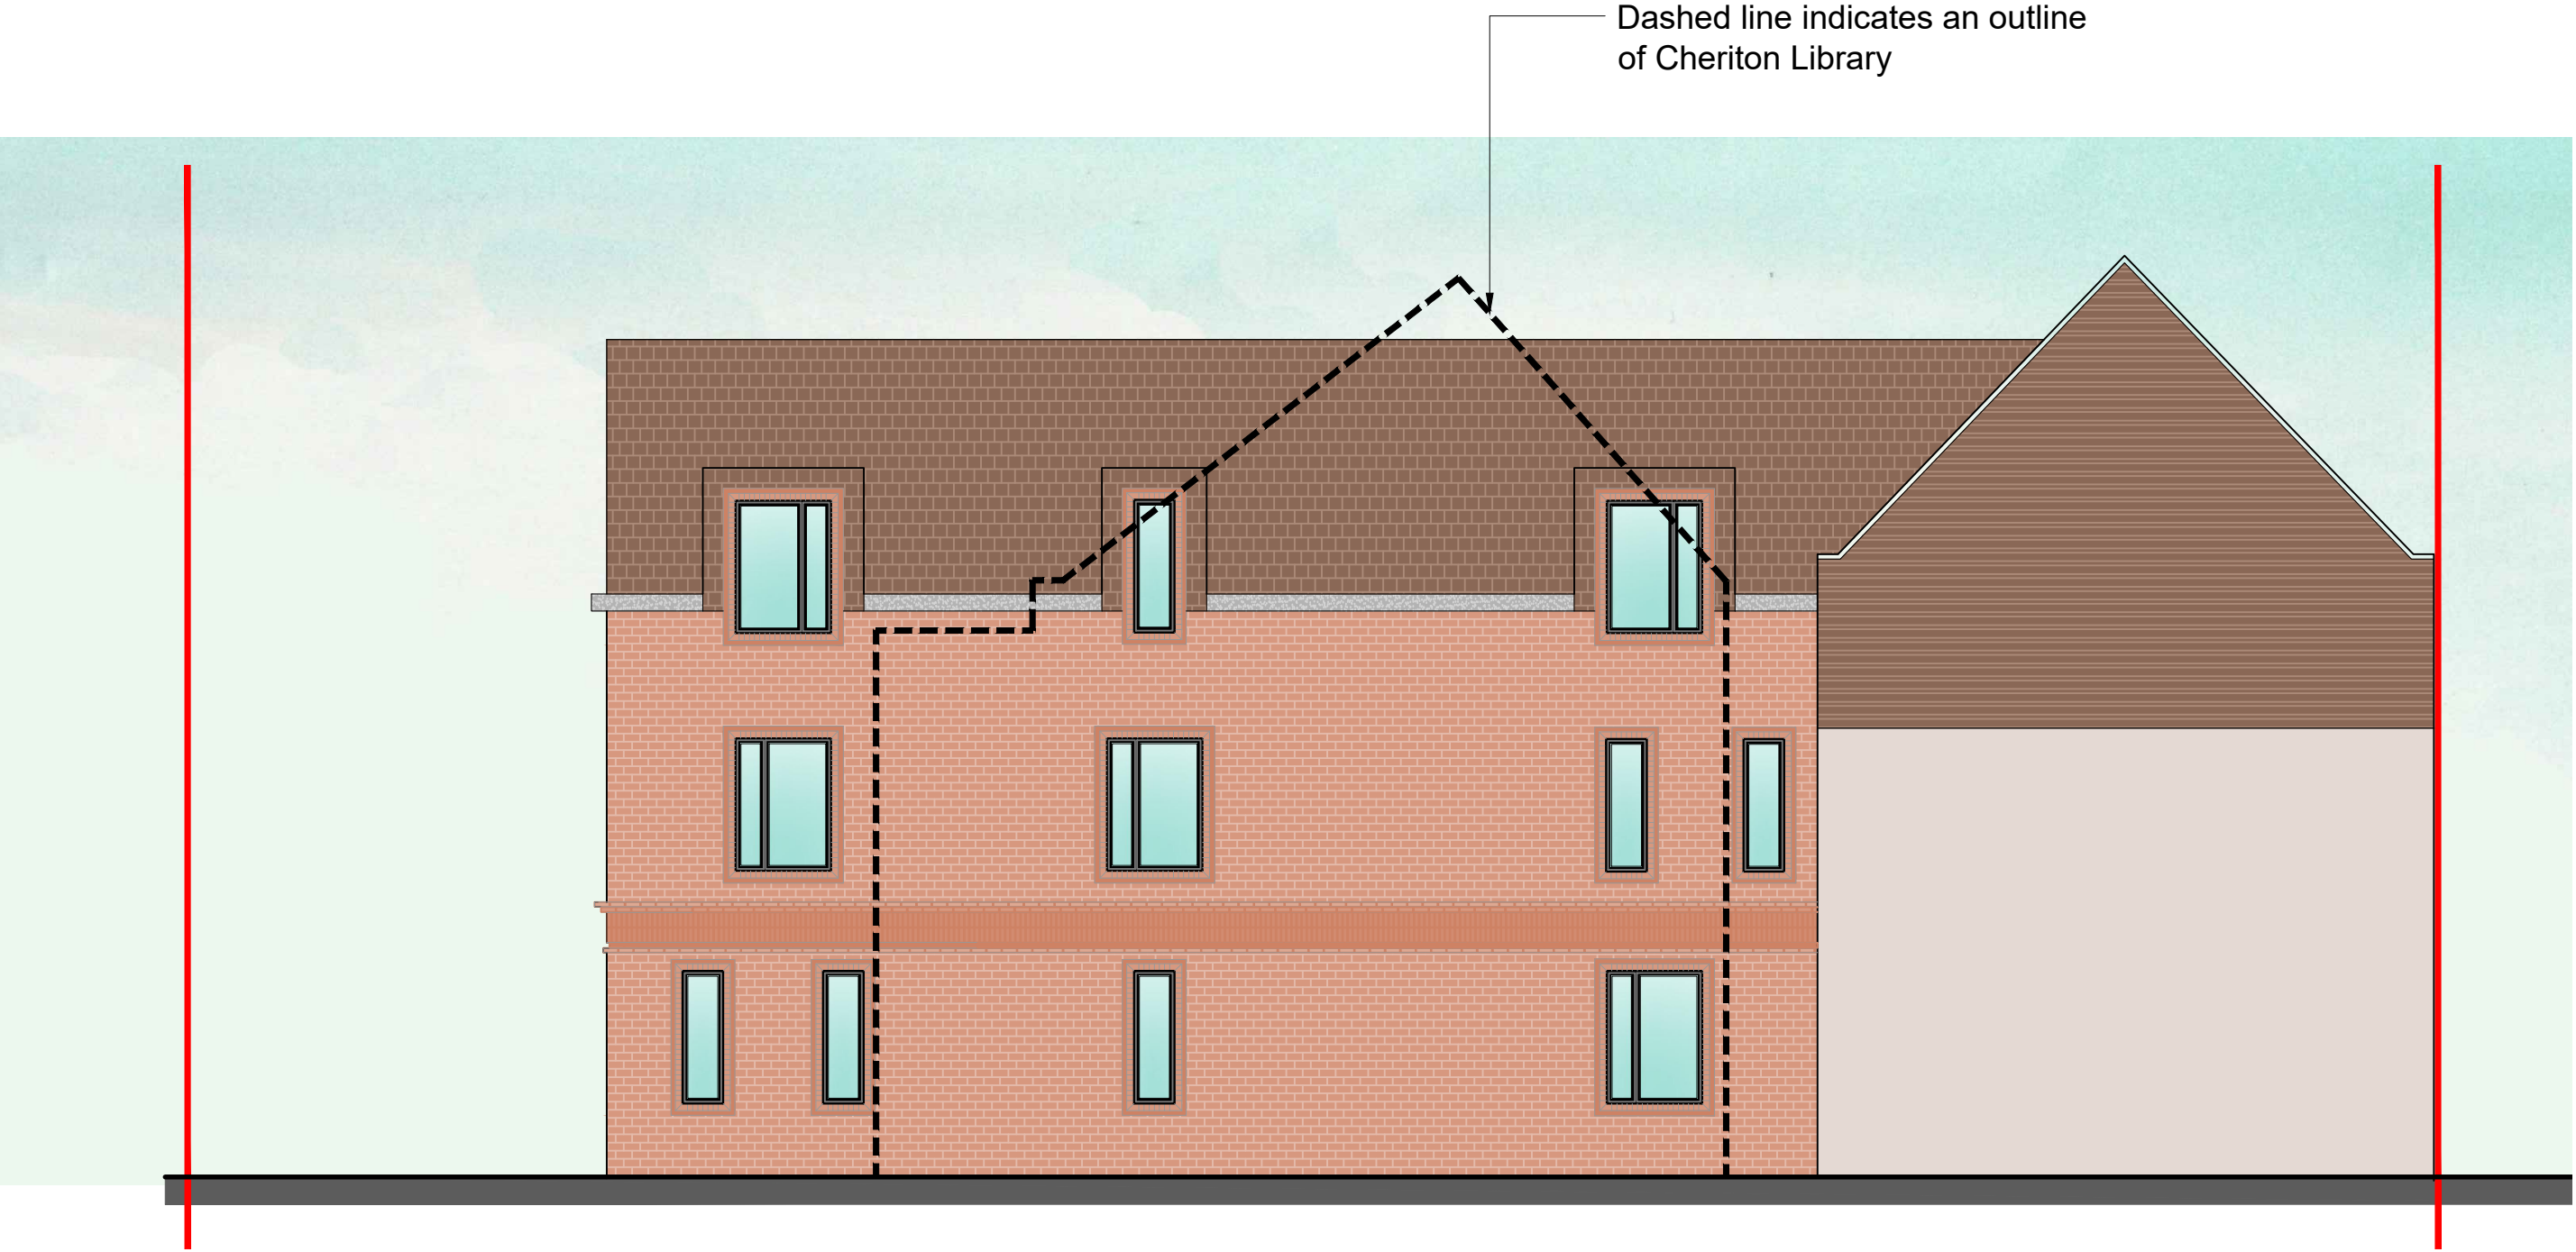


Do not scale this drawing Architects to be informed of all discrepancies in dimensions Contractor to check all dimensions on site © This drawing is copyright		
Revision	Date / Details	Revised by
-	28/11/2019 Planning Issue.	MB
P1	27/01/2020 Pitch of gables increased and eaves level dropped to the rear extension.	BB
P2	17/03/2020 Amendments following comments from Piran Cooper.	MB

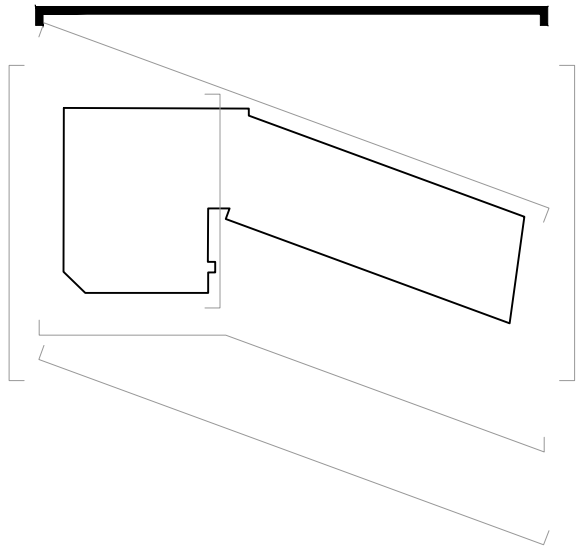

Proposed side elevation - Cheriton Library Scale 1:100

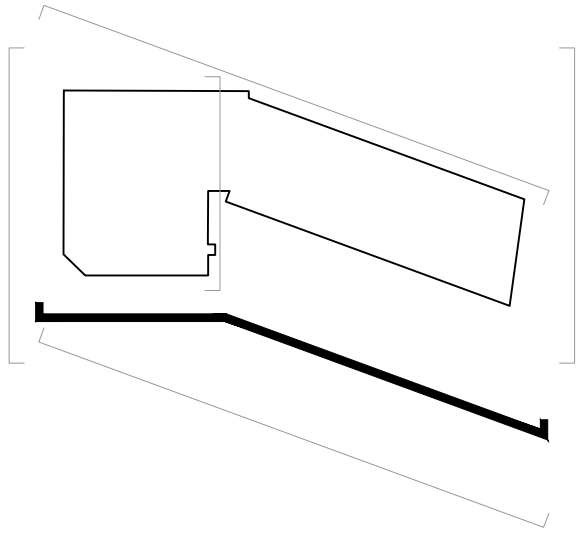

Proposed front elevation - Baker Road Scale 1:100



GENERAL NOTES 1 DO NOT SCALE FROM THIS DRAWING. ALL DIMENSIONS ARE NOMINAL AND MUST BE CHECKED ON SITE. NO RESPONSIBILITY CAN BE TAKEN WITH ANY ERRORS FOUND BY MEASURING OFF THIS DRAWING. 2 THIS DRAWING TO BE READ IN CONJUNCTION WITH ALL ARCHITECTURAL, MECHANICAL, ELECTRICAL, STRUCTURAL, CIVILS ENGINEER DRAWINGS, SPECIFICATIONS, DETAILS AND SCHEDULES. 3 ANY DISCREPANCIES SHALL BE BROUGHT TO THE ATTENTION OF THE ARCHITECT AT ALL TIMES, IF IN DOUBT, ASK. 4 THIS DRAWING AND ANY INFORMATION OR DESCRIPTIVE MATTER SET HEREON ARE CONFIDENTIAL AND COPYRIGHT OF CLARCHITECTS LTD. AND SHALL NOT BE MODIFIED OTHER THAN BY CLARCHITECTS LTD. 5 ANY DRAWINGS ISSUED FOR PURPOSES OF BUILDING CONTROL CHECK SHALL NOT BE USED FOR CONSTRUCTION. ONLY DRAWINGS AND ANCILLARY DOCUMENTS MARKED 'FOR CONSTRUCTION' MAY BE USED FOR CONSTRUCTION.			CLARCHITECTS 127 Sandgate Road, Folkestone, Kent, CT20 2BH website: www.clarchitects.co.uk tel : 01303 647233 email : info@clarchitects.co.uk	
Project Title Conversion of 48 Cheriton High Street, Folkestone, Kent			Scale 1:100 @ A1	
Drawing Title Proposed elevations (3 of 3)			Job No 18002	
Drawn MB	Status Planning	Checked	Date Nov 2019	Rev No P2
Dwg No PL15				