


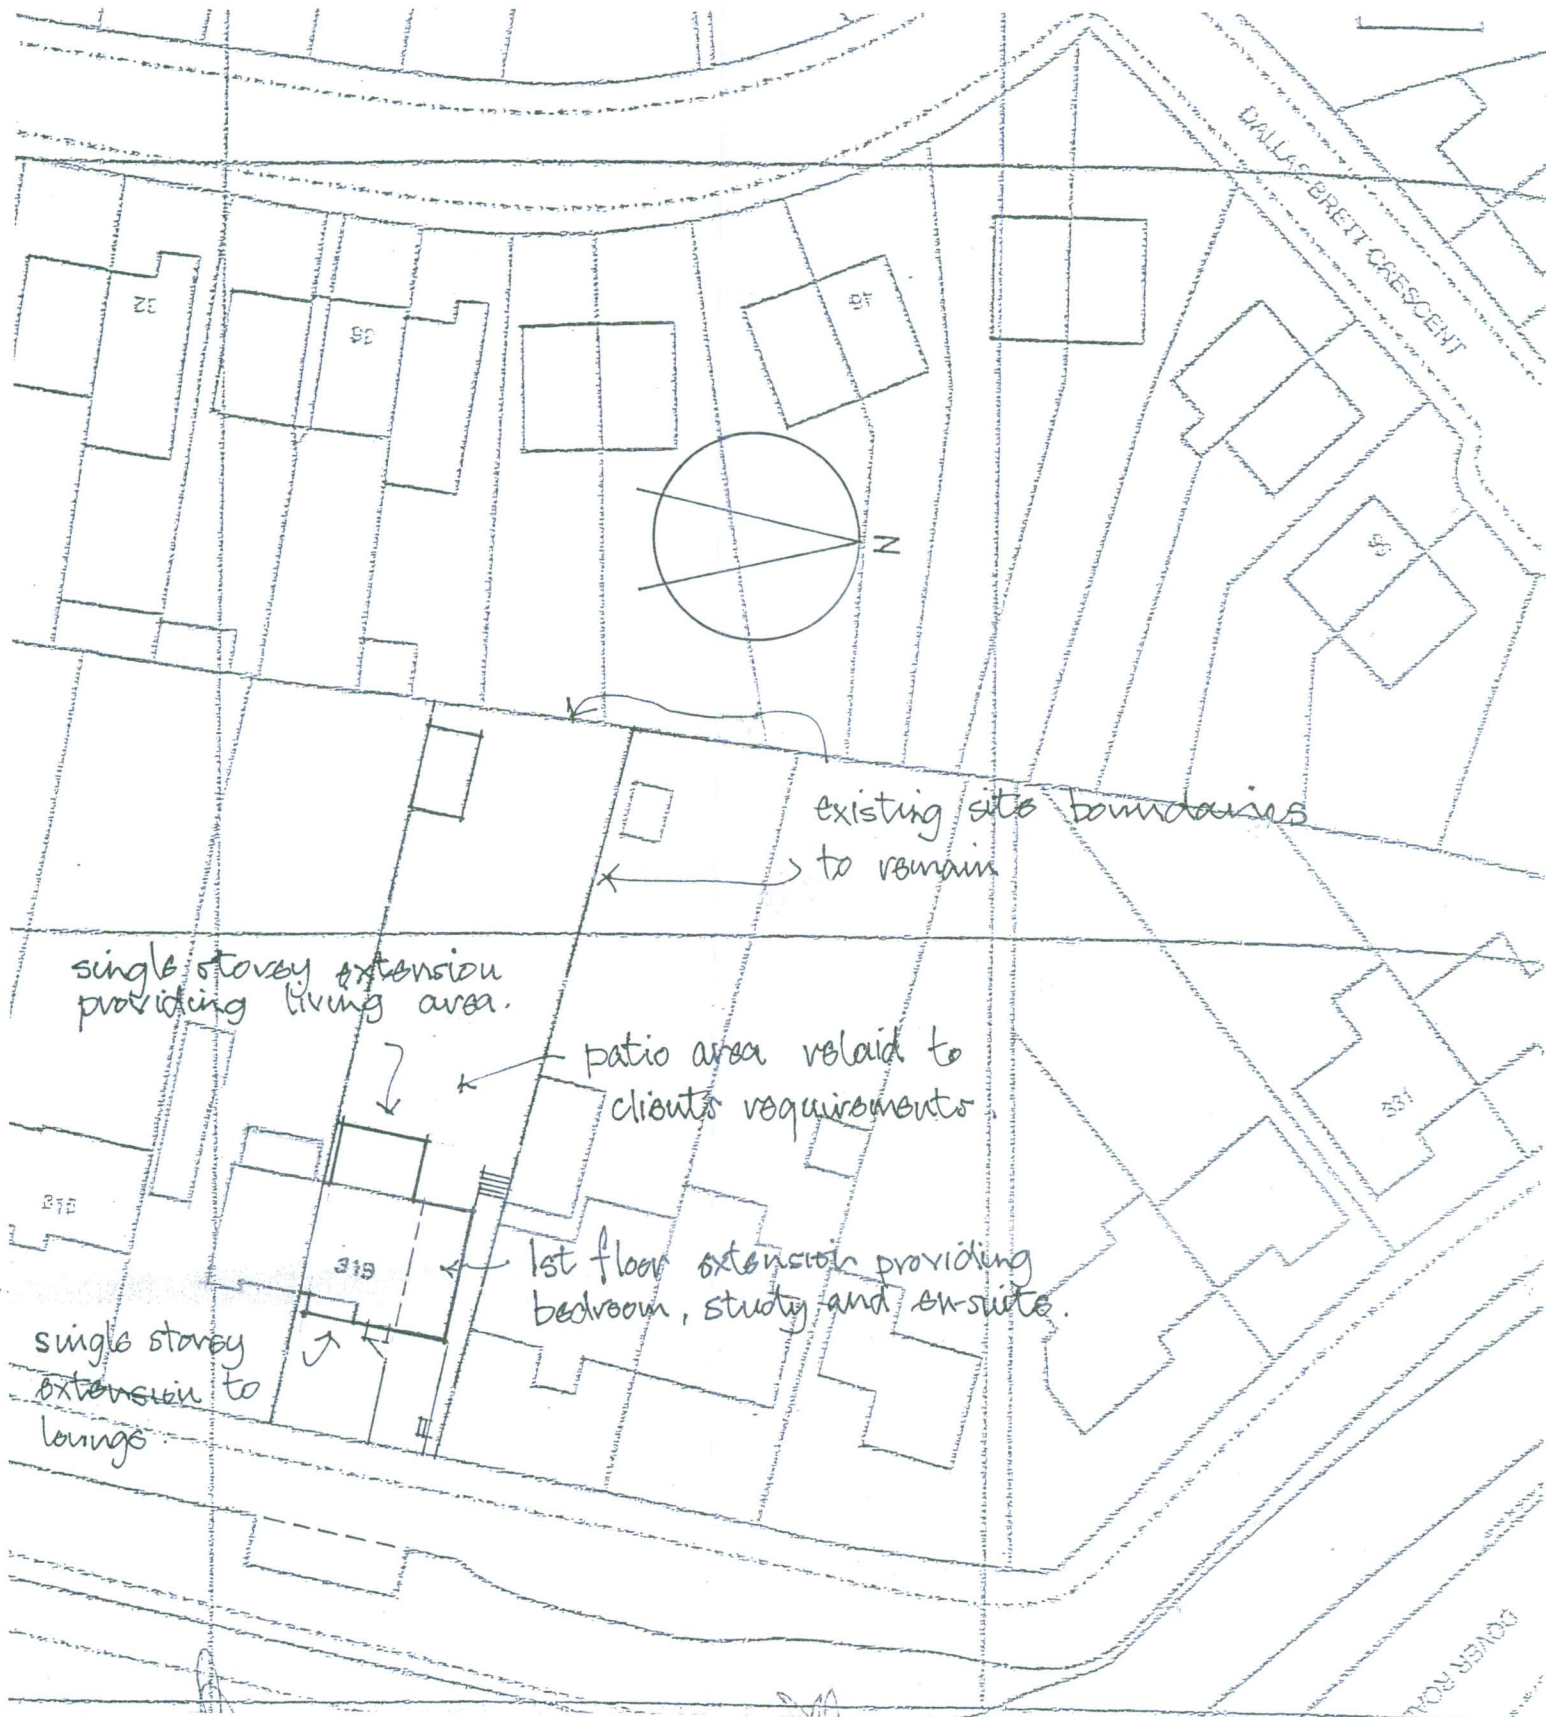

PROPOSED EXTENSION/ALTERATIONS

319 DOVER ROAD

FOLKESTONE CT19 6NY

client : Mr & Mrs. G. Harding

title : Proposed site plan

scale : 1-500

Drawing No 19/11/21

27 APR 2020