



SOUTH EAST ELEVATION

new extended hipped roof with clay plain tiles and bournot hip tiles (to match existing roof.)

horizontal cladding board to extended first floor.

plain clay roof tiles to ground floor front projection extended through.




NORTH WEST ELEVATION

Amesbury Post Room

27 APR 2020

new ground floor face brickwork to extended family/living area, with pitched roof - feature sloping ceiling to room - gauge adjusted to suit pitch, roof tiles to be Britmot light plain.

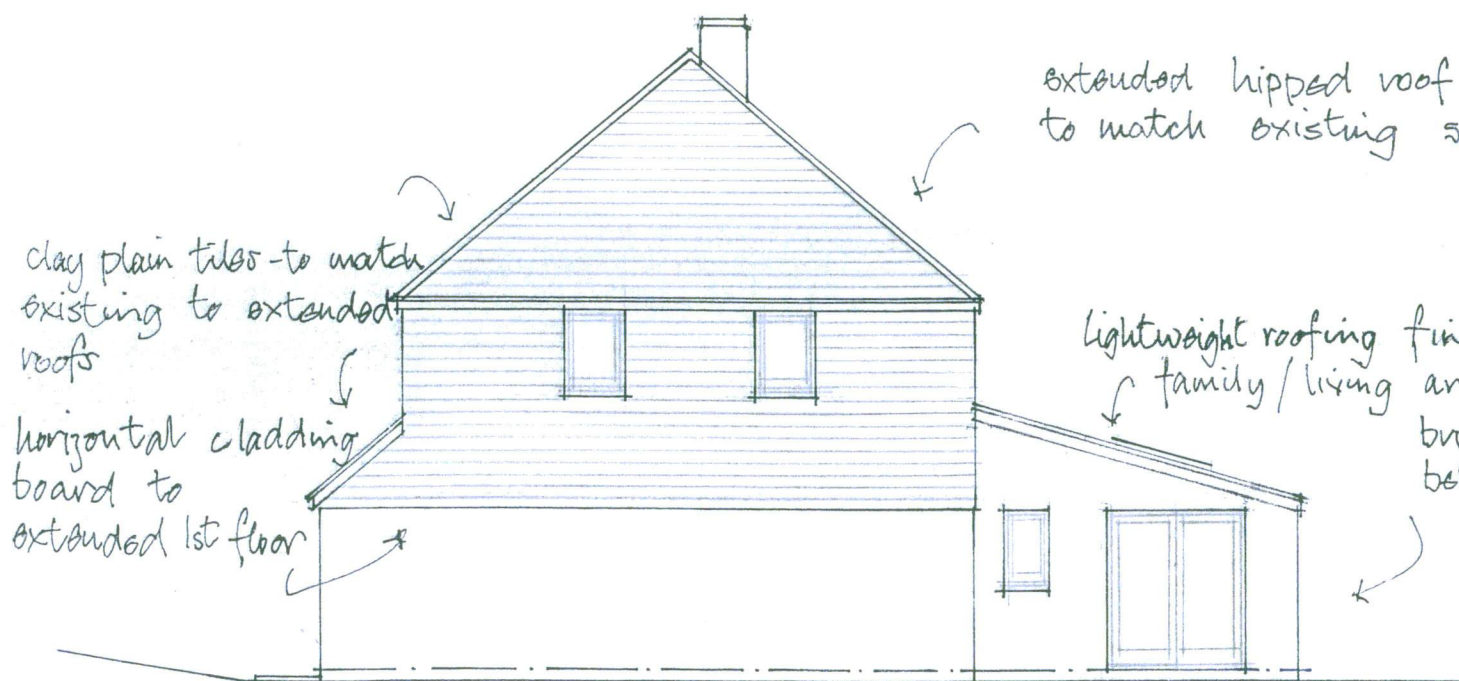

NORTH EAST ELEVATION

extended hipped roof - all to match existing structure.

lightweight roofing finish to new family/living area with face brickwork finish below.

clay plain tiles - to match existing to extended roofs

horizontal cladding board to extended 1st floor

PROPOSED EXTENSION/ALTERATIONS
319 DOVER ROAD,
FOLKESTONE. CT19 6NY.

client : Mr. & Mrs. G. Harding
title : Proposed elevations.
scale : 1/100

REV A. - Roof tiles to extended family/living
to be Britmot light plain tiles 24-04-20

Drawing No 19/11/12 rev A.