




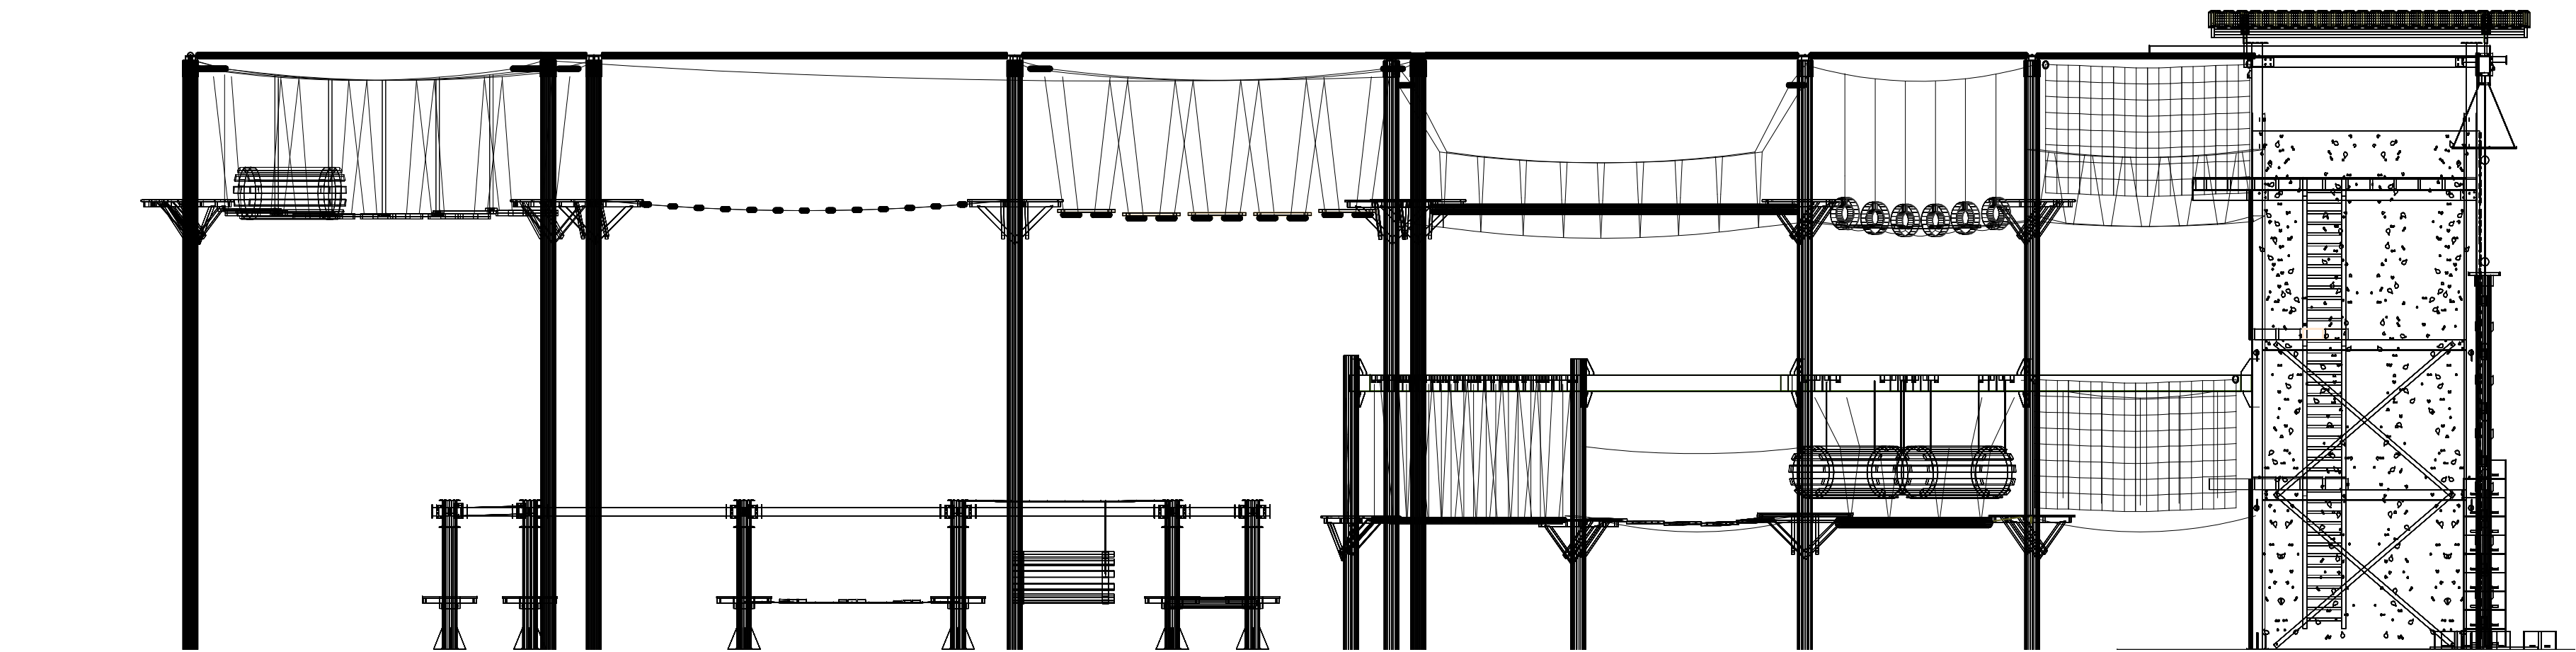


Proposed Elevation
Scale: 1:100

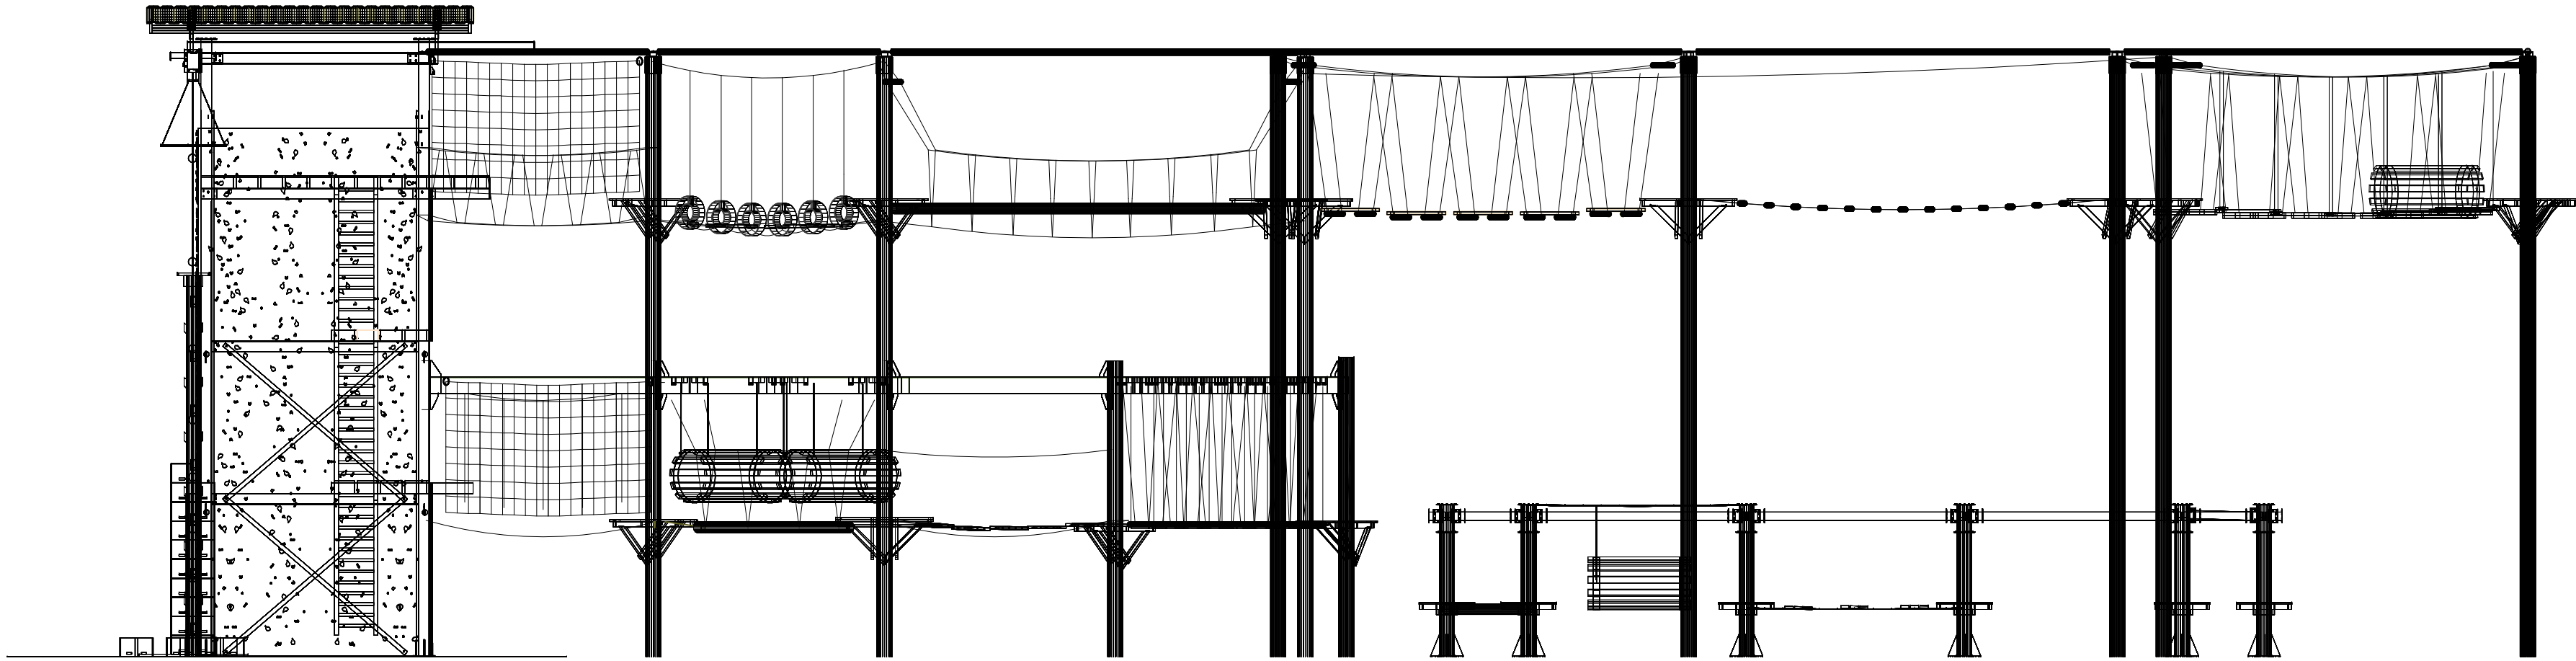


Proposed Elevation
Scale: 1:100

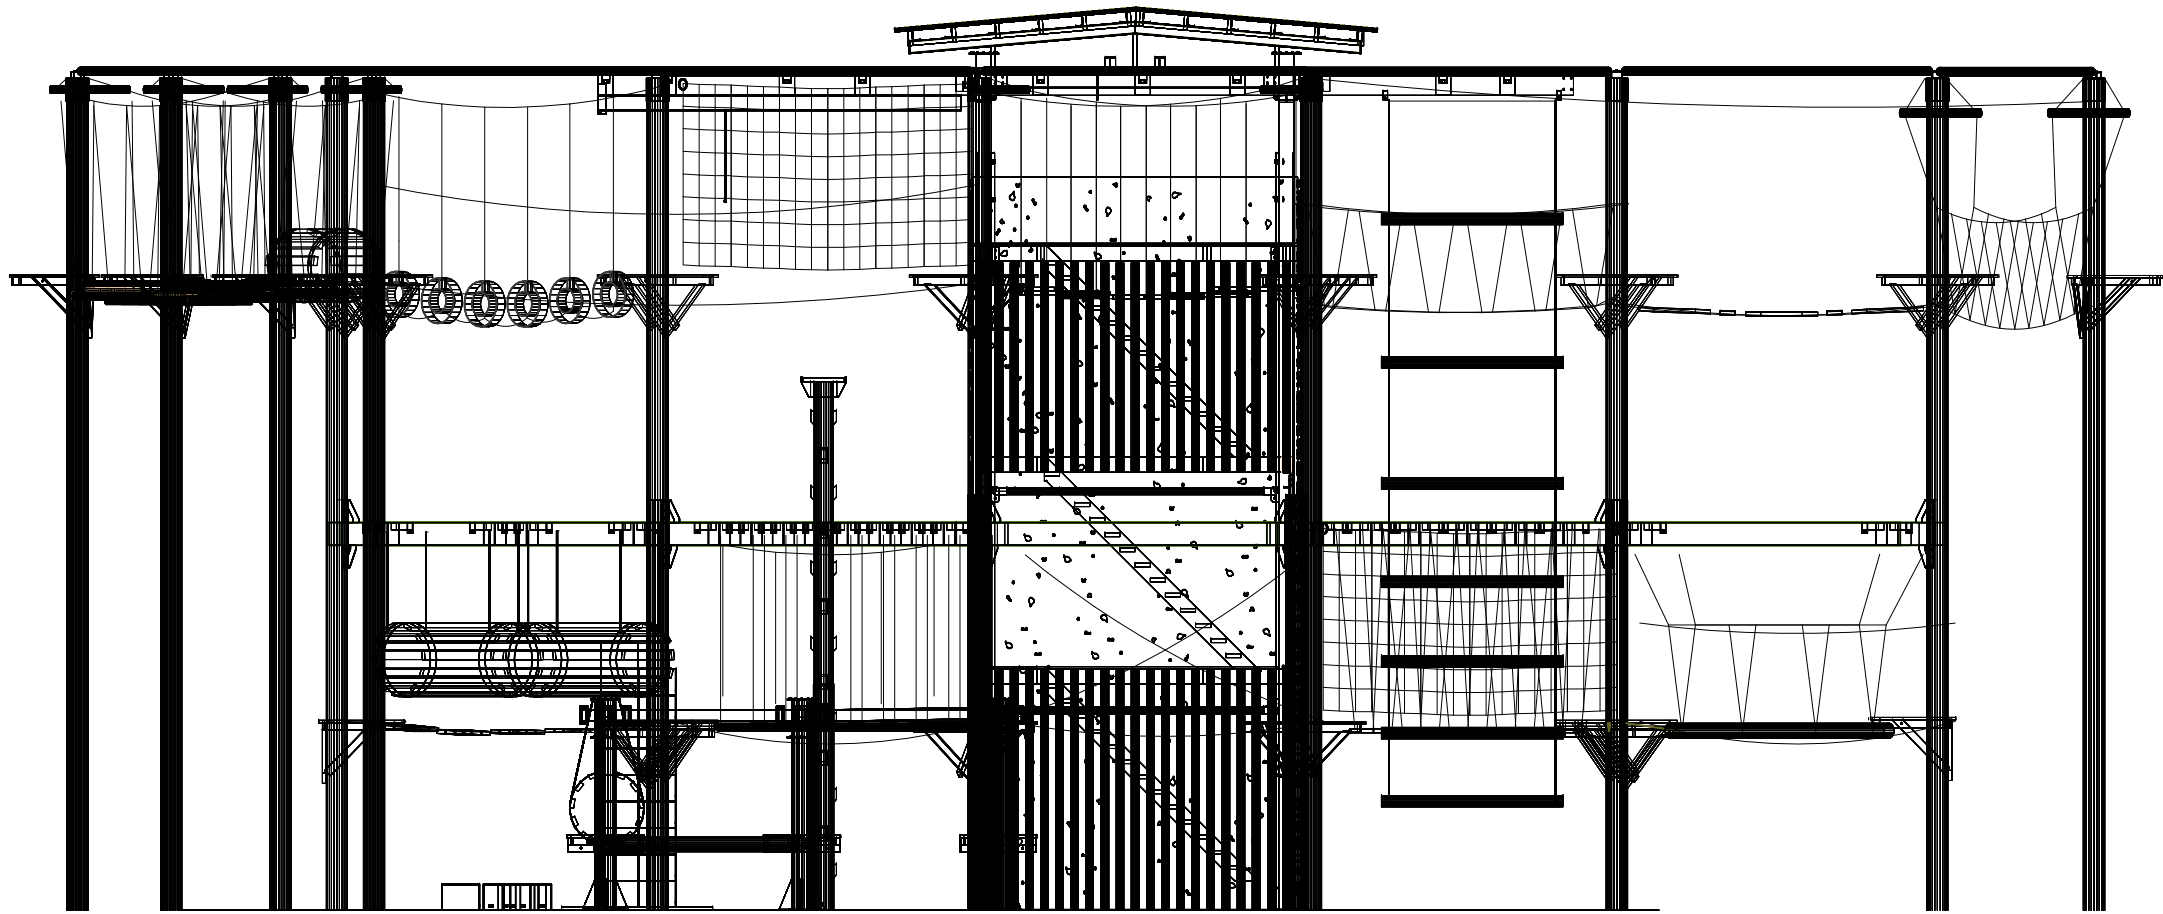


Proposed Elevation
Scale: 1:100

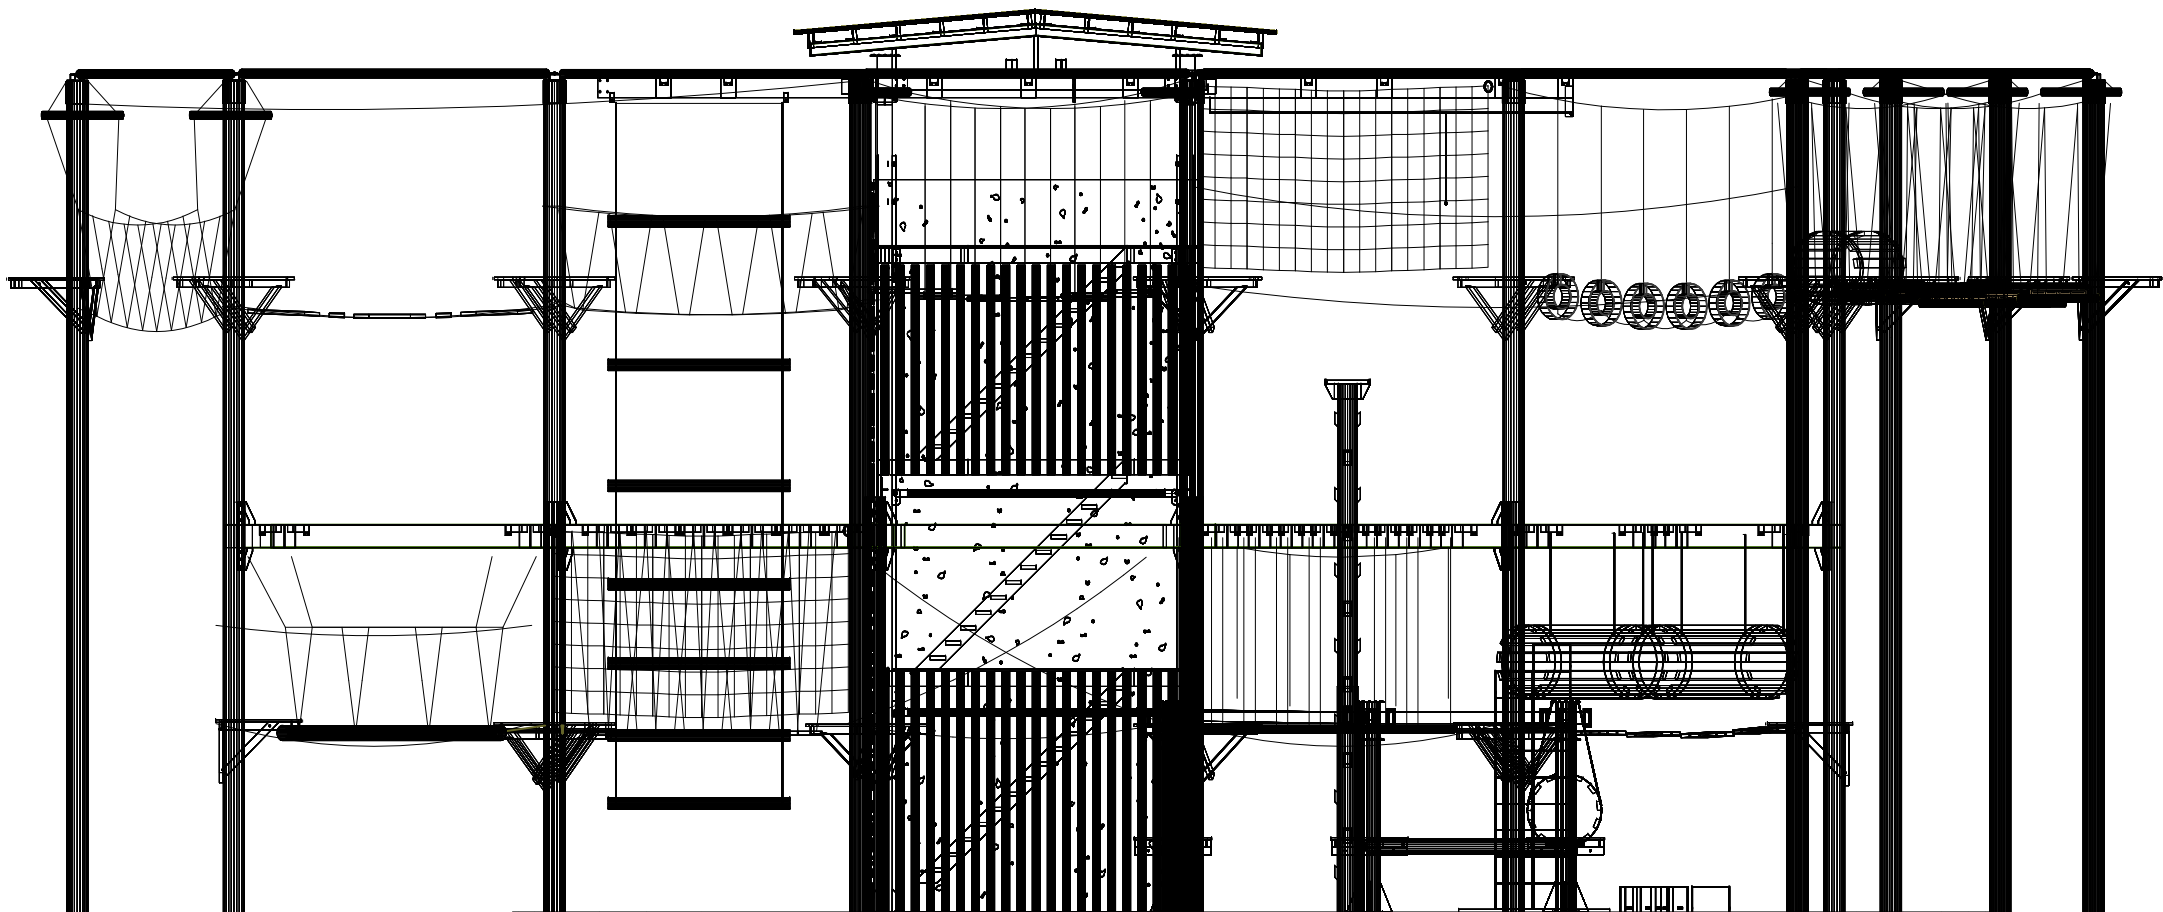


Proposed Elevation
Scale: 1:100

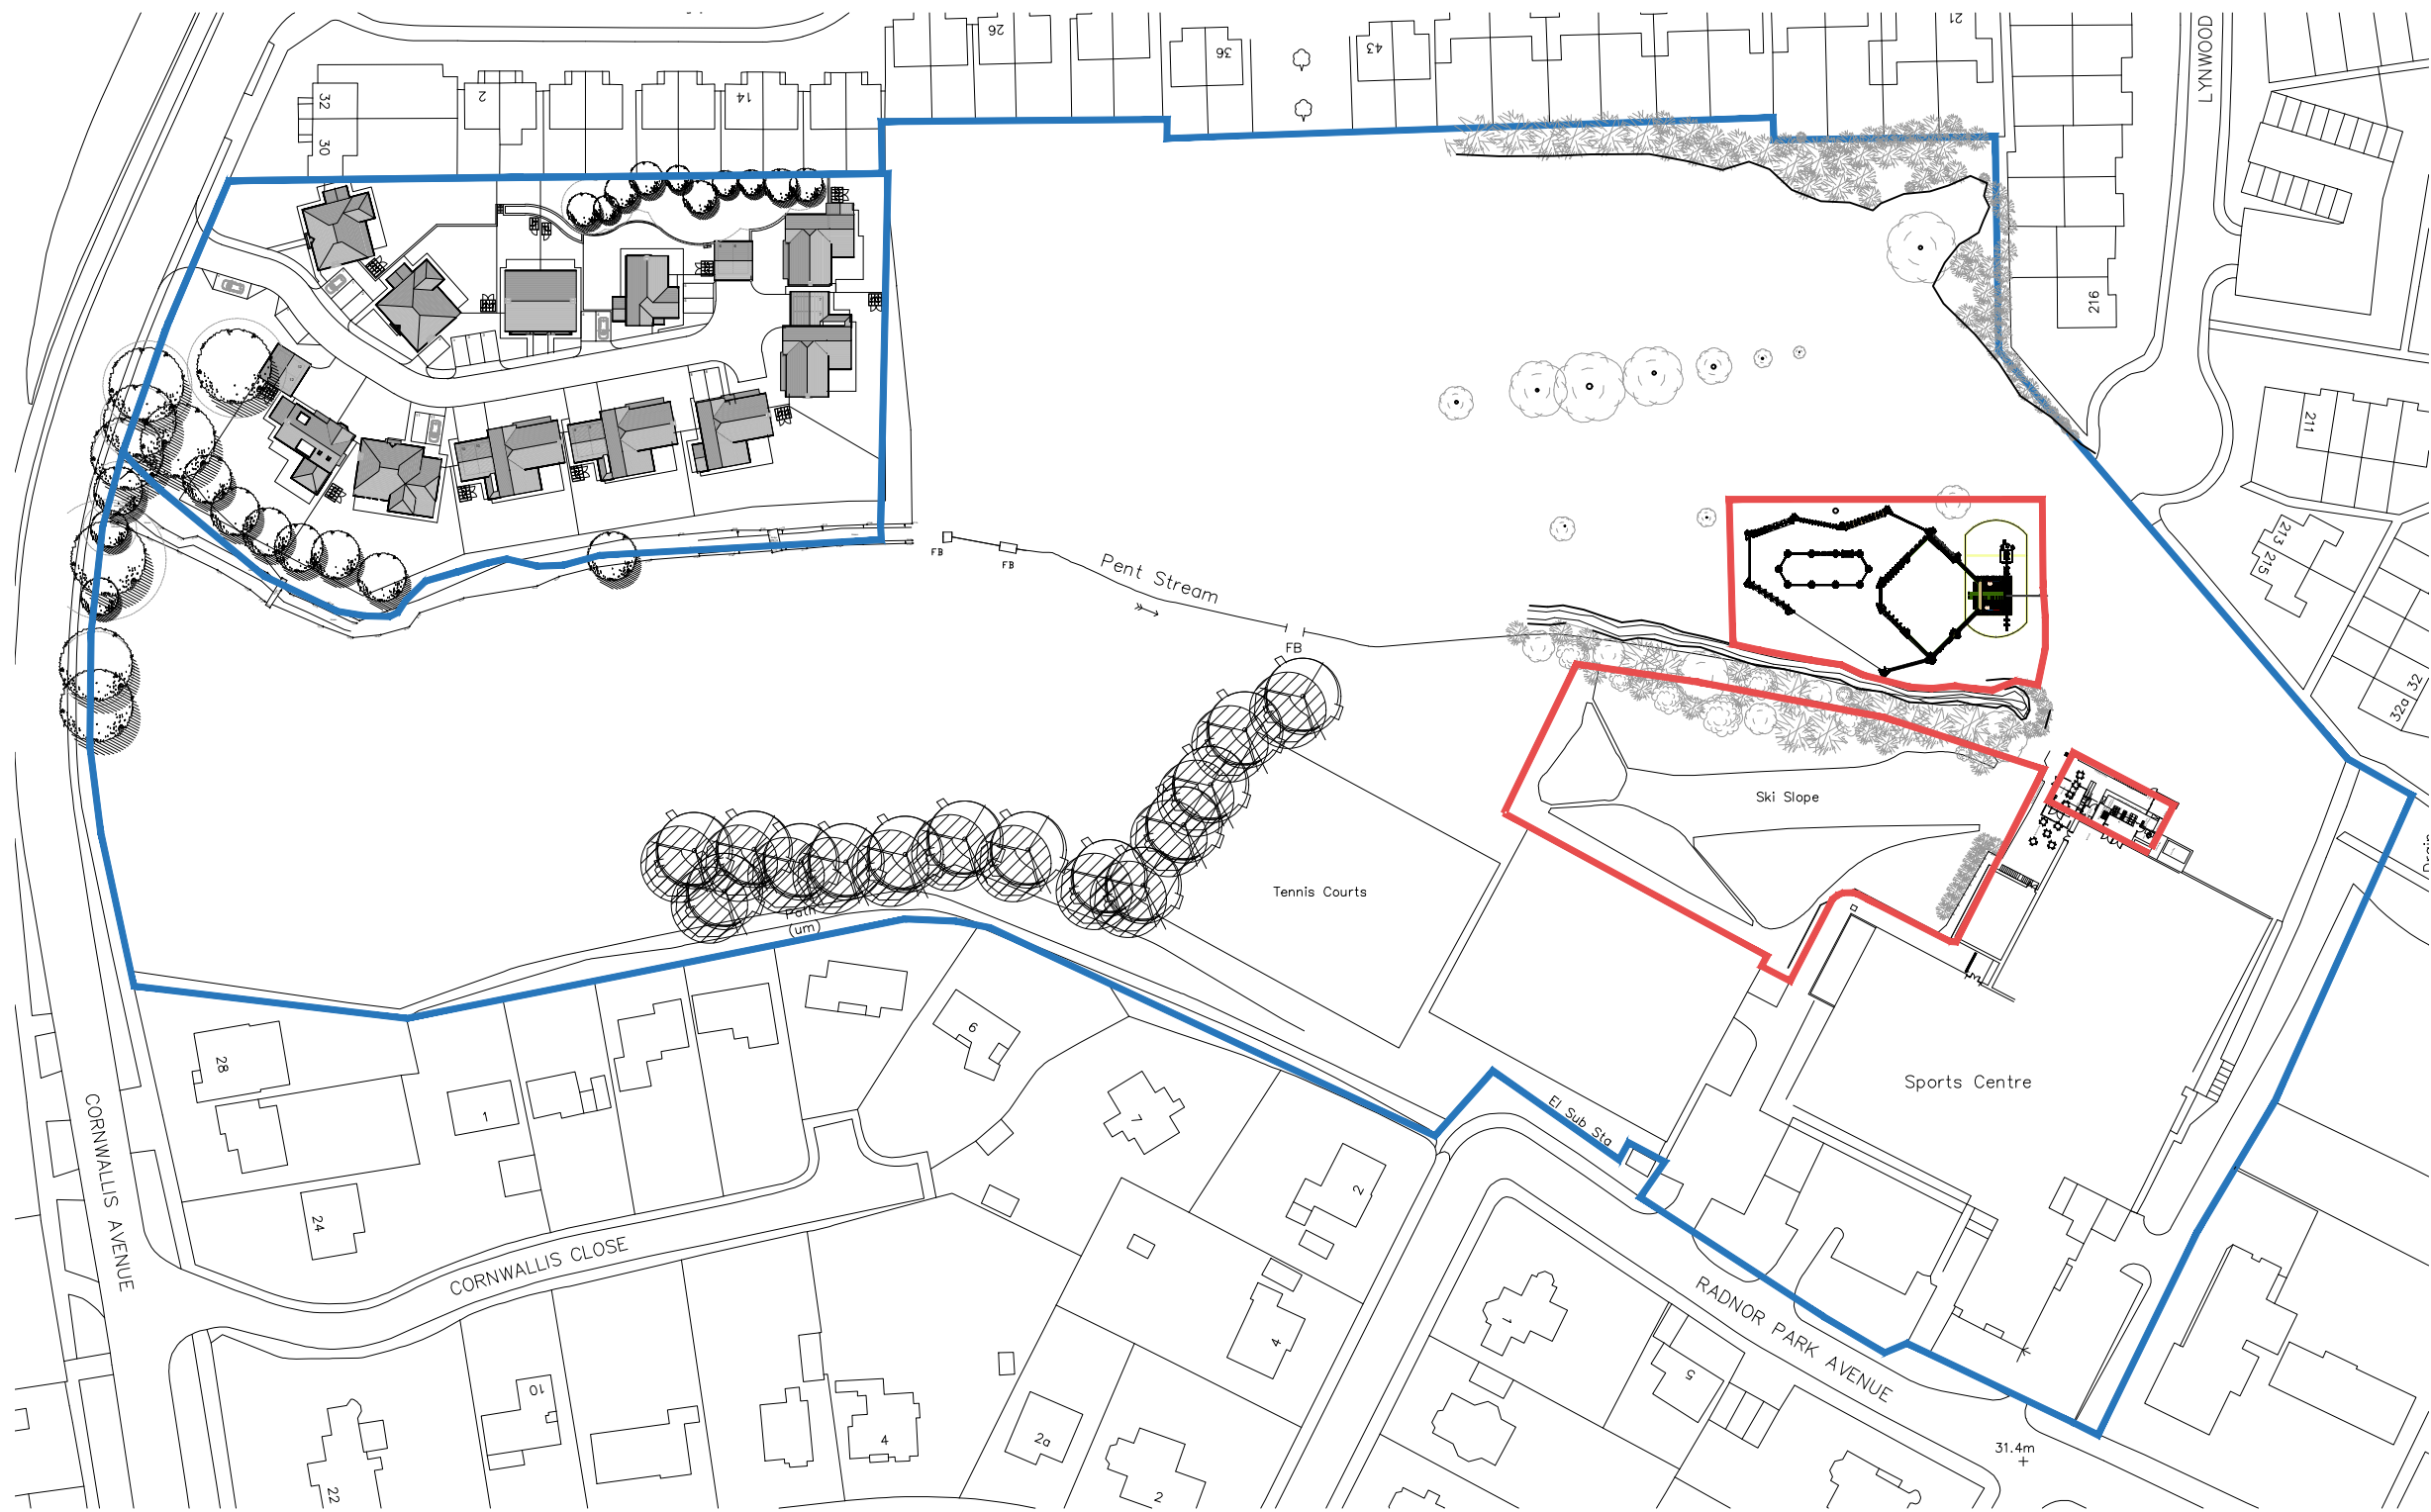

Site Location Plan
Scale: 1:1250

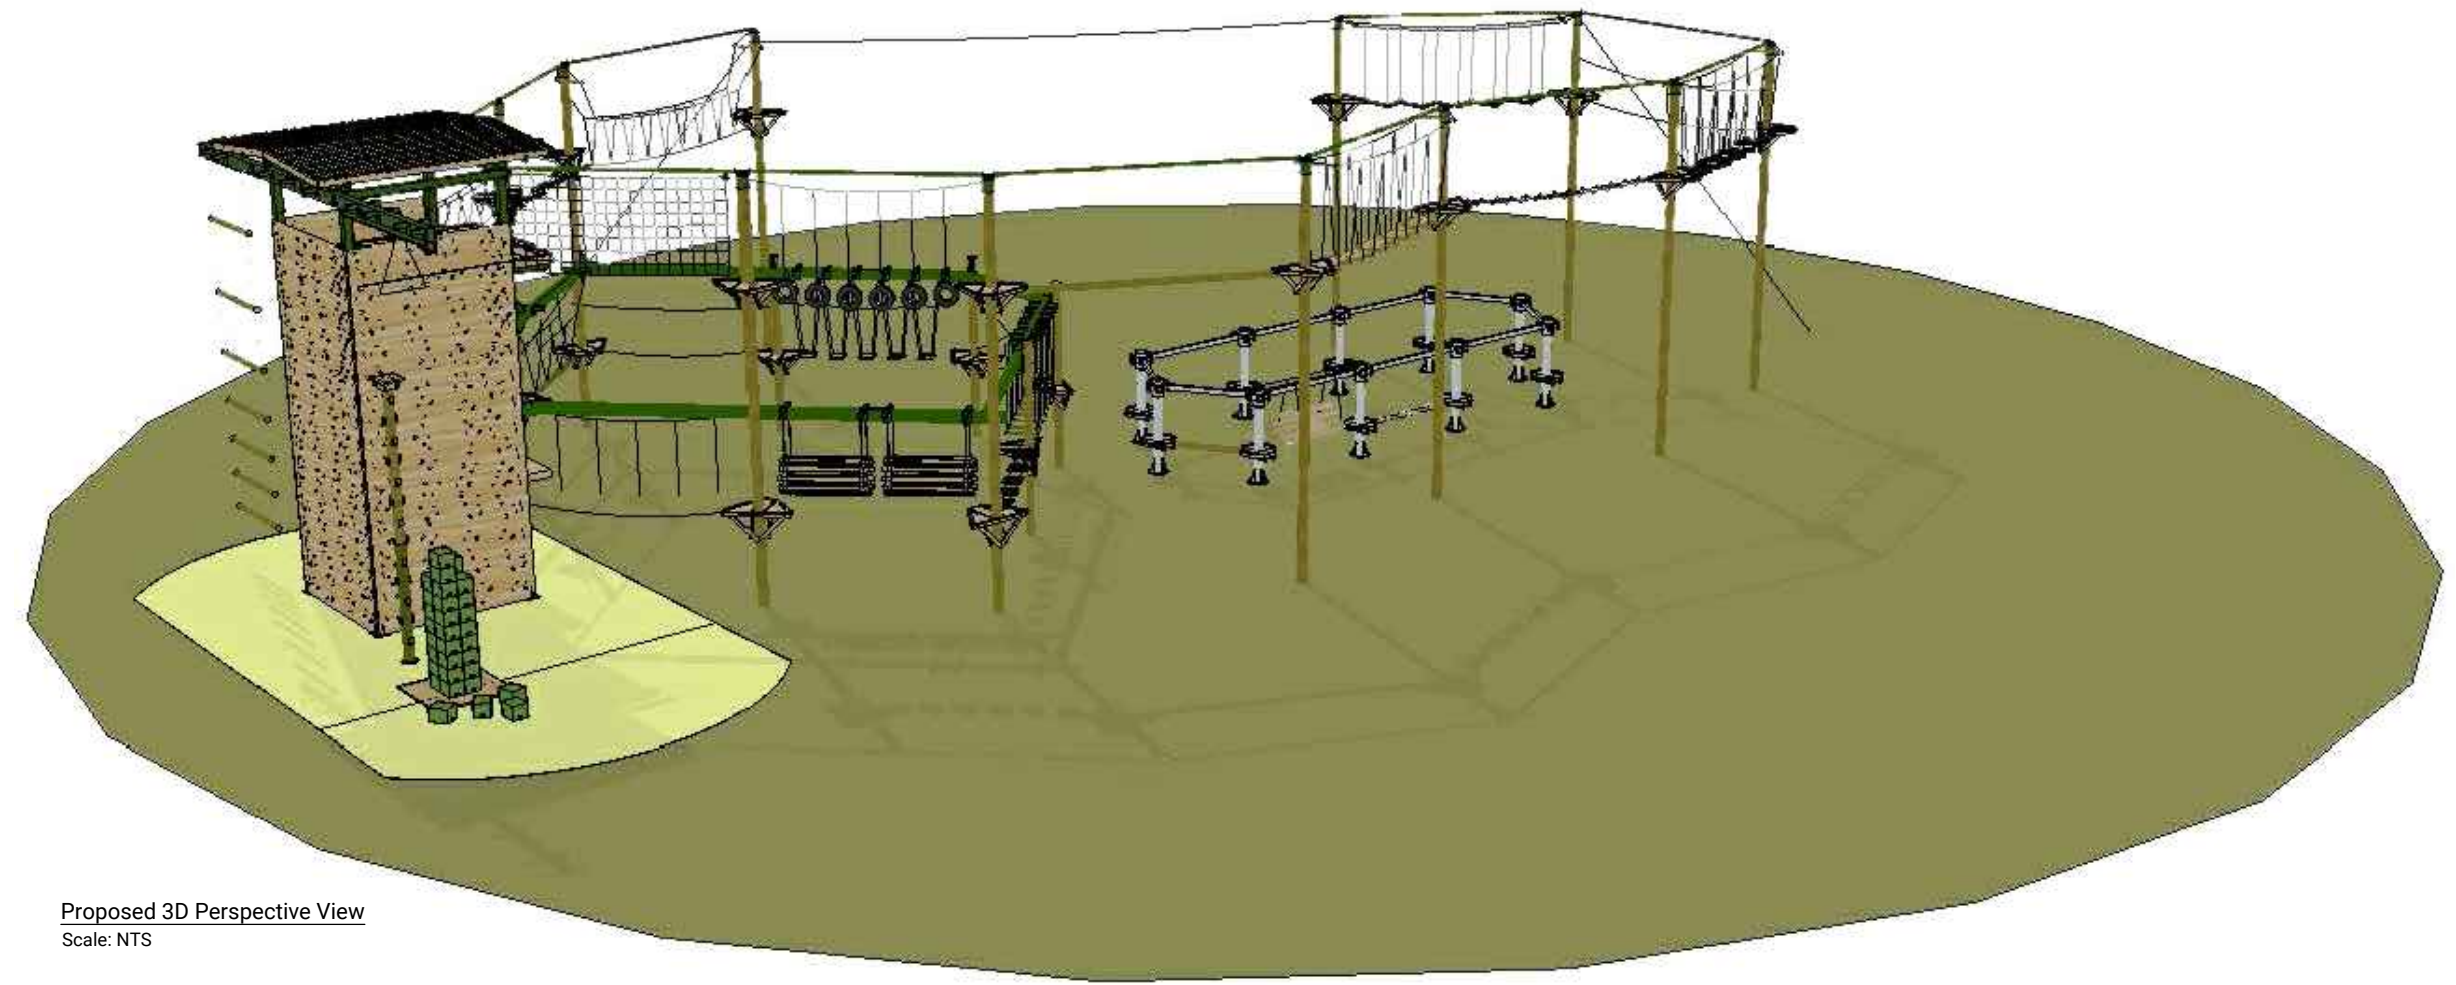

Proposed 3D Perspective View
Scale: NTS

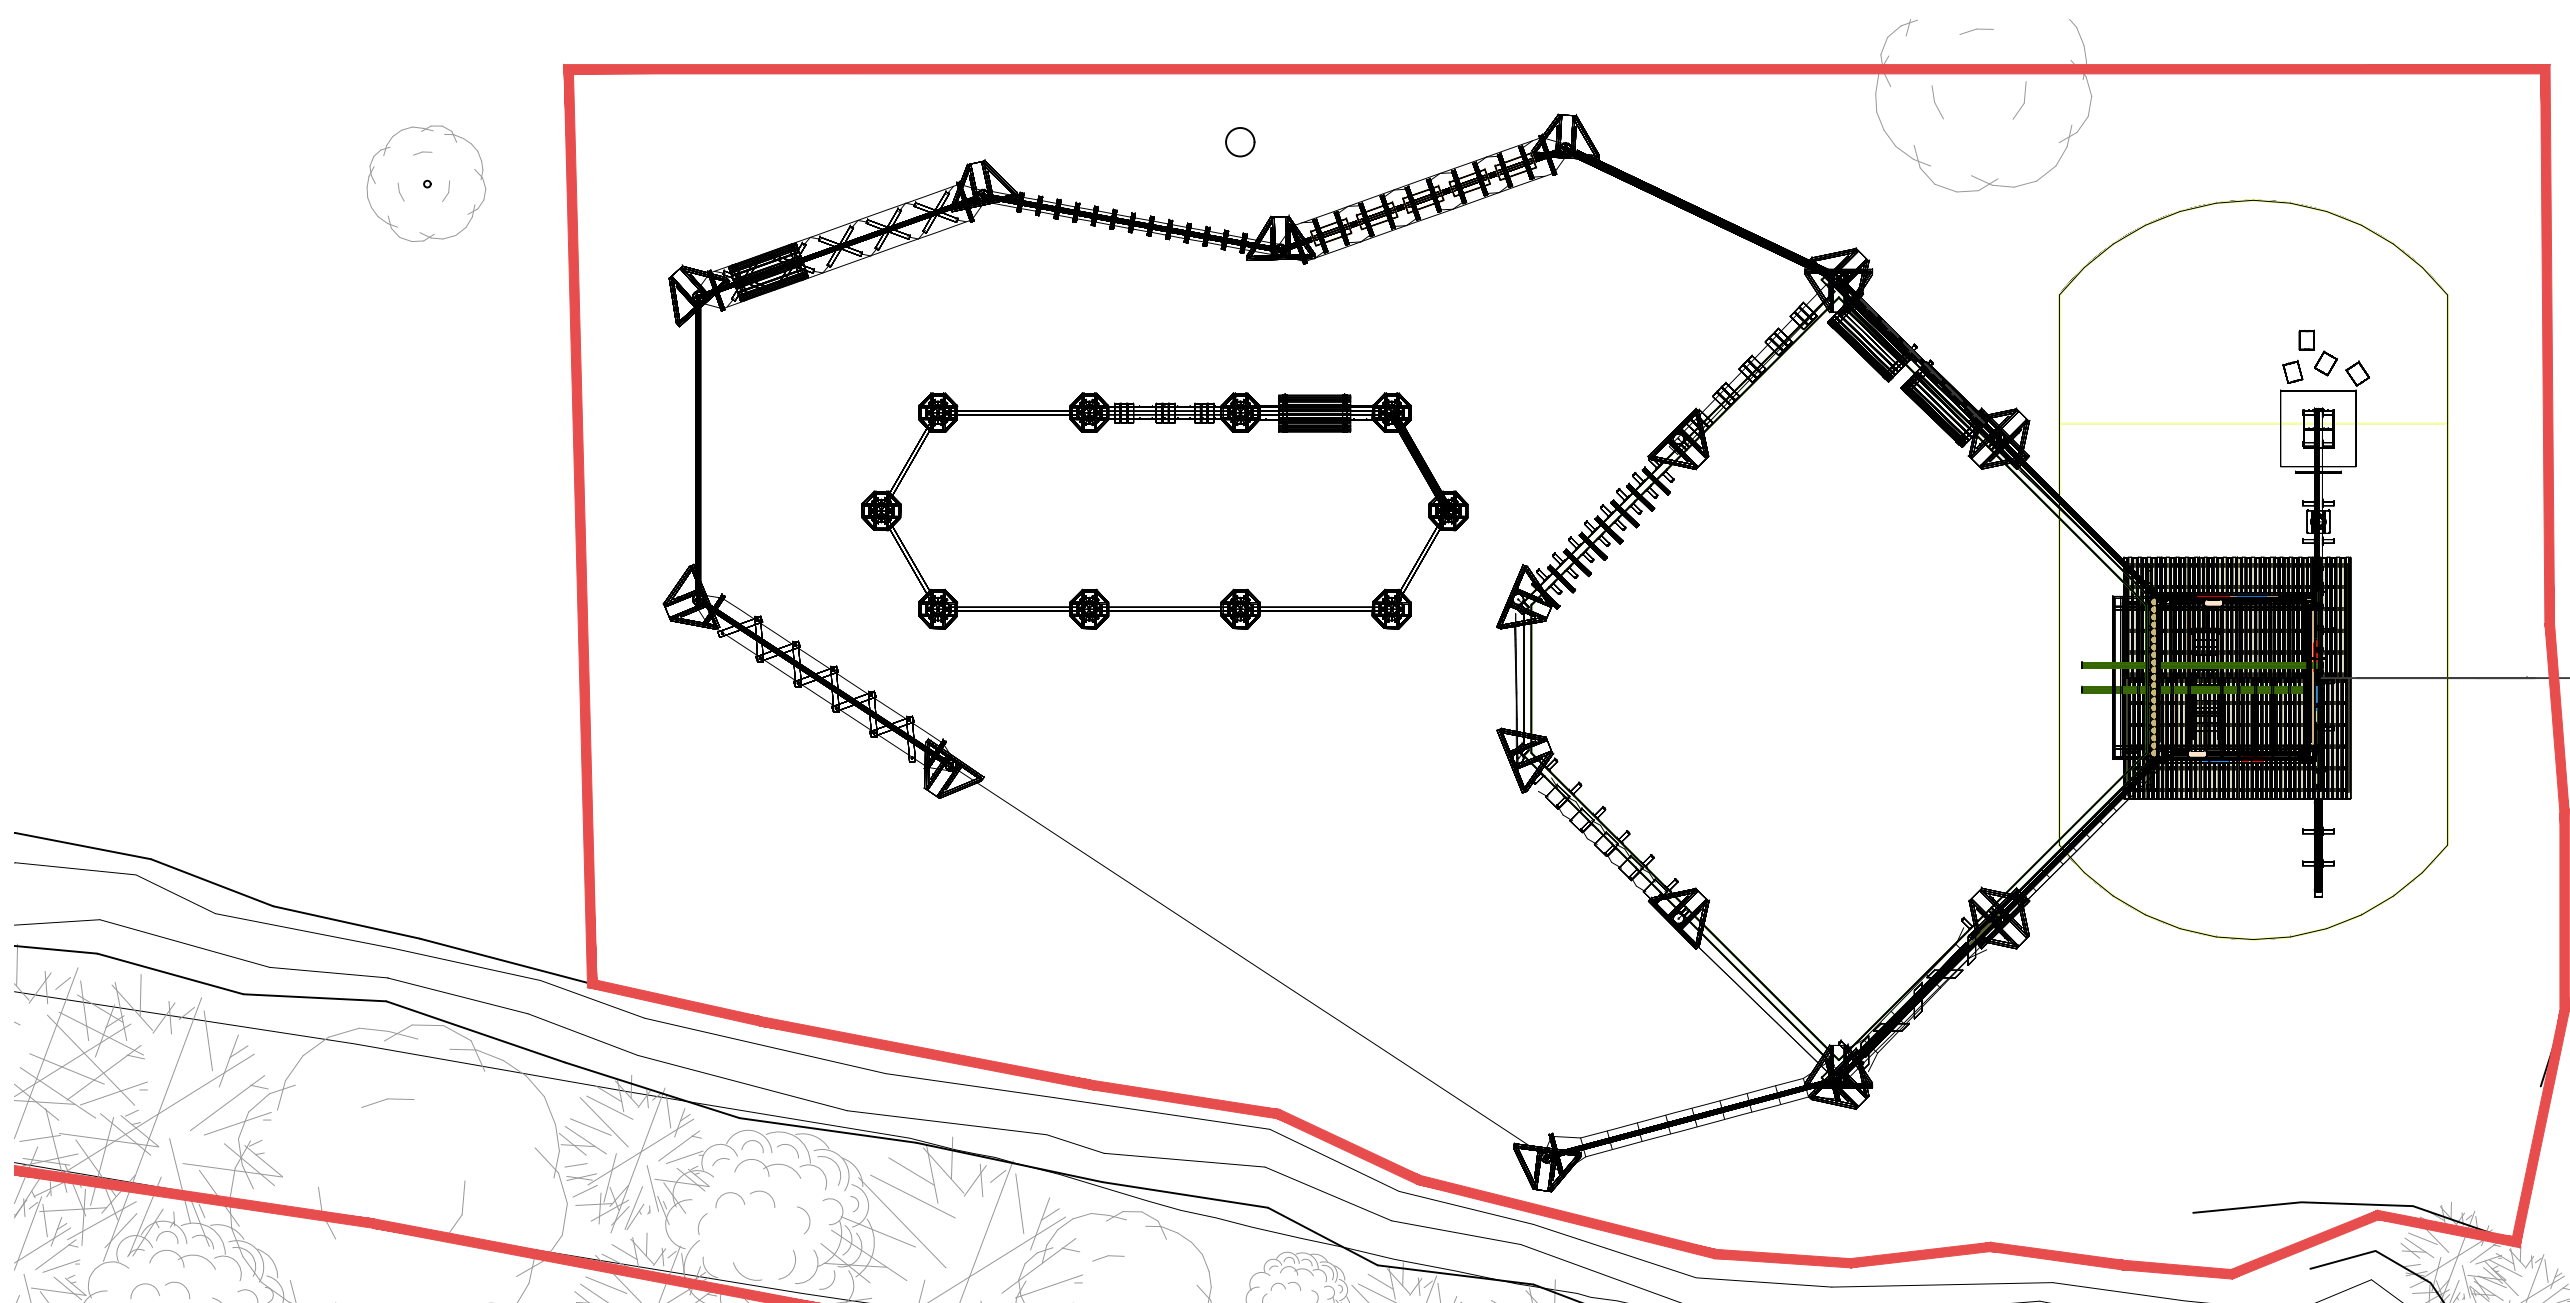

Proposed Site Plan
Scale: 1:200

Rev.	Date.	Description.
ARCH ITEC TURE Wysespan Building, Occupation Rd, Wye, Ashford, Kent TN23 5BN 01233 812 148 The Porter Building, 1 Brunel Way, Slough SL1 1FQ 01753 968 361 www.osgarchitecture.com		
Project Title Proposed Snowsports and Outdoor Activities Facilities at Folkestone Sports Centre CT19 5HX		
Drawing Description Proposed Aerial Trek Course		
Scale @ A1 1:1250 / 1:200 / 1:100		Date April '20
Drawn By BG		Checked By DT
Purpose PLANNING		
Drawing No. 20-0877 - 75		Rev.
Notes - Do not scale. - The contractor is responsible for checking dimensions, tolerances and references. Report all discrepancies to OSG Architecture Limited before proceeding with the works. - Where an item is covered by drawings to different scales the larger scale drawing is to be worked to.		
COPYRIGHT: OSG Architecture Limited own the copyright to this drawing. Their written consent must be obtained before this drawing is copied or used for any purpose other than the one for which it was supplied.		