

Keith R. Hammond

F.R.I.C.S., F.C.I.O.B., FCABE

Chartered Surveyor - Chartered Builder - Chartered Building Engineer

14 Park Farm Close,
Shadoxhurst, Ashford, Kent. TN26 1LD
Phone/Fax: 01233 733164
Mobile: 07890 819221
Email: krhammondLtd@btinternet.com

0 2 5




scale bar : 1:200

BLOCK AND ROOF PLAN

36 SEATON AVENUE: HYTHE

DRAWING No: 300320/01.

SEATON AVENUE

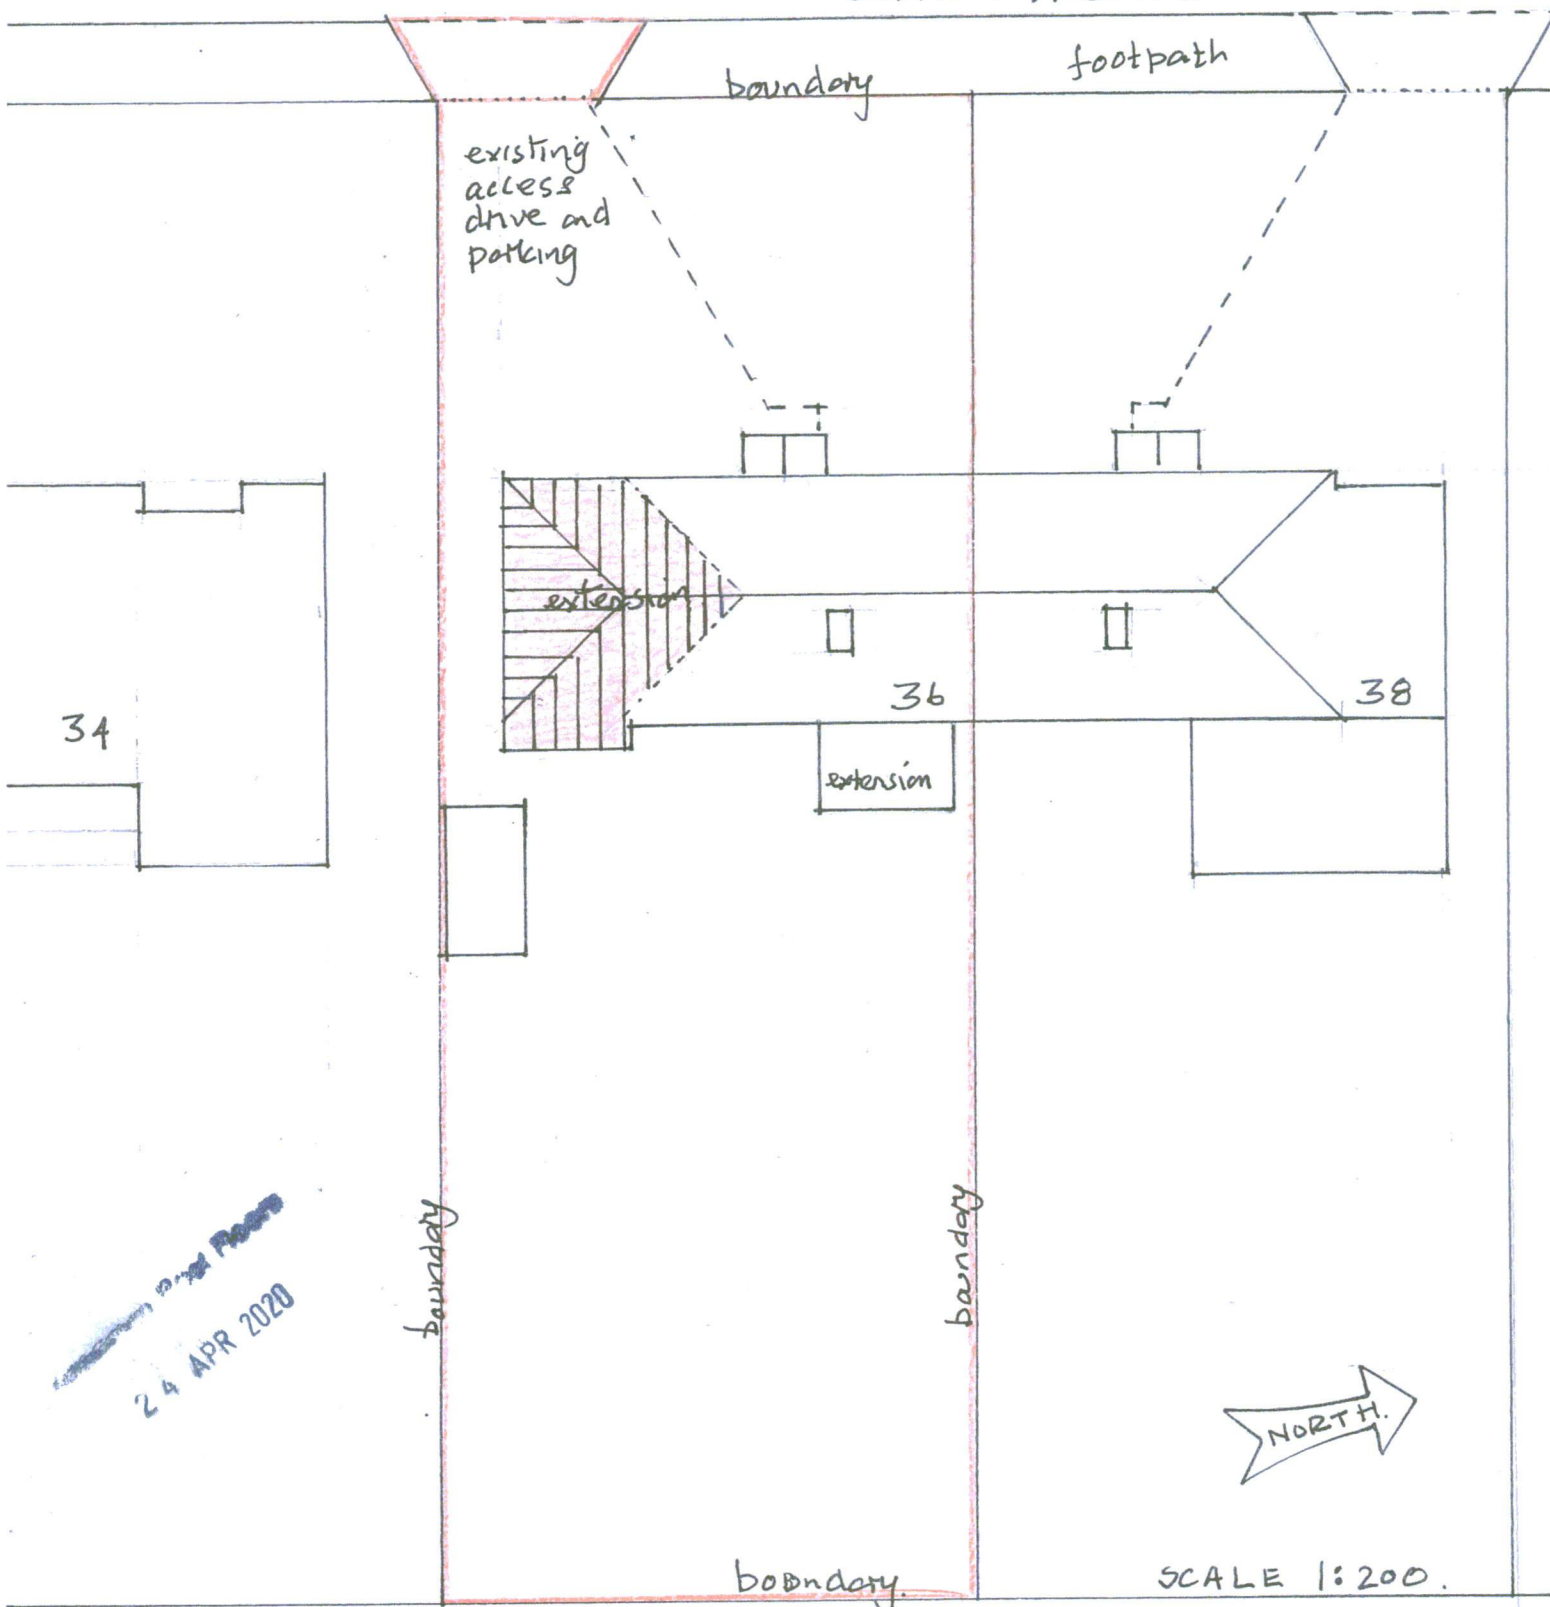

24 APR 2020



UK Planning Maps
copla ltd
The Mart