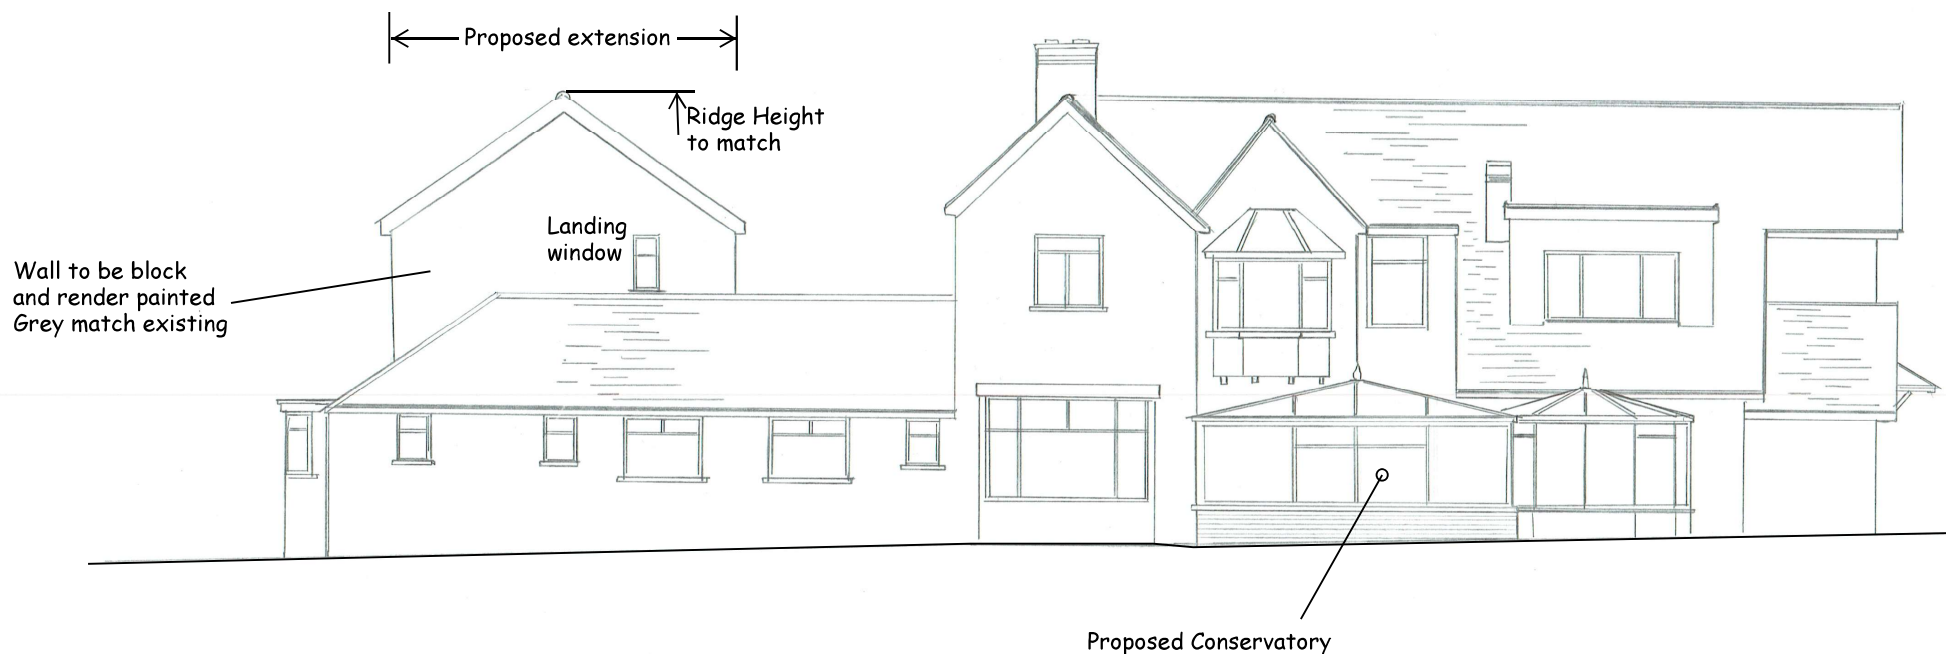


Notes:

- 1 - Window style / sizes and levels to match existing
- 2 - Facia and soffits to match existing
- 3 - Brick feature band to match
- 4 - painted render Finnish to match
- 5 - Roof tiles to match

Erection of Conservatory & 2 storey side extension to create 4 additional bed rooms at Elm Lea Care Home along with 2 additional parking spaces

17 Bartholomew Lane - Hythe - CT21 4BX

Proposed east elevation

Drawing Number: CB-008

Scale 1:100 @ A3

Date: 28/12/19

Drawn By:
Chris Brian
CB Planning
07810 432 681