
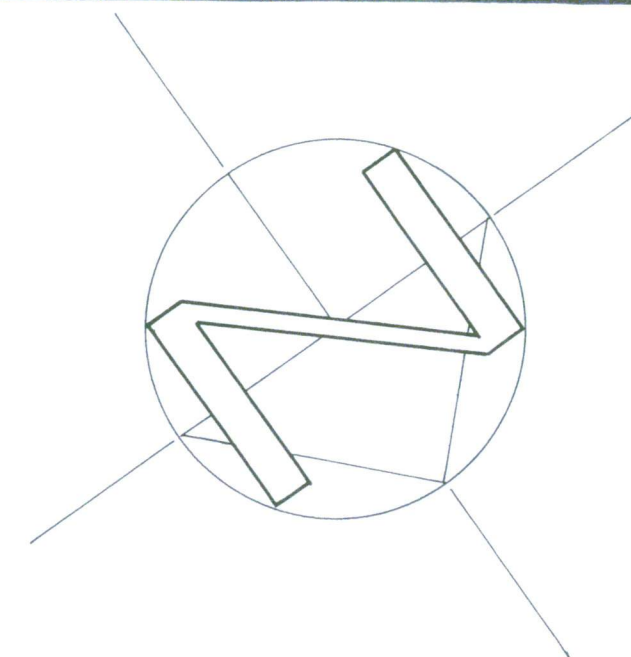


SCALE BAR - 1:50

30 APR 2020

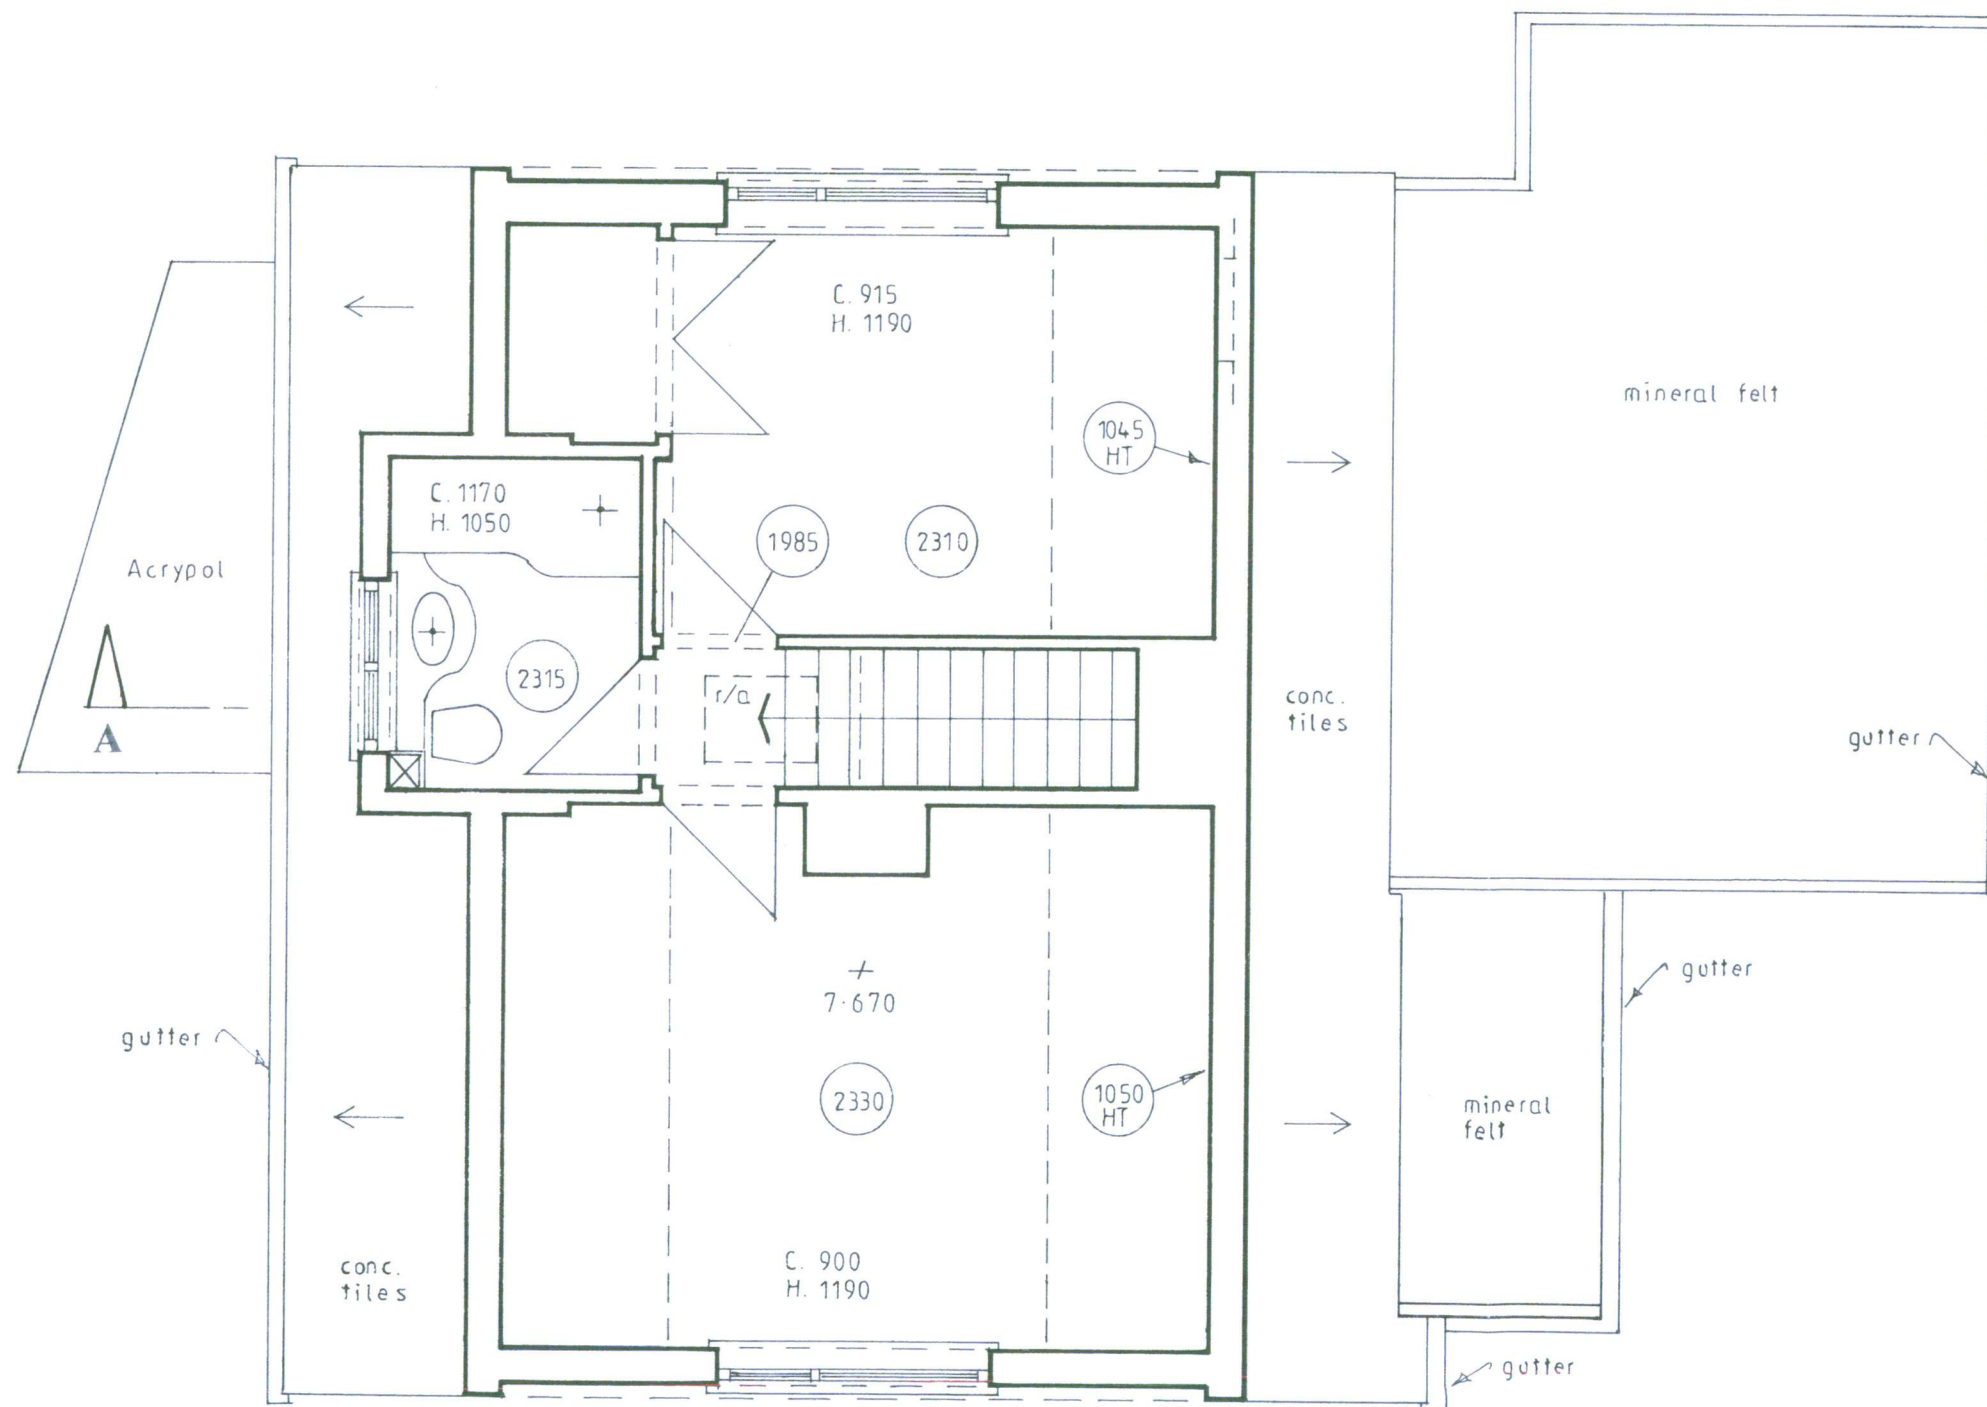

FIRST FLOOR PLAN

NB - In addition to measured survey data, this drawing has been prepared in accordance with information supplied by H M Land Registry, Ordnance Survey and Promap Service, Licence Number 100020449

Any discrepancies are to be reported to the Agent immediately and prior to any checks on site being made by Paul M Noad Associates

Title	FIRST FLOOR AS EXISTING		
Project	1A PALMBEACH AVENUE HYTHE KENT CT21 6NH		
Scale	1:50	Date	March 2020
Drawn	PMN		

PAUL M. NOAD PELICAN HOUSE, 86 HIGH STREET
Land and Building Surveyors HYTHE, KENT CT21 5AJ
Telephone (01303) 261660

☐ DETAILED MEASURED AND LEVELLED SURVEYS ☐
☐ DESIGN ☐ PLANNING ☐ BUILDING REGULATIONS ☐



Client	Stuart Jeffrey 1a Palmbeach Avenue Hythe, Kent CT21 6NH	Drg No.	20.07-05
--------	---	---------	----------