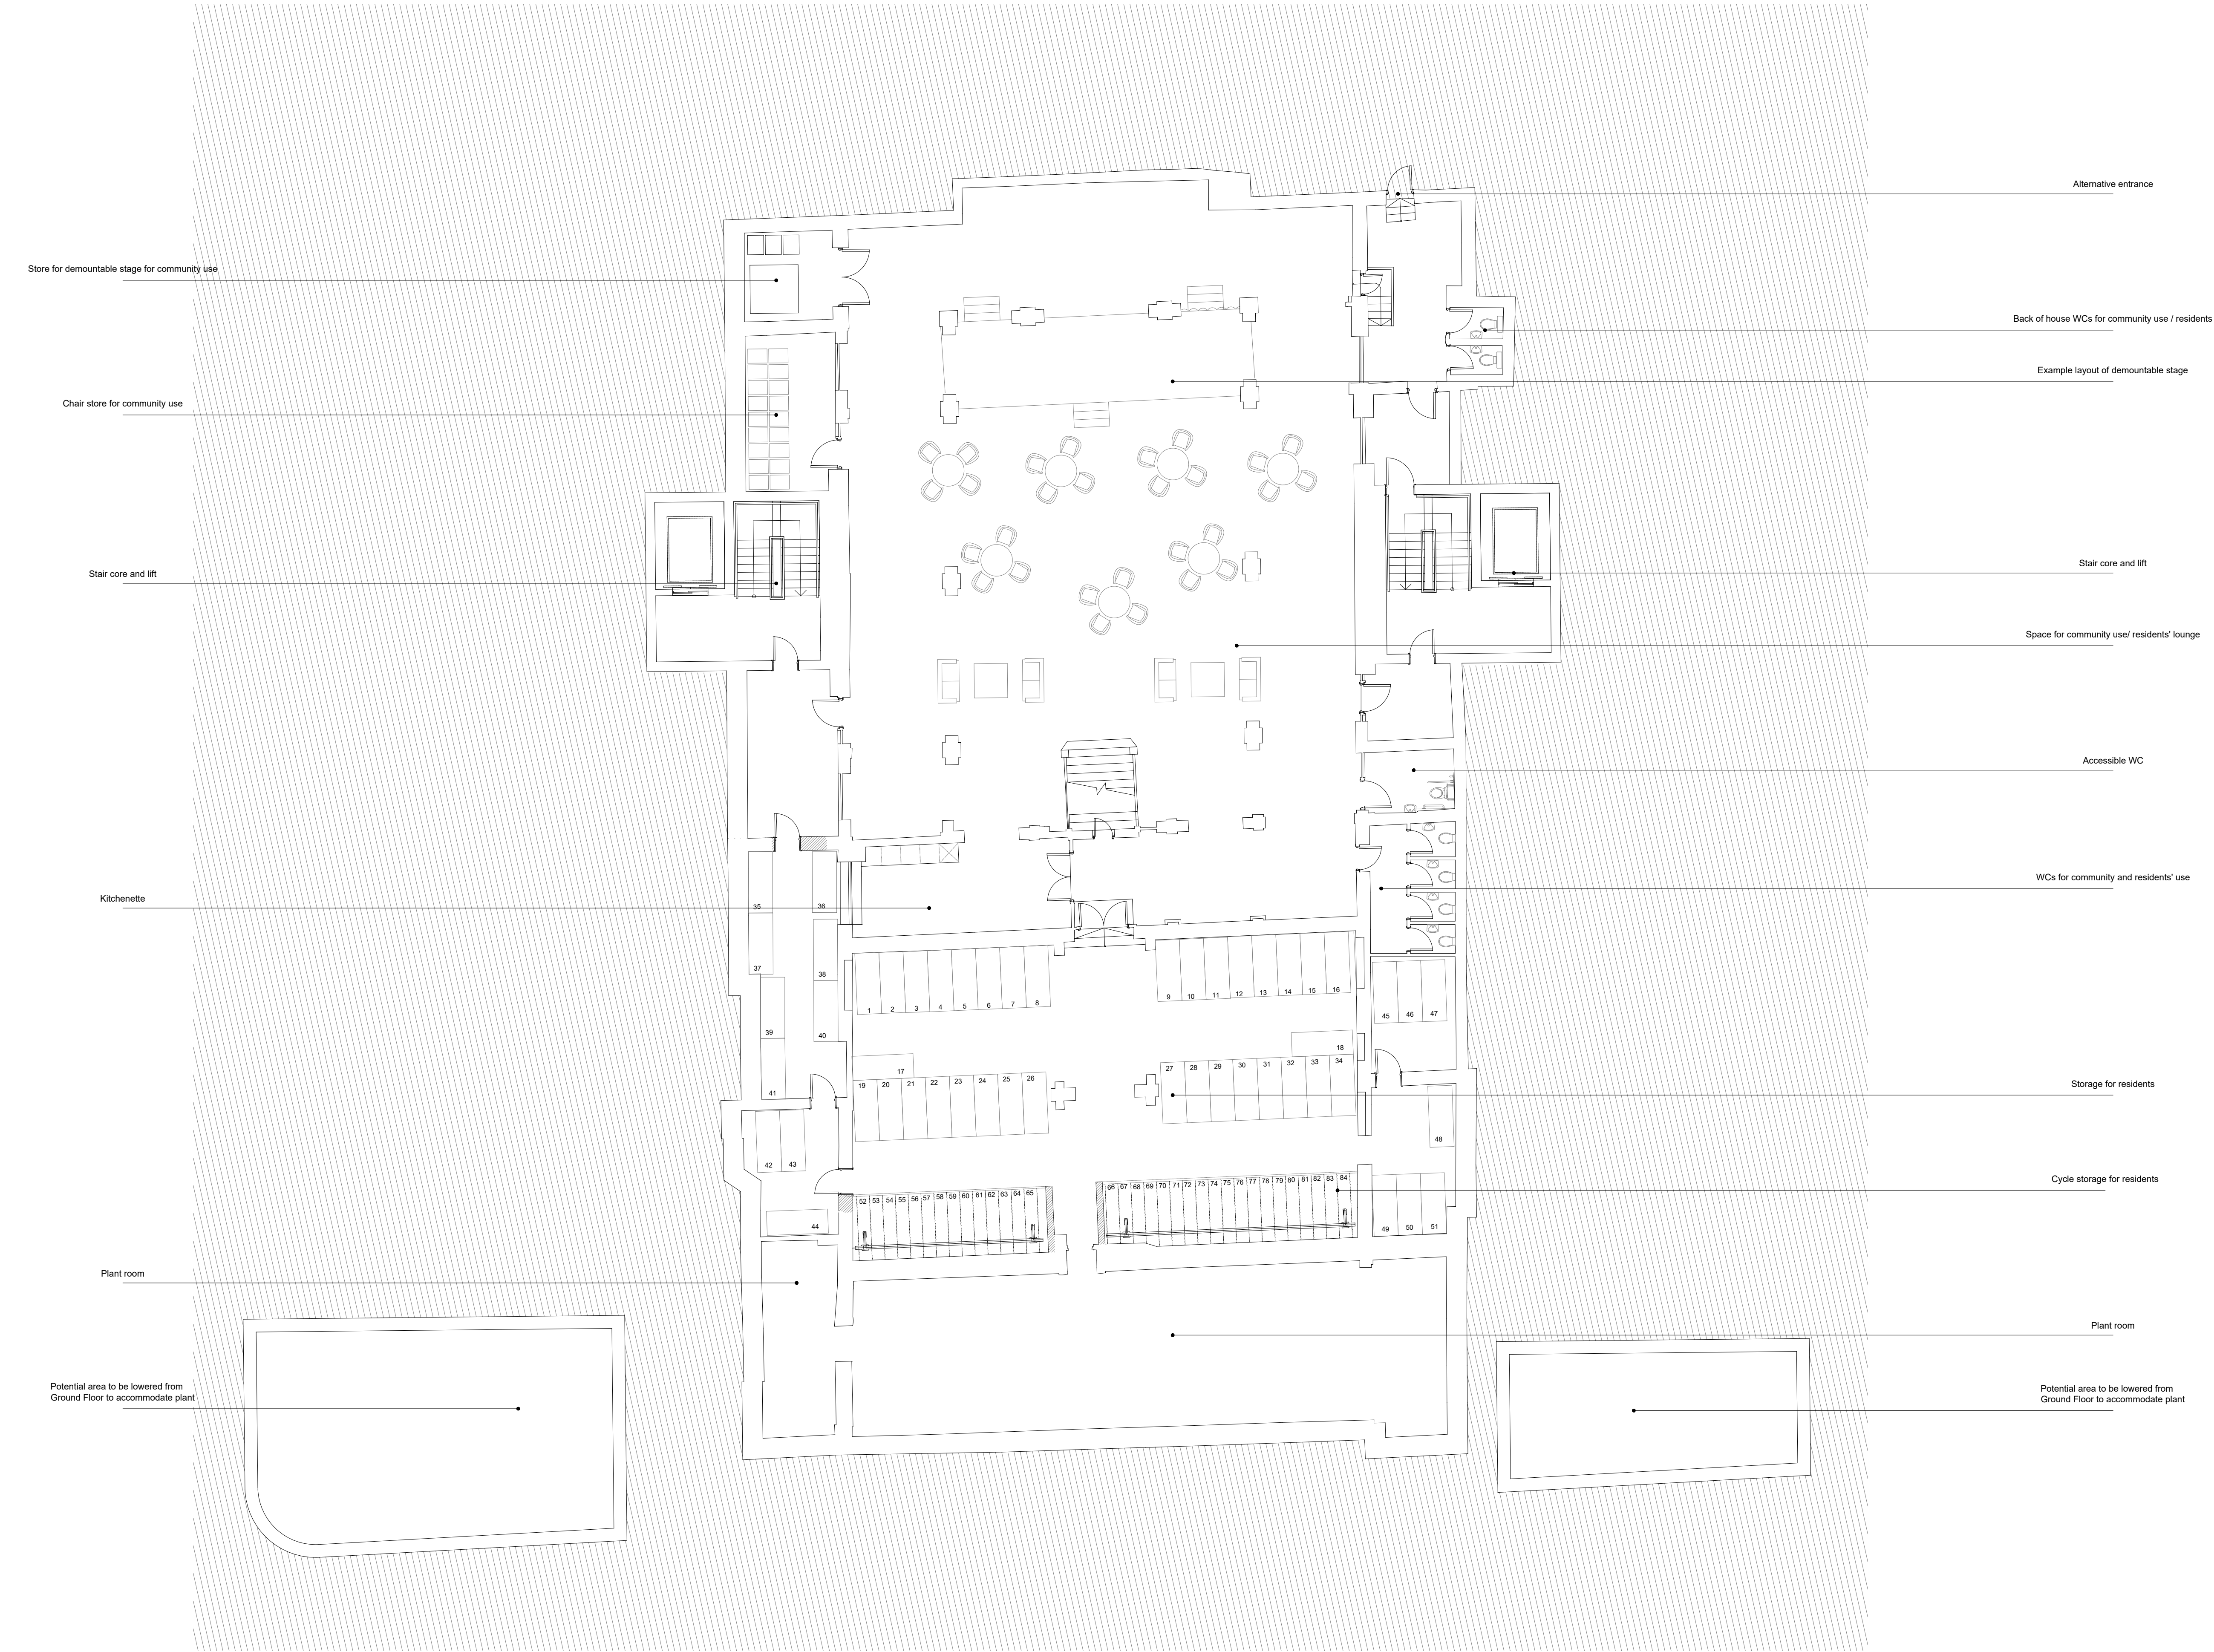


Hollaway

London | 10a Acton Street | London | WC1X 9NS
T +44 (0) 20 7698 5425 | E london@hollawaystudio.co.uk | W www.hollawaystudio.co.uk
Kent | The Tramway Stables | Rampart Road | Hythe | Kent | CT21 5NG
T +44 (0)1303 260 515 | E kent@hollawaystudio.co.uk | W www.hollawaystudio.co.uk

Project | THE LEAS PAVILION, THE LEAS
FOLKESTONE
Client | GUSTAVIA LTD.
Title | LOWER GROUND FLOOR PLAN
Status | PLANNING

Scale | A1 | 1:100 Date | 01.05.20 Drawn | AB Chk'd | ME

Project Number
19.098
Bim Number
Drawing Number
032
Revision
P1