


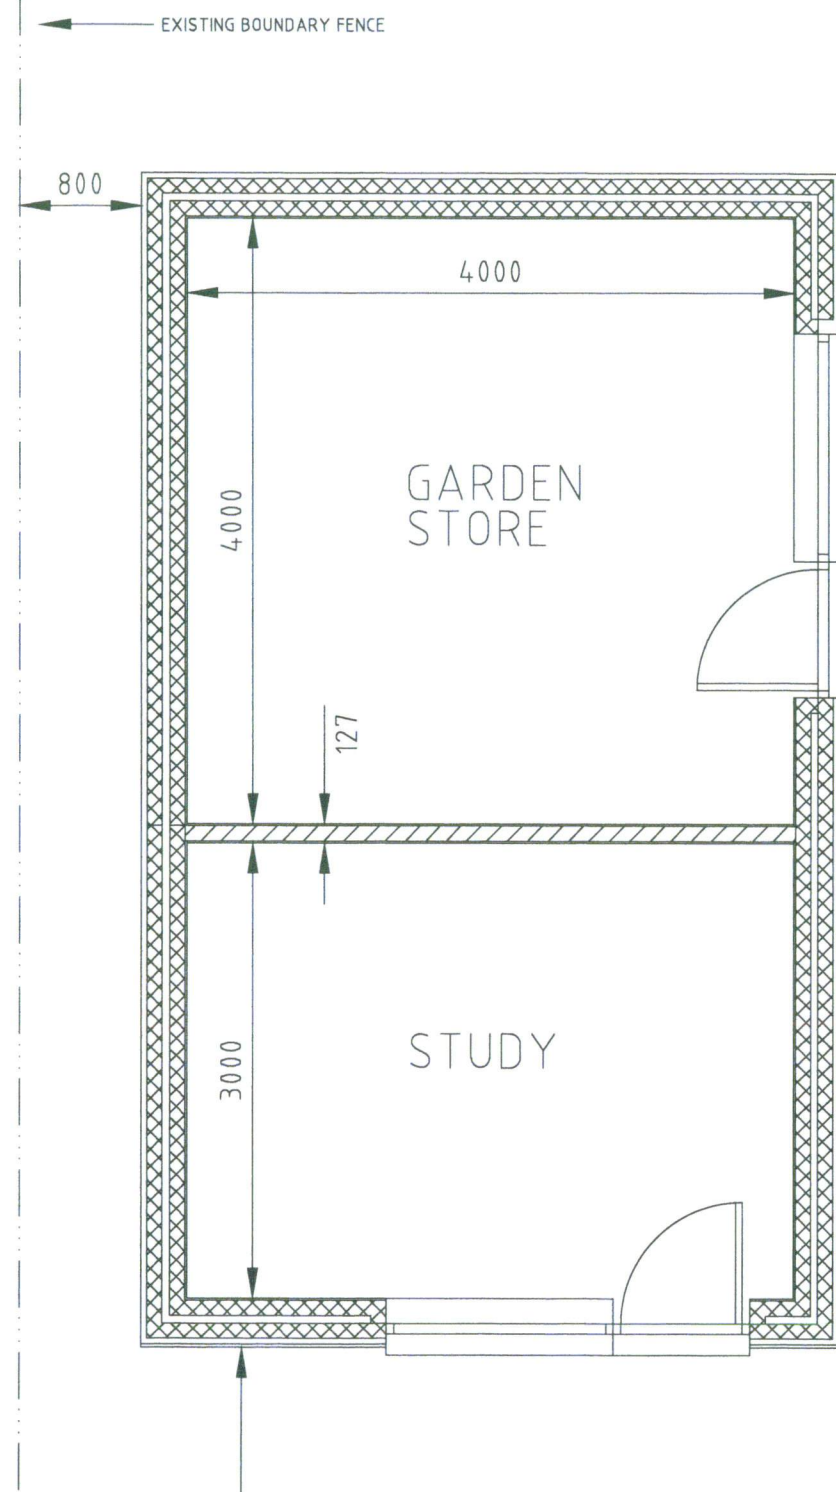

FLOOR PLAN (proposed) Scale 1:50

NOTES



NEW CAVITY BLOCK WALLS CLAD ON TWO SIDES WITH MARLEY CEDRAL BOARDING (COLOUR TO MATCH EXISTING) & ON OTHER TWO SIDES WITH RENDER




NEW STUD PARTITION

A 01.05.20 DRAWING UPDATED FOR PLANNING
Revision



SCALE (metres) - 1:100

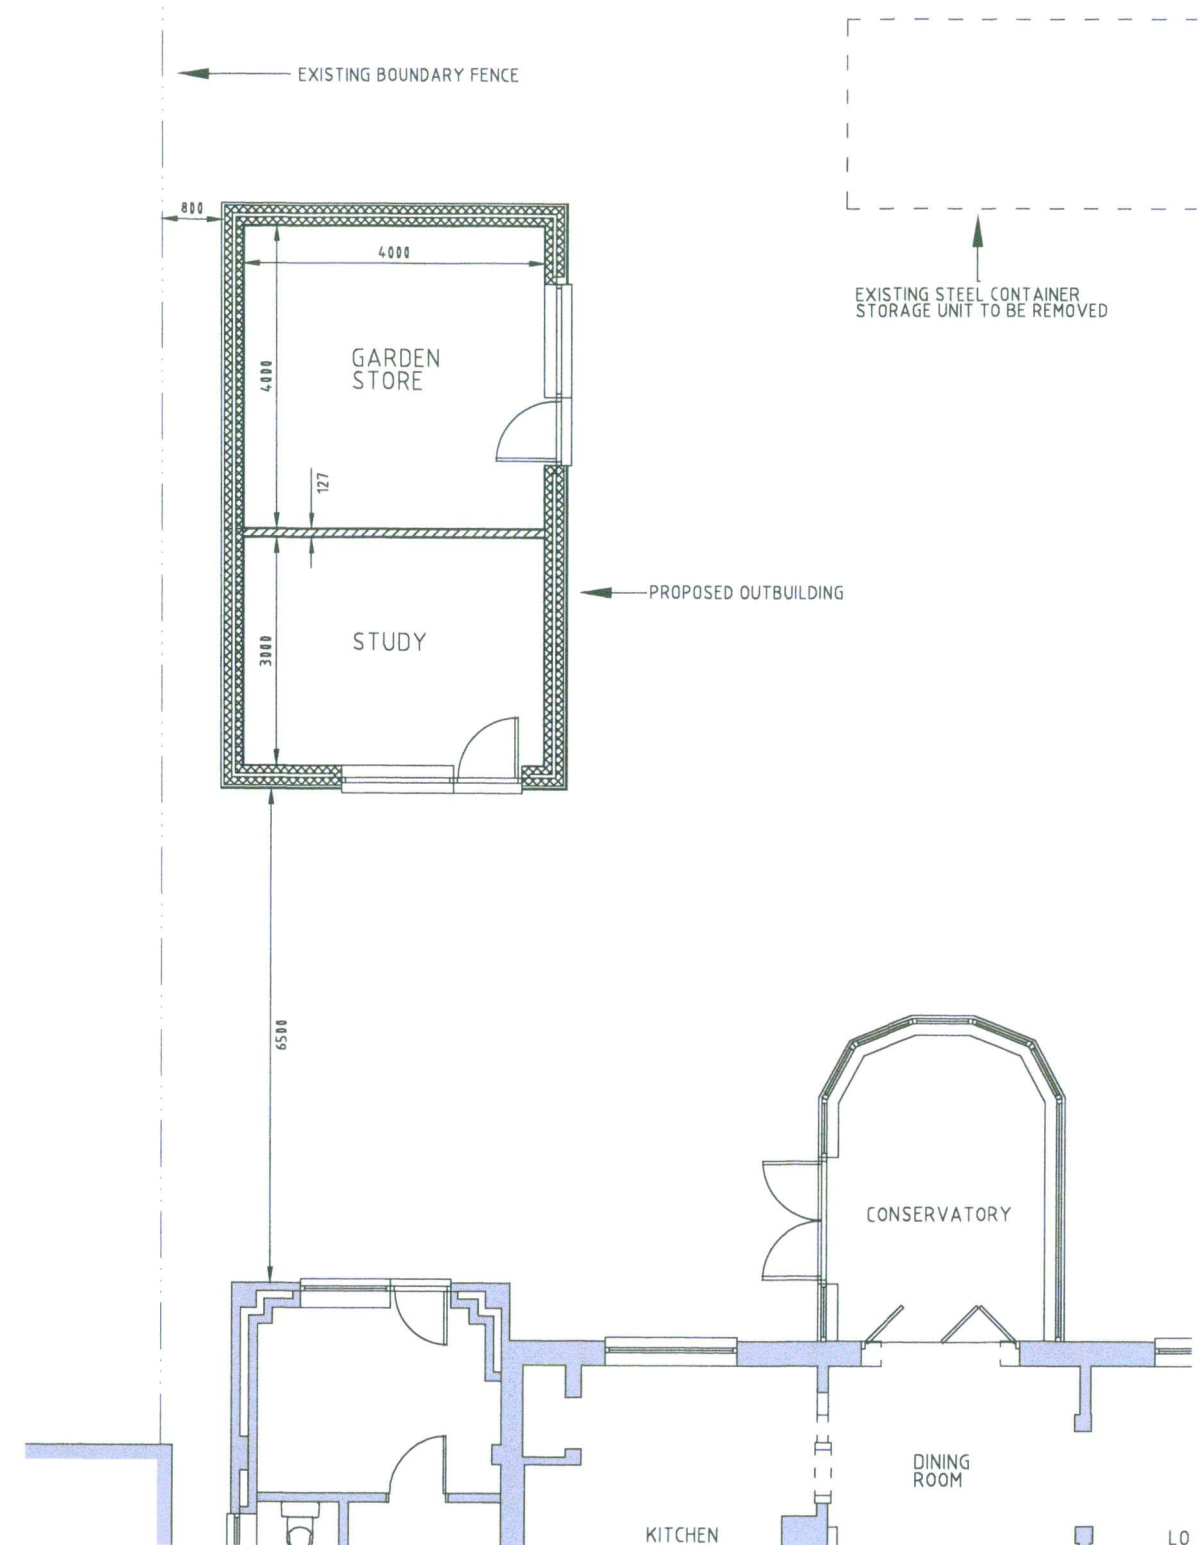

SITE PLAN (proposed)
Scale 1:100

Nigel Seymour

Design Services
Tel: 01797 363558

Title PROPOSED OUTBUILDING 31 THE GREEN LYDD ROMNEY MARSH KENT	Client MR D HASEMORE 31 THE GREEN LYDD ROMNEY MARSH KENT
Type of Drawing PROPOSED FLOOR PLAN & SITE PLAN	Drawn By NS
Date APRIL 2020	Scale 1:50 & 1:100 (Print @ A3)
Drawing No 20001/B/01	Revision A