


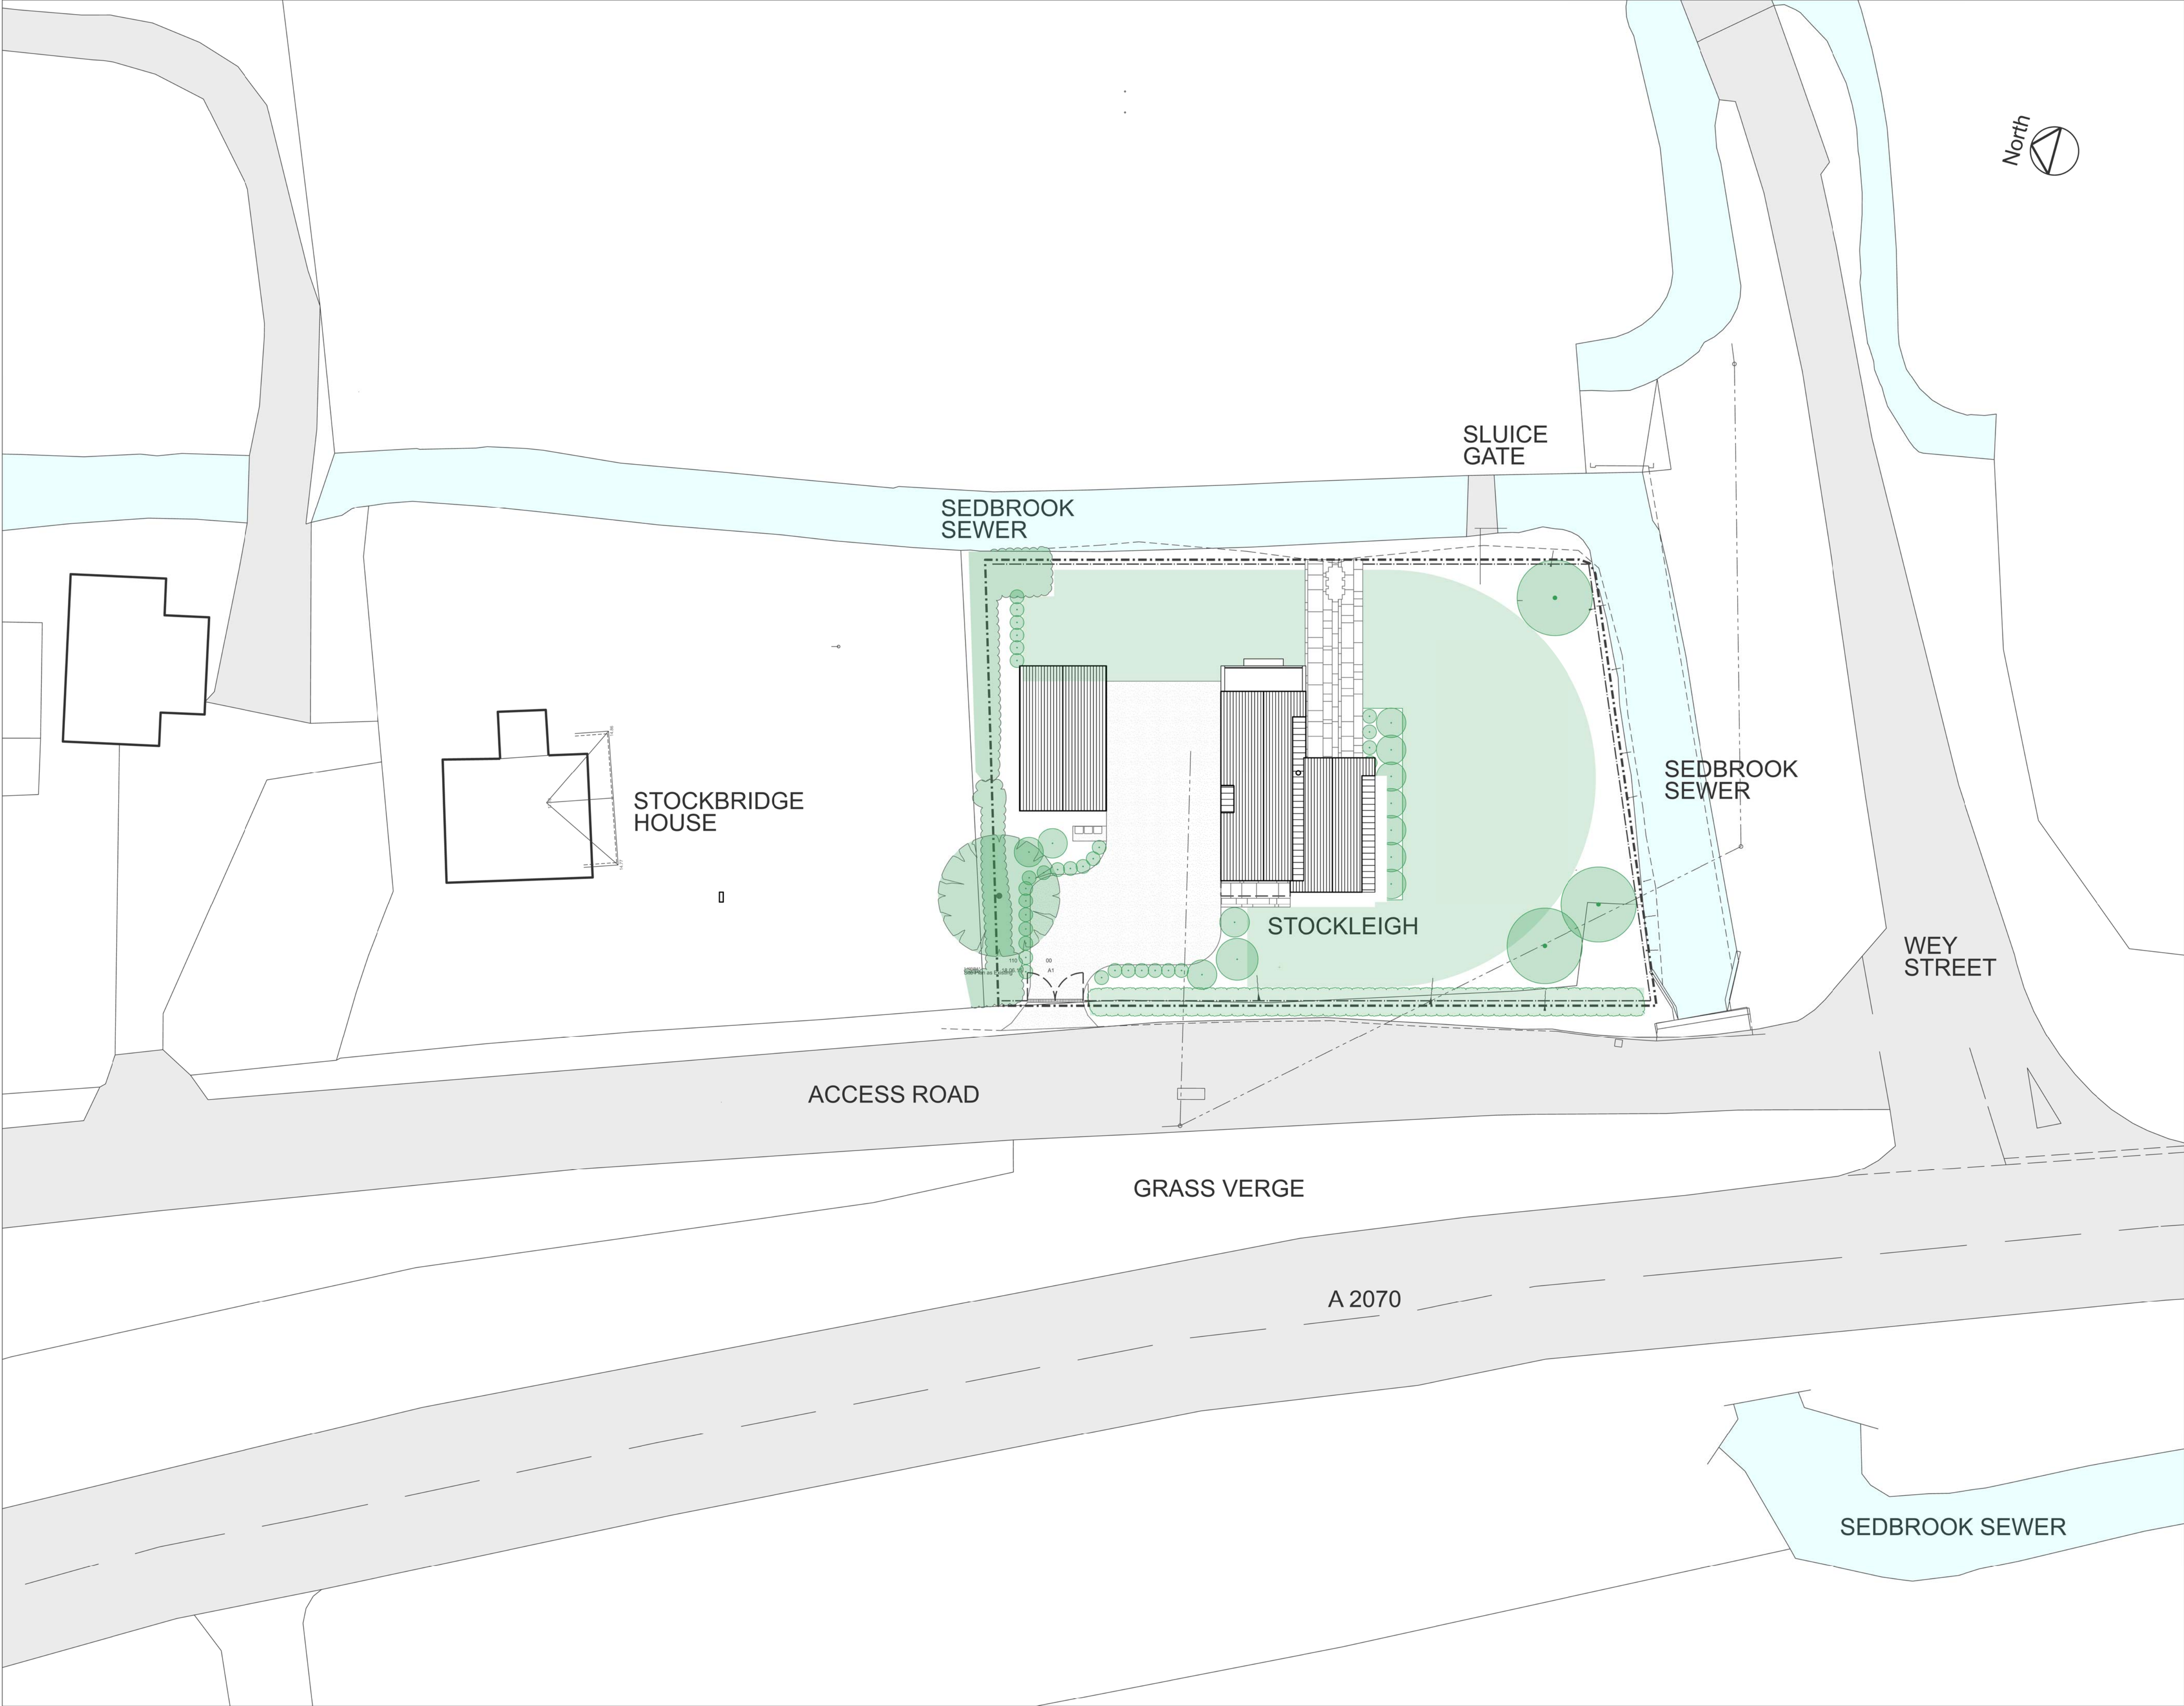

1

2

3

4

5

10

Scale Bar (m)

02	06.05.20	Overhangs reduced, garage dormer removed
01	04.10.19	Planning Application
Rev	Date	Note

pentonarchitects

Penton Architects, Home Farm Cottage, Burrowood, Groombridge
Kent TN3 9PY T 01892 861151 E office@pentonarchitects.co.uk

Client

Mr A Ellis and Ms J Topliss

Project

Stockleigh, Wey Street, Snave,
TN26 2QL

Drawing

Site Plan as Proposed

Job No	231	Drawing No	210	Revision	02
Scale	1:200	Date	26.11.18	Sheet size	A1