

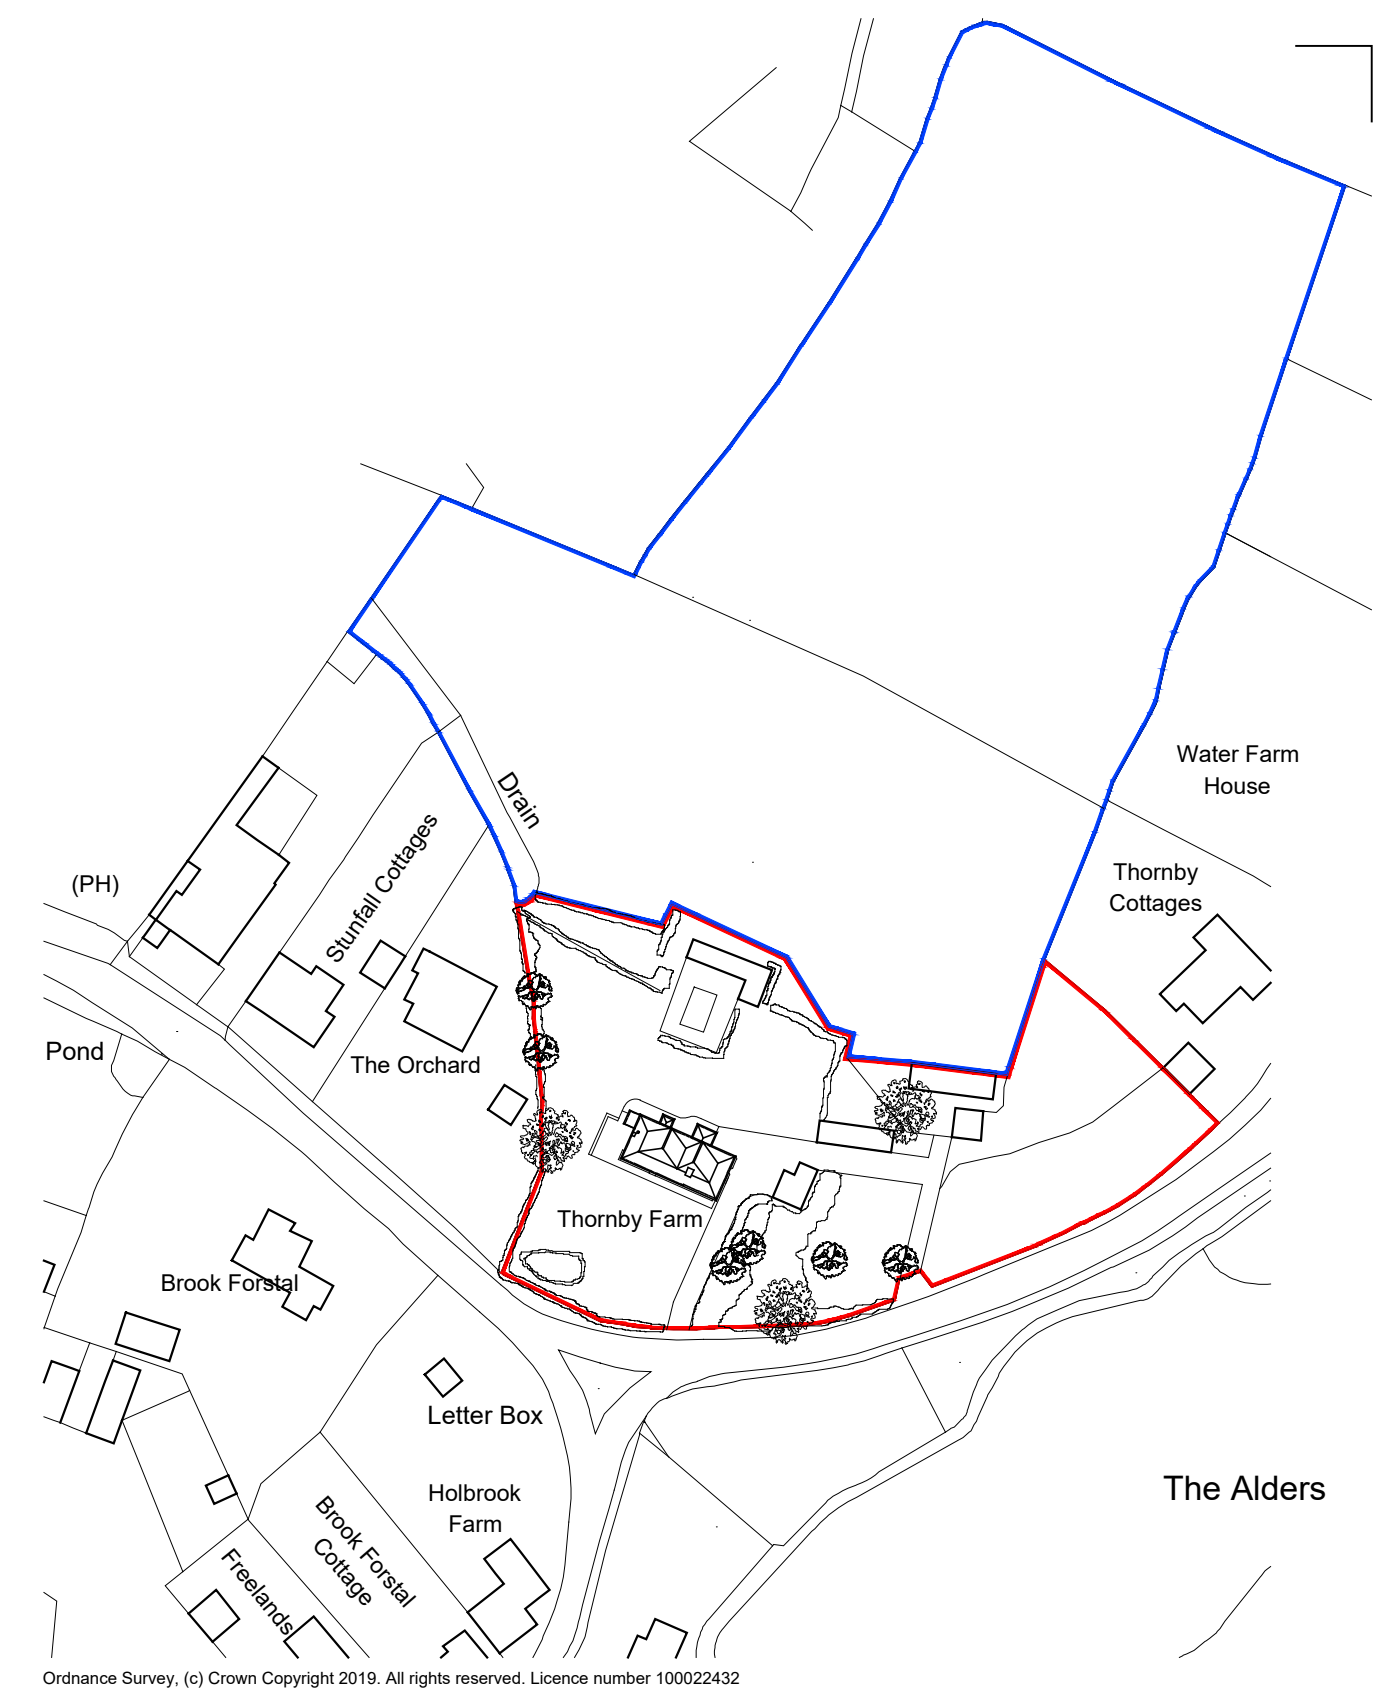


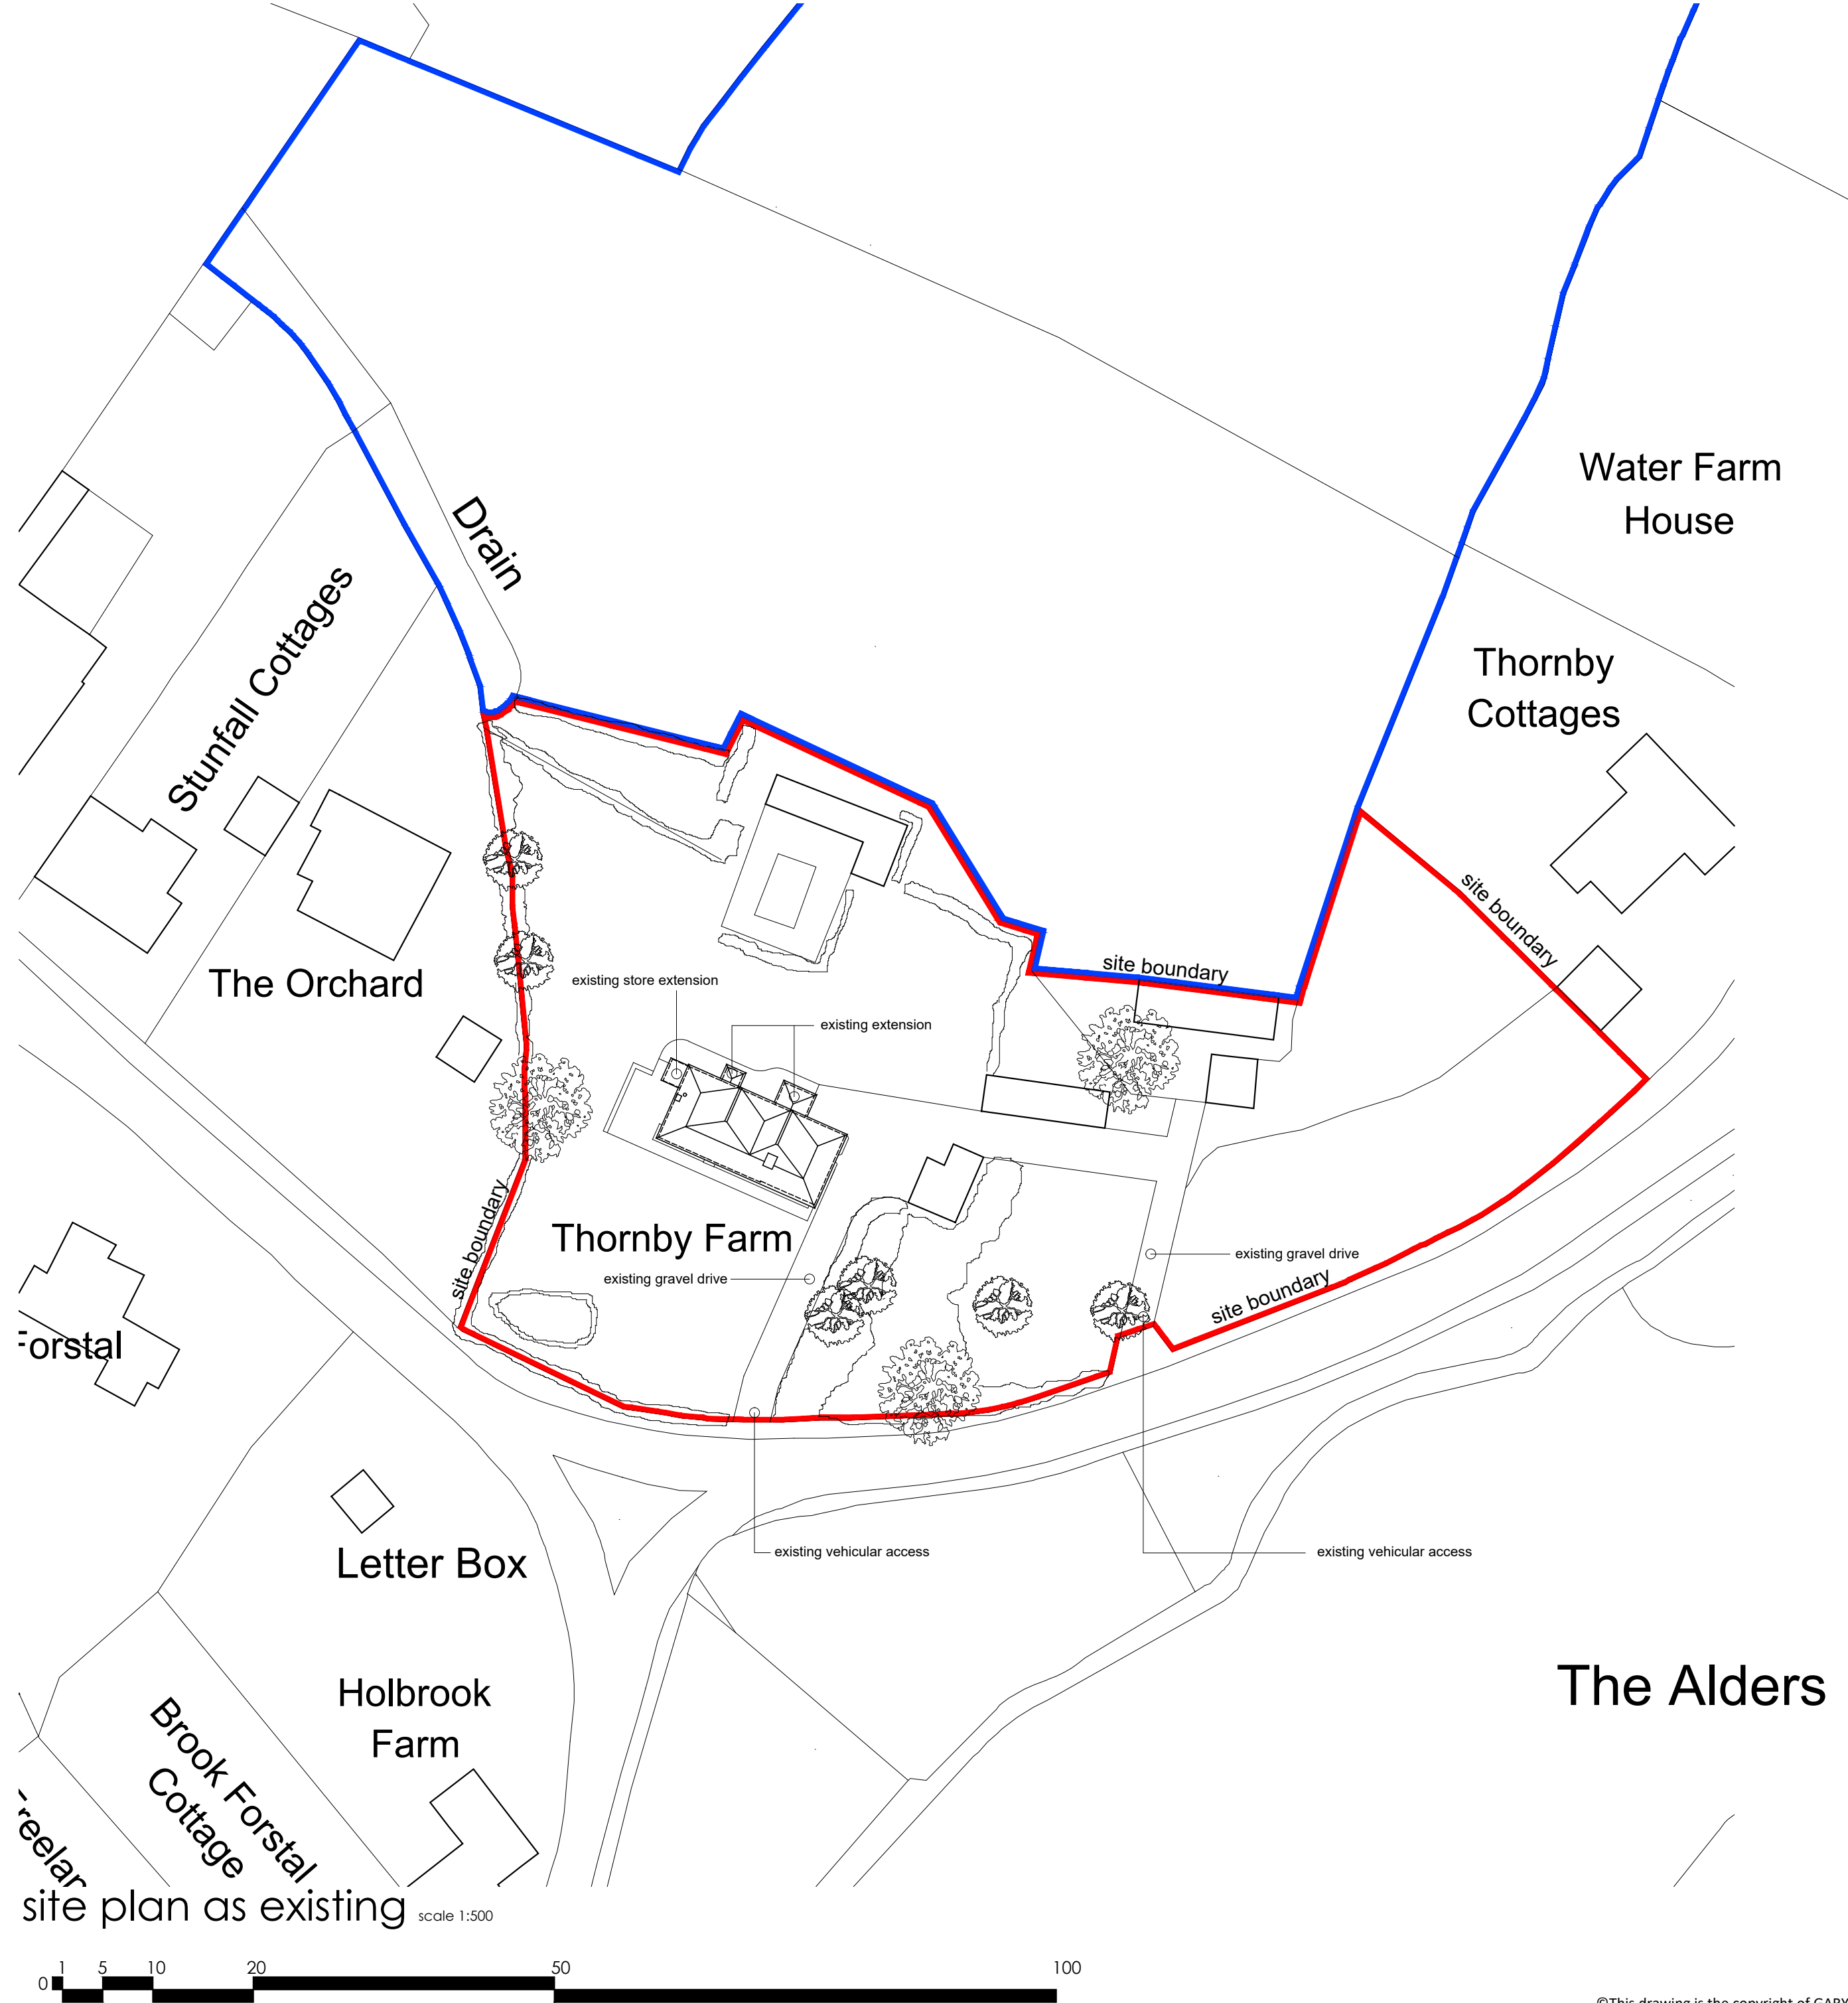

location plan scale 1:1250

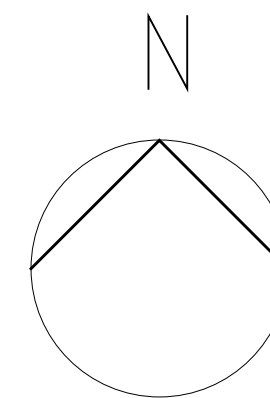

Revision:	Description:	Date:
-----------	--------------	-------

GARY **tidwell** ASSOCIATES LIMITED
126 Queens Road, Tonbridge, Kent, TN11 3JL. T: 01753 9916454 E: gary@tidwell.co.uk

Client:
MR. & MRS. HUNT
Project:
THORNBY FARM
STOWING
KENT
TN25 6BA
Title:

Location Plan & Site Plan as Existing

Scale:	Date:	Drawn:
1:1250 1:500 @ A2	APR 19	GT

Drawing Number:	Revision:
-----------------	-----------

01.525.01

PO

©This drawing is the copyright of GARY **tidwell** ASSOCIATES LIMITED and should not be copied or reproduced without written consent.
All Rights Reserved. Do not scale from this drawing. Check all dimensions before fabrication and notify of any discrepancies.