


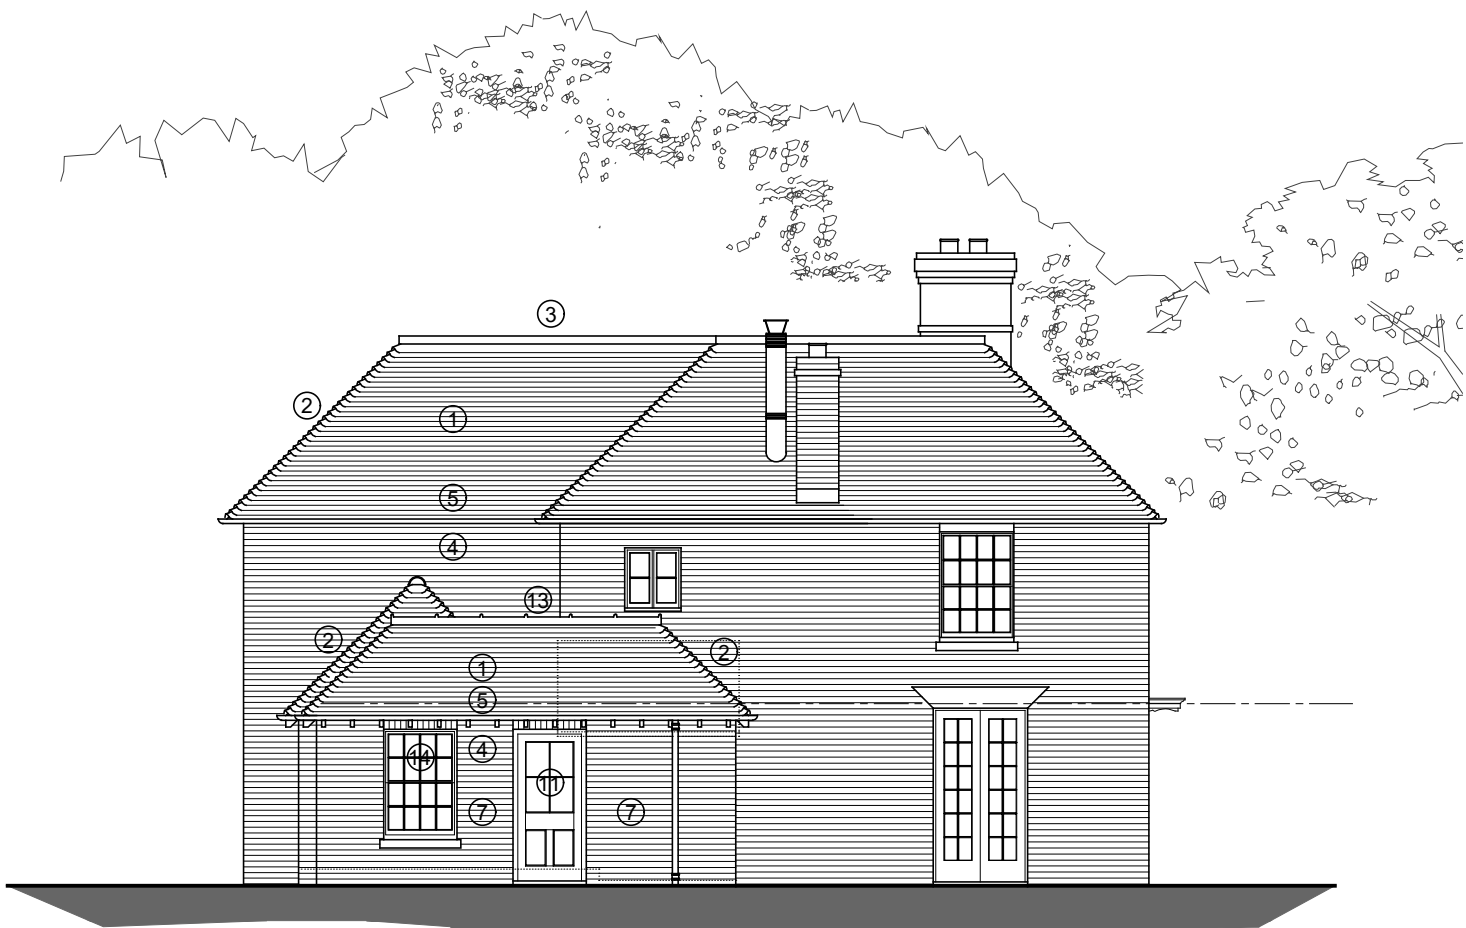

rear (north east) elevation proposed scale 1:100



side (north west) elevation proposed scale 1:100



side (south east) elevation proposed scale 1:100

external materials key

- 1 pitched roof finished in reclaimed clay kent peg plain tiles to match existing
- 2 reclaimed clay bonnet hips to match existing
- 3 handmade clay plain ridge tiles
- 4 exposed rafter feet to match existing
- 5 black half round cast iron guttering and circular downpipes to match existing
- 6 OMITTED
- 7 clay reclaimed facing brickwork to match existing in conservation mortar
- 8 OMITTED
- 9 OMITTED
- 10 traditional timber fully glazed french casements
- 11 traditional timber half glazed style door
- 12 conservation rooflights (moved to rear pitch of kitchen extension roof)
- 13 traditional lead flat roof with wood cored rolled joints
- 14 traditional timber box sash windows to match existing
- 15 existing box sash window retained serving living room

P4	updated to Conservation Officer's comments dated 02.01.2020: new external door design revised, additional window added to rear elevation serving living area to hide demolition scar. kitchen and boot room roof design revised and eaves height lowered	28.01.2020
P3	orangery omitted, store extension added to form boot room	24.09.2019
P2	updated to Conservation Officer's comments: window spacing adjusted to 2 storey extension. glazing redesigned to kitchen and rooflights repositioned, kitchen and orangery roof redesigned, orangery external wall set back 110mm. openings within rear wall reduced	16.09.2019
P1	two storey extension lengthened by 300mm	06.04.2019
Revision:	Description:	Date:

GARY **tidwell** ASSOCIATES LIMITED
126 Queens Road, Tarkenton, Whitstable, Kent, CT15 2JL. T: 0759 9916454 E: garytidwell@hotmail.co.uk

Client:
MR. & MRS. HUNT
Project:
THORNBY FARM
STOWING
KENT
TN25 6BA
Title:

Elevations as Proposed

Scale: 1:100 @ A2 Date: FEB 19 Drawn: GT
Drawing Number: Revision: