





PROPOSED REAR (N.W.) ELEVATION
(Scale 1/200)

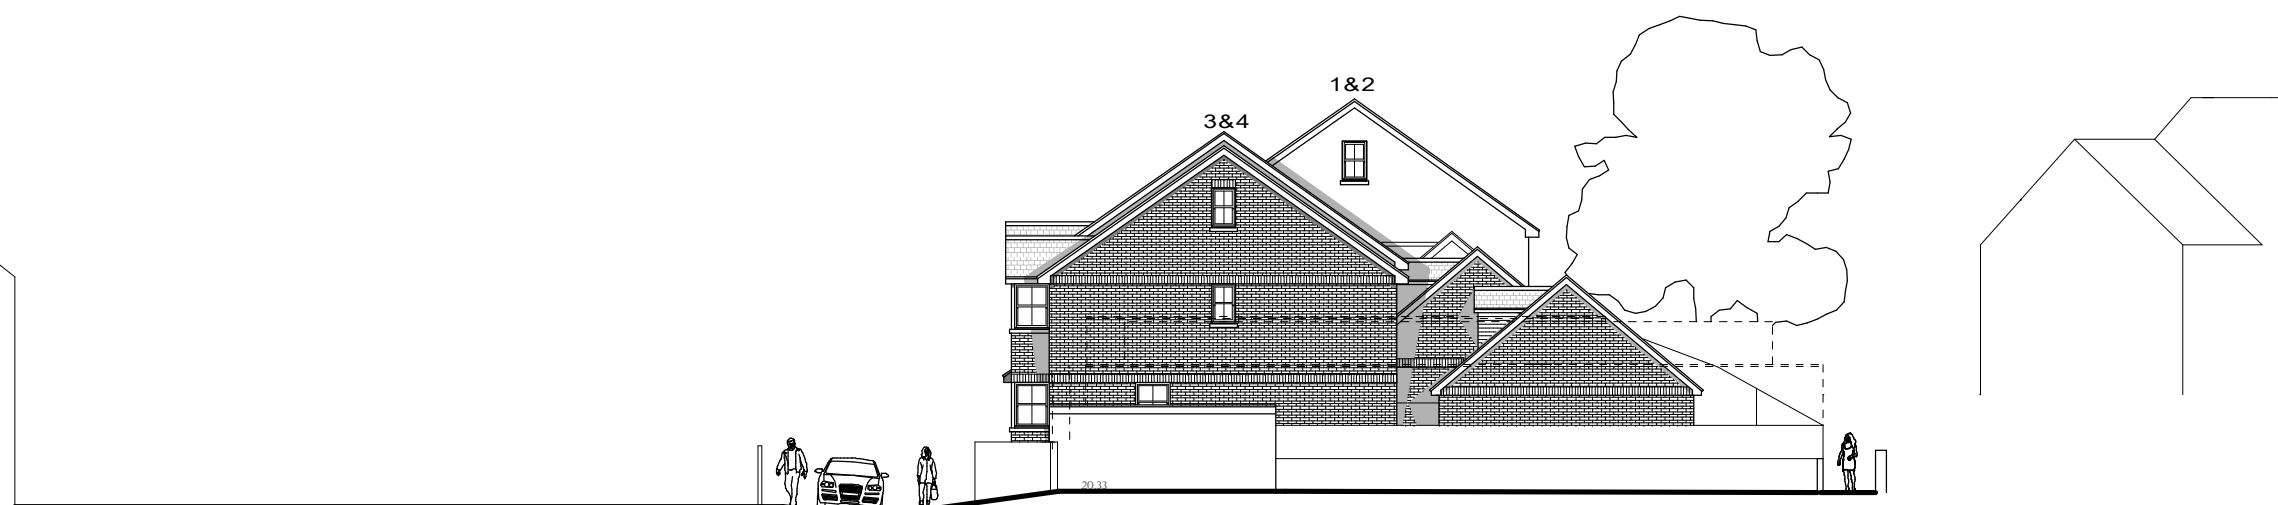


PROPOSED SIDE (N.E.) ELEVATION
(Scale 1/200)



PROPOSED FRONT/PALMERSTON STREET (S.E.) ELEVATION
(Scale 1/200)

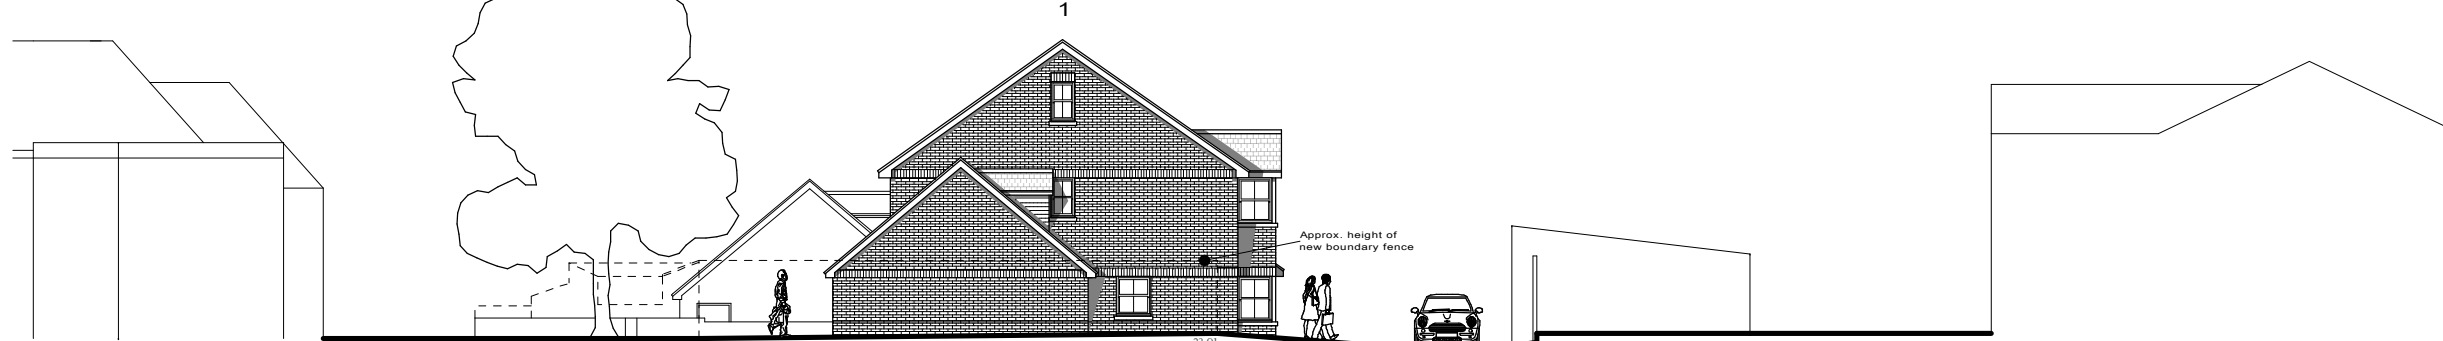


PROPOSED SIDE (S.W.) ELEVATION
(Scale 1/200)

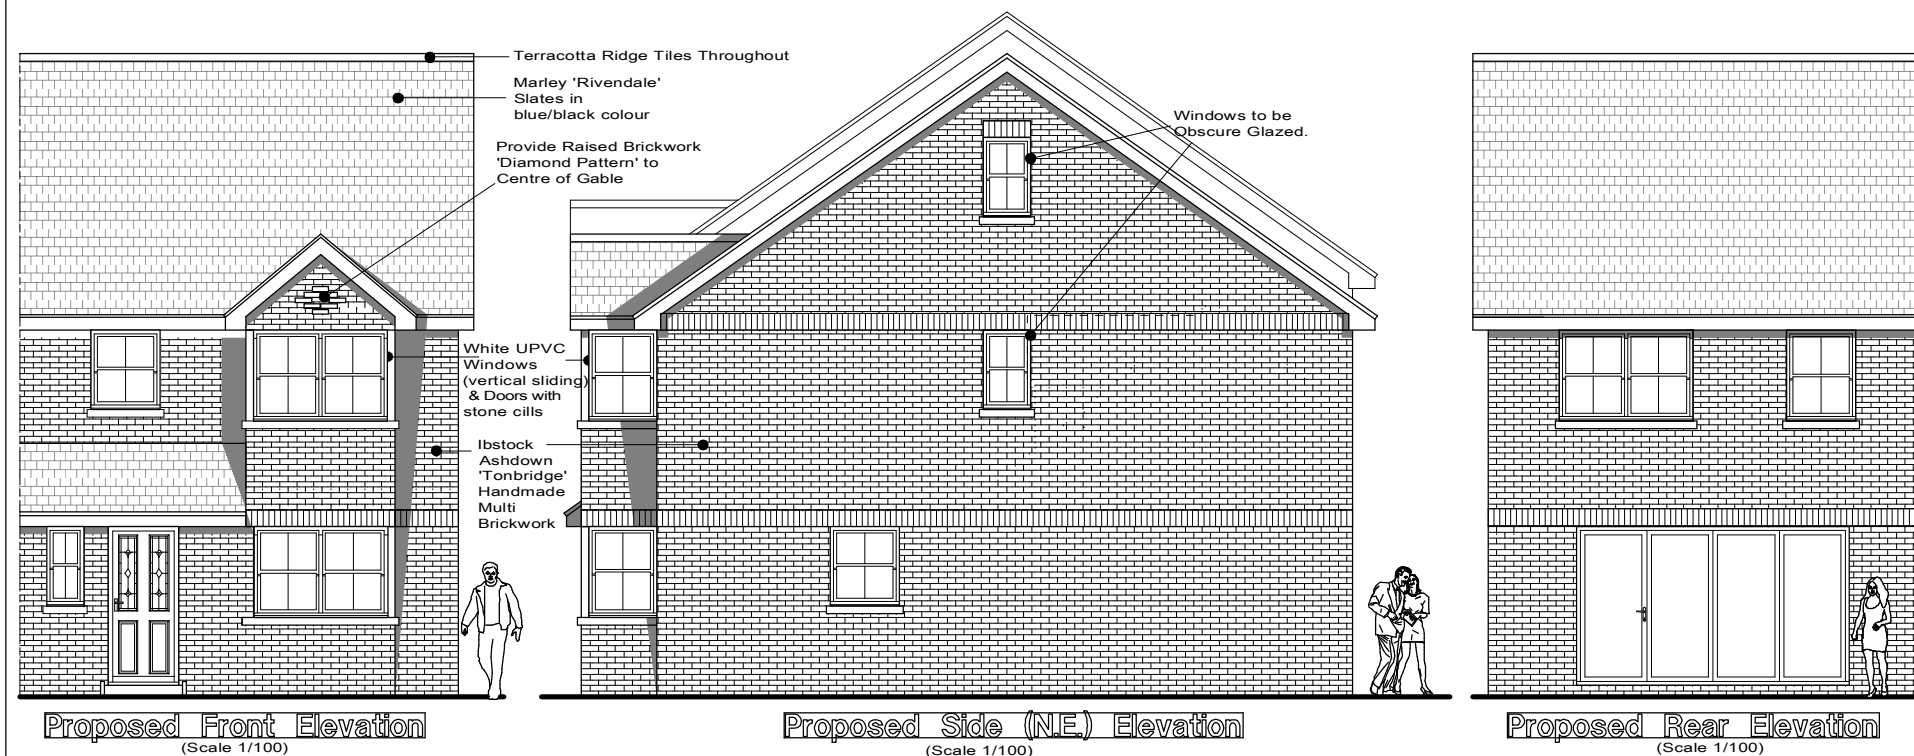


Proposed Front Elevation
(Scale 1/100)

Proposed Side (N.E.) Elevation
(Scale 1/100)

Proposed Rear Elevation
(Scale 1/100)

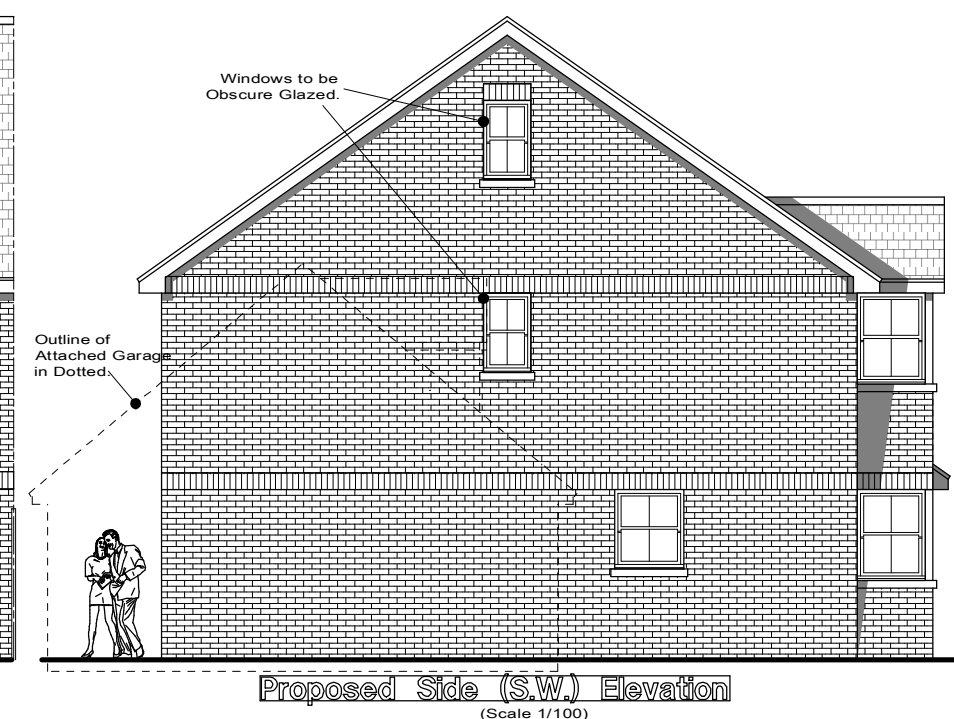


Proposed Side (S.W.) Elevation
(Scale 1/100)

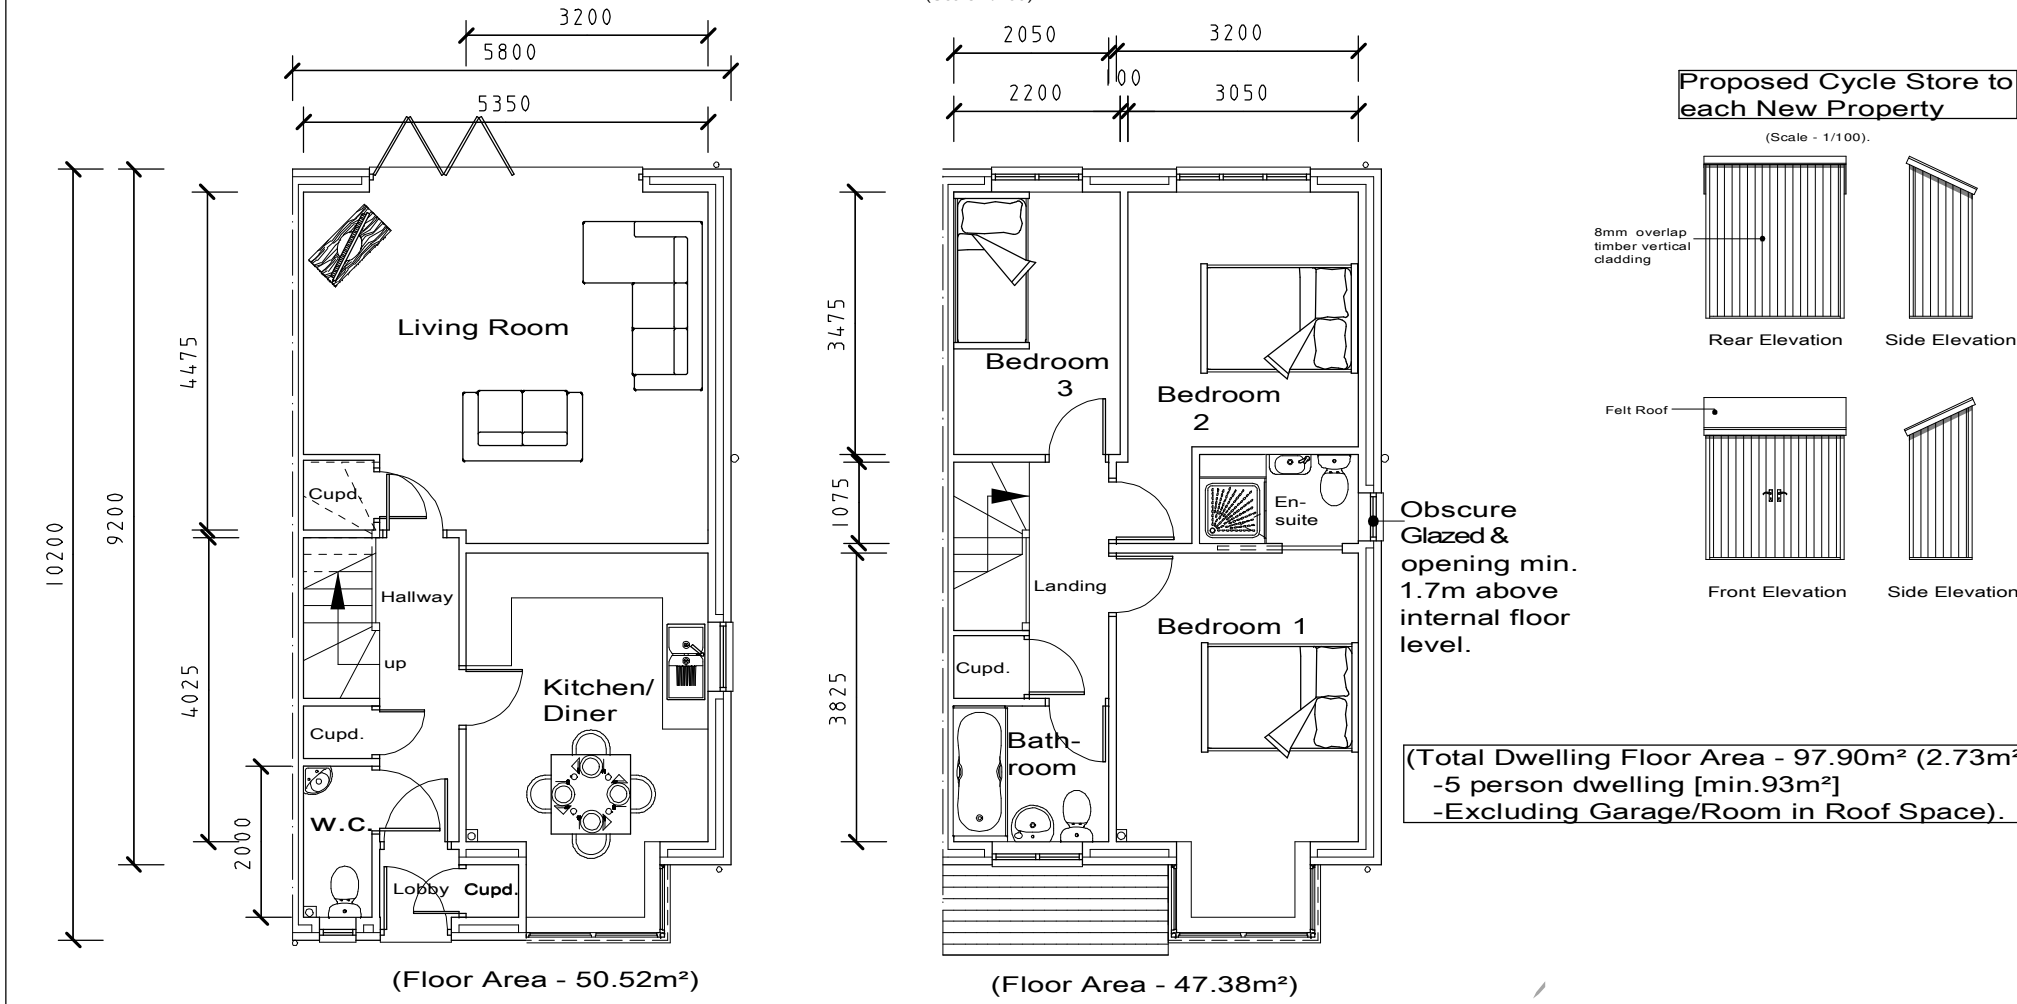

GROUND FLOOR
(Scale 1/100)

FIRST FLOOR
(Scale 1/100)

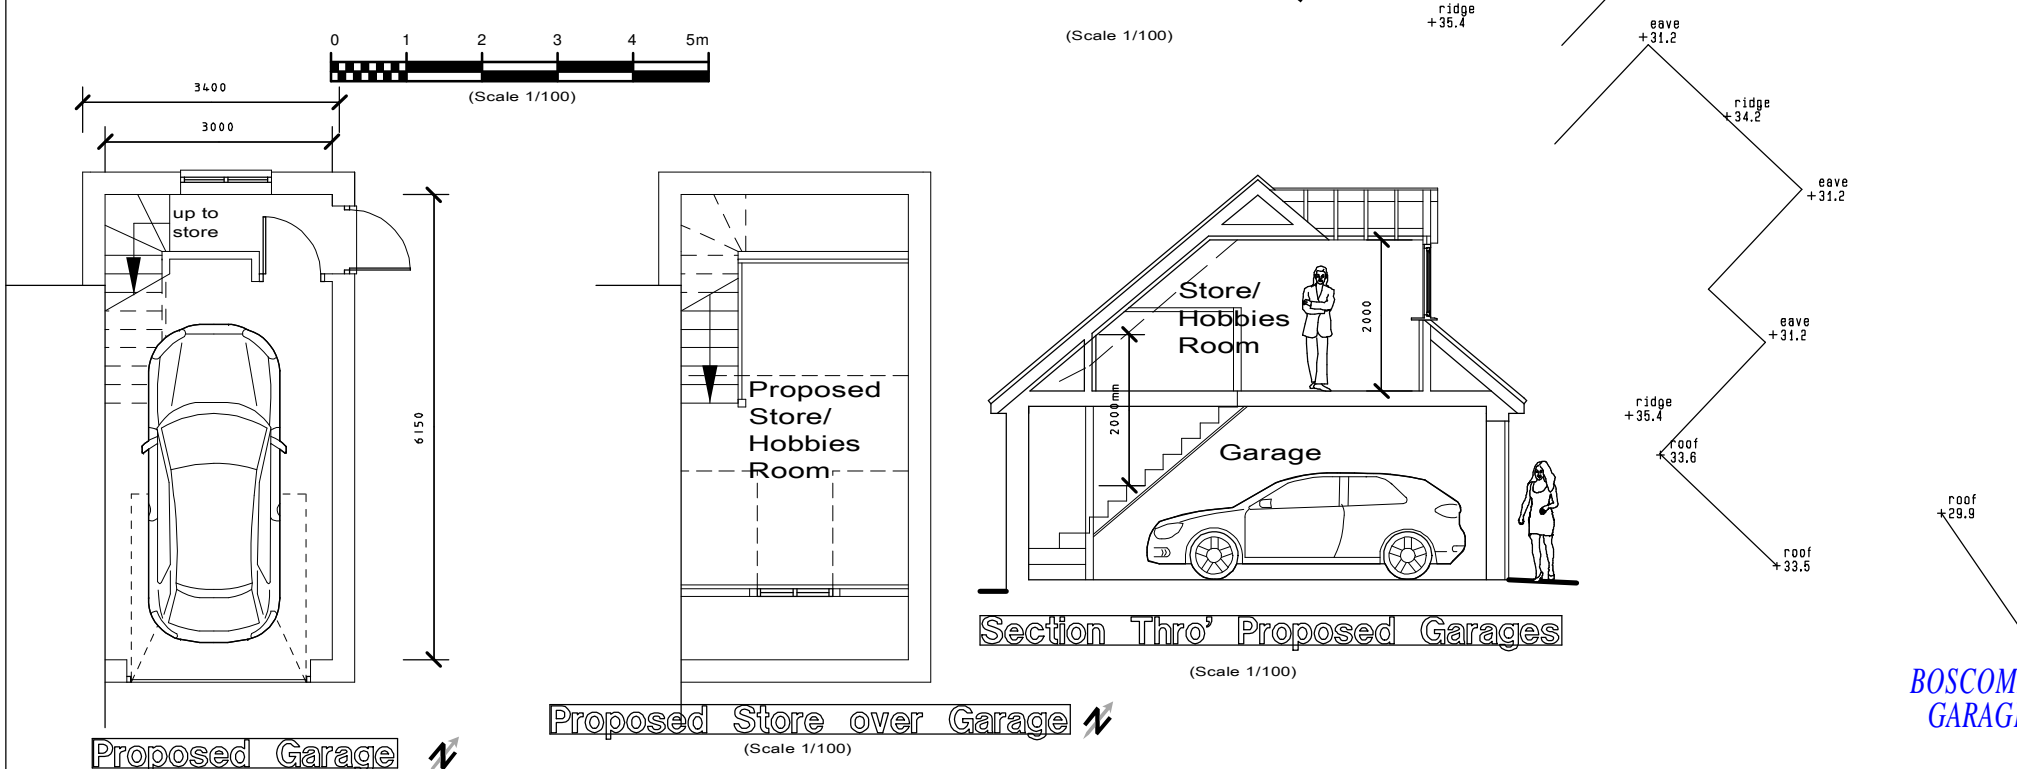


Section Thru Proposed Garages
(Scale 1/100)

Typical Garage Side Elevation
(Scale 1/100)

Typical Garage Front Elevation
(Scale 1/100)

All Materials to Garage to Match/Same as Houses
(Scale 1/100)

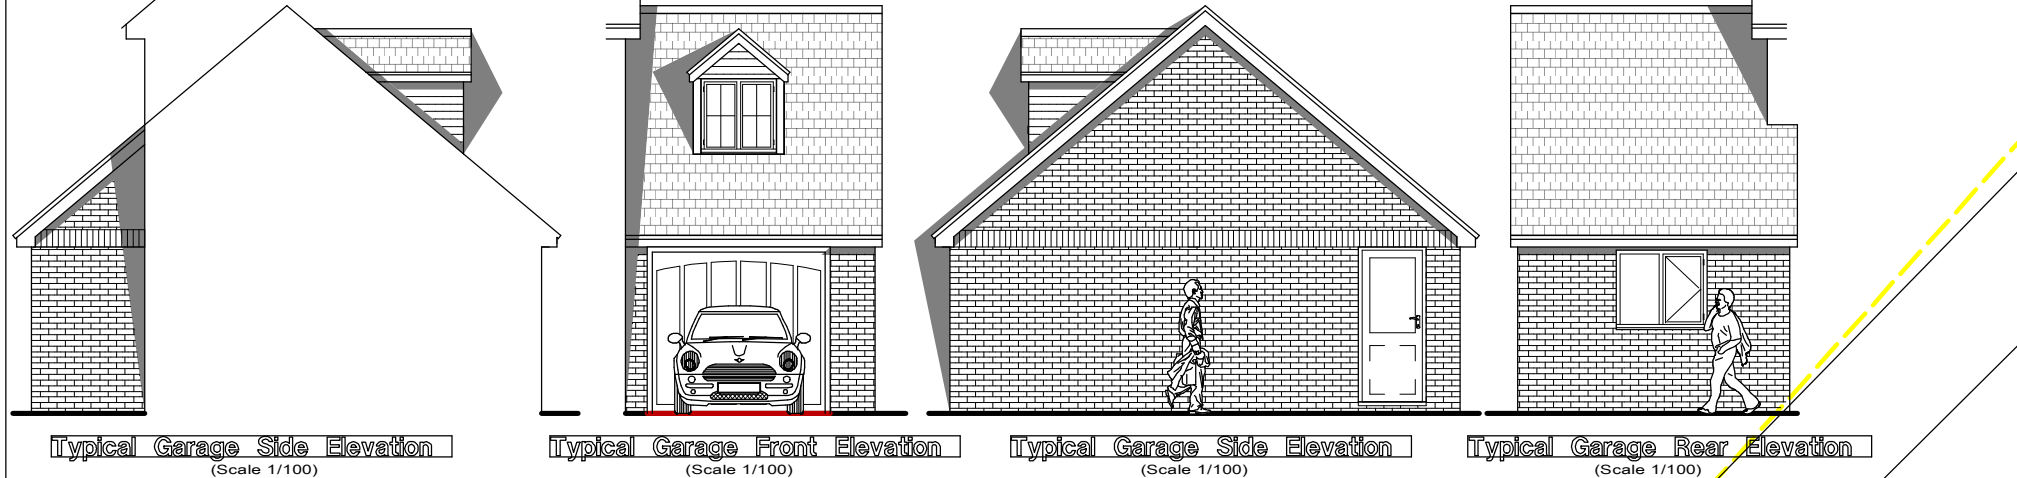


Typical Garage Side Elevation
(Scale 1/100)

Typical Garage Rear Elevation
(Scale 1/100)


Typical Garage Side Elevation
(Scale 1/100)

Typical Garage Rear Elevation
(Scale 1/100)

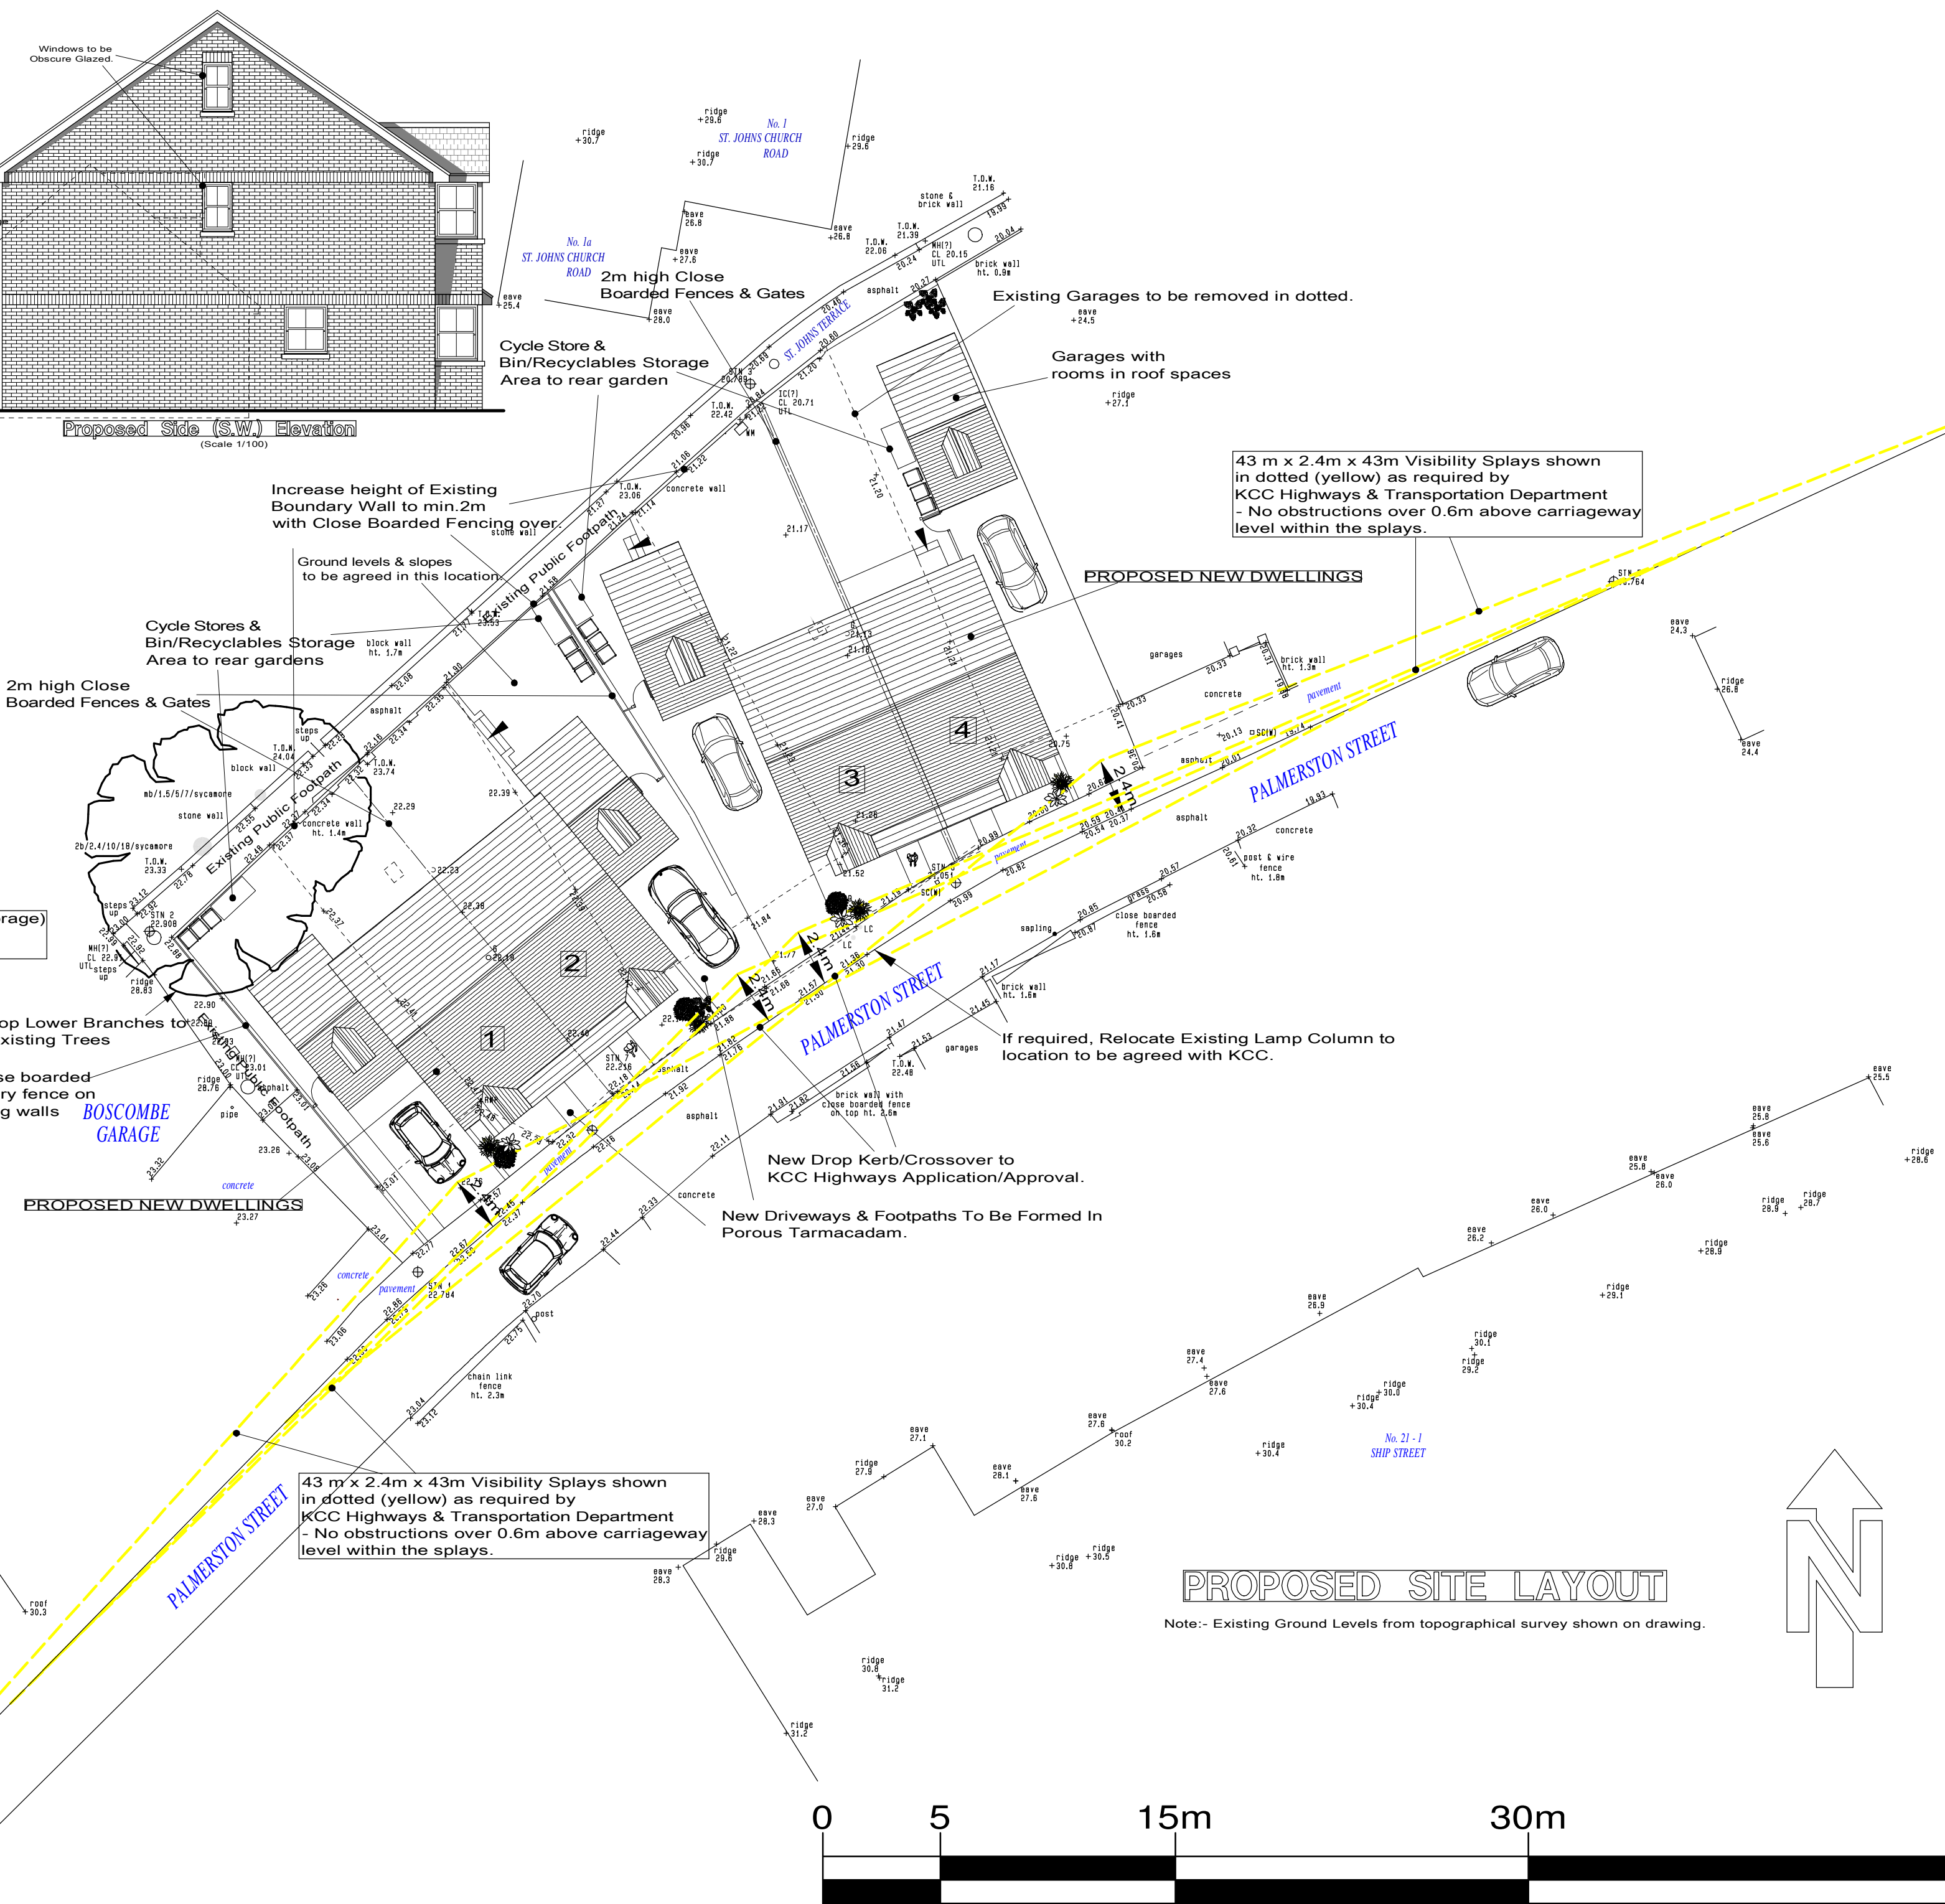


PROPOSED SITE LAYOUT
(Scale 1/200)

Note:- Existing Ground Levels from topographical survey shown on drawing.

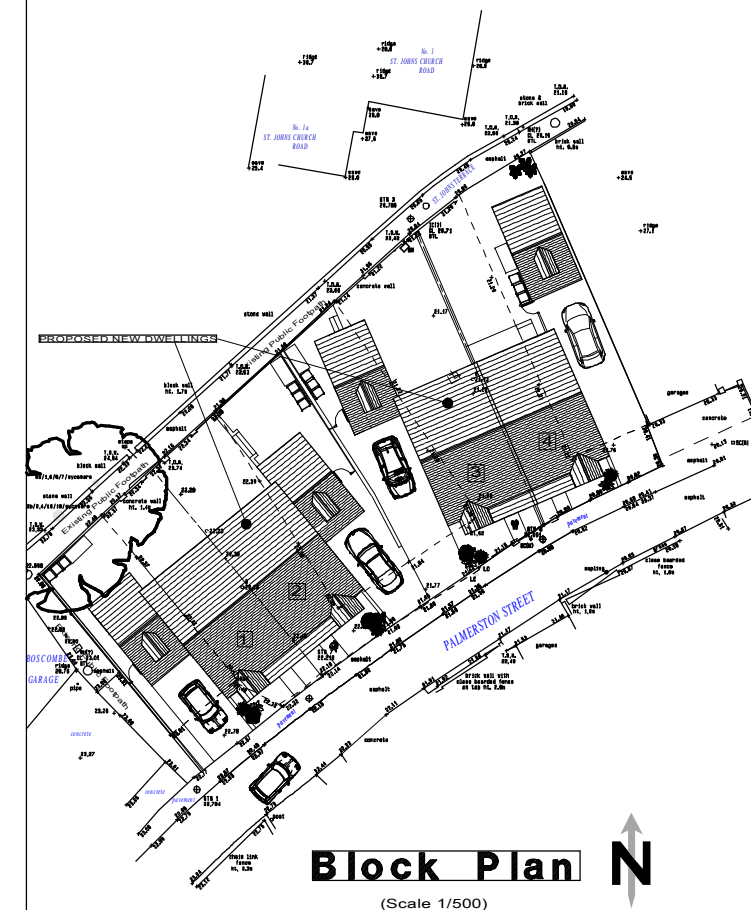

Block Plan
(Scale 1/500)

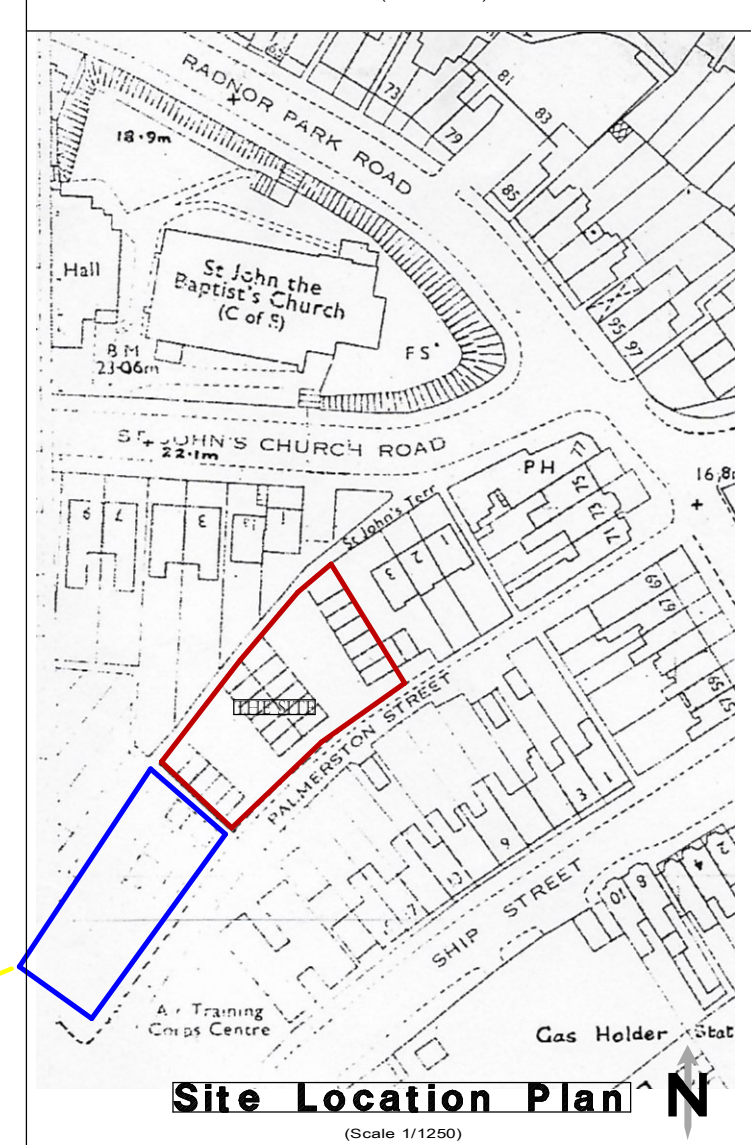

Site Location Plan
(Scale 1/1250)

A	April '20	Added revisions to design & layout required by LPA.
Date		Revisions

© Copyright

NOTES
All dimensions must be checked on site and not scaled from this drawing.

Detailed for Planning Application purposes only.

Drawing to be read in conjunction with Drawing No.054/15/01, along with Topographical Survey from J.C. White Geomatics Ltd.
Job No.07/00/042.

IMPORTANT NOTE:- The small scale elevations/streetscene has been produced for identification/planning purposes only & have outlined the new dwellings, which is all subject to angles & finished levels to site.

Client
MR. R. J. DIX

Job Title
Proposed Erection of 4No. Two-Storey Dwellings, following Removal of Existing Garages.

Existing Lock Up Garages Site, Palmerston Street, Folkestone, Kent CT19 5BQ.



S.I. CHARTERED
BUILDING SURVEYORS
No.8 JOINTON ROAD
FOLKESTONE · KENT · CT20 2RG
TEL: (01303) 240088
e-mail: stuart@sicbs.co.uk

Scales
1/100, 1/200, 1/500, 1/1250, (@A1)

Date
Nov. 19.

Drawn by
S.I.

Rev.
A

054/16/05