




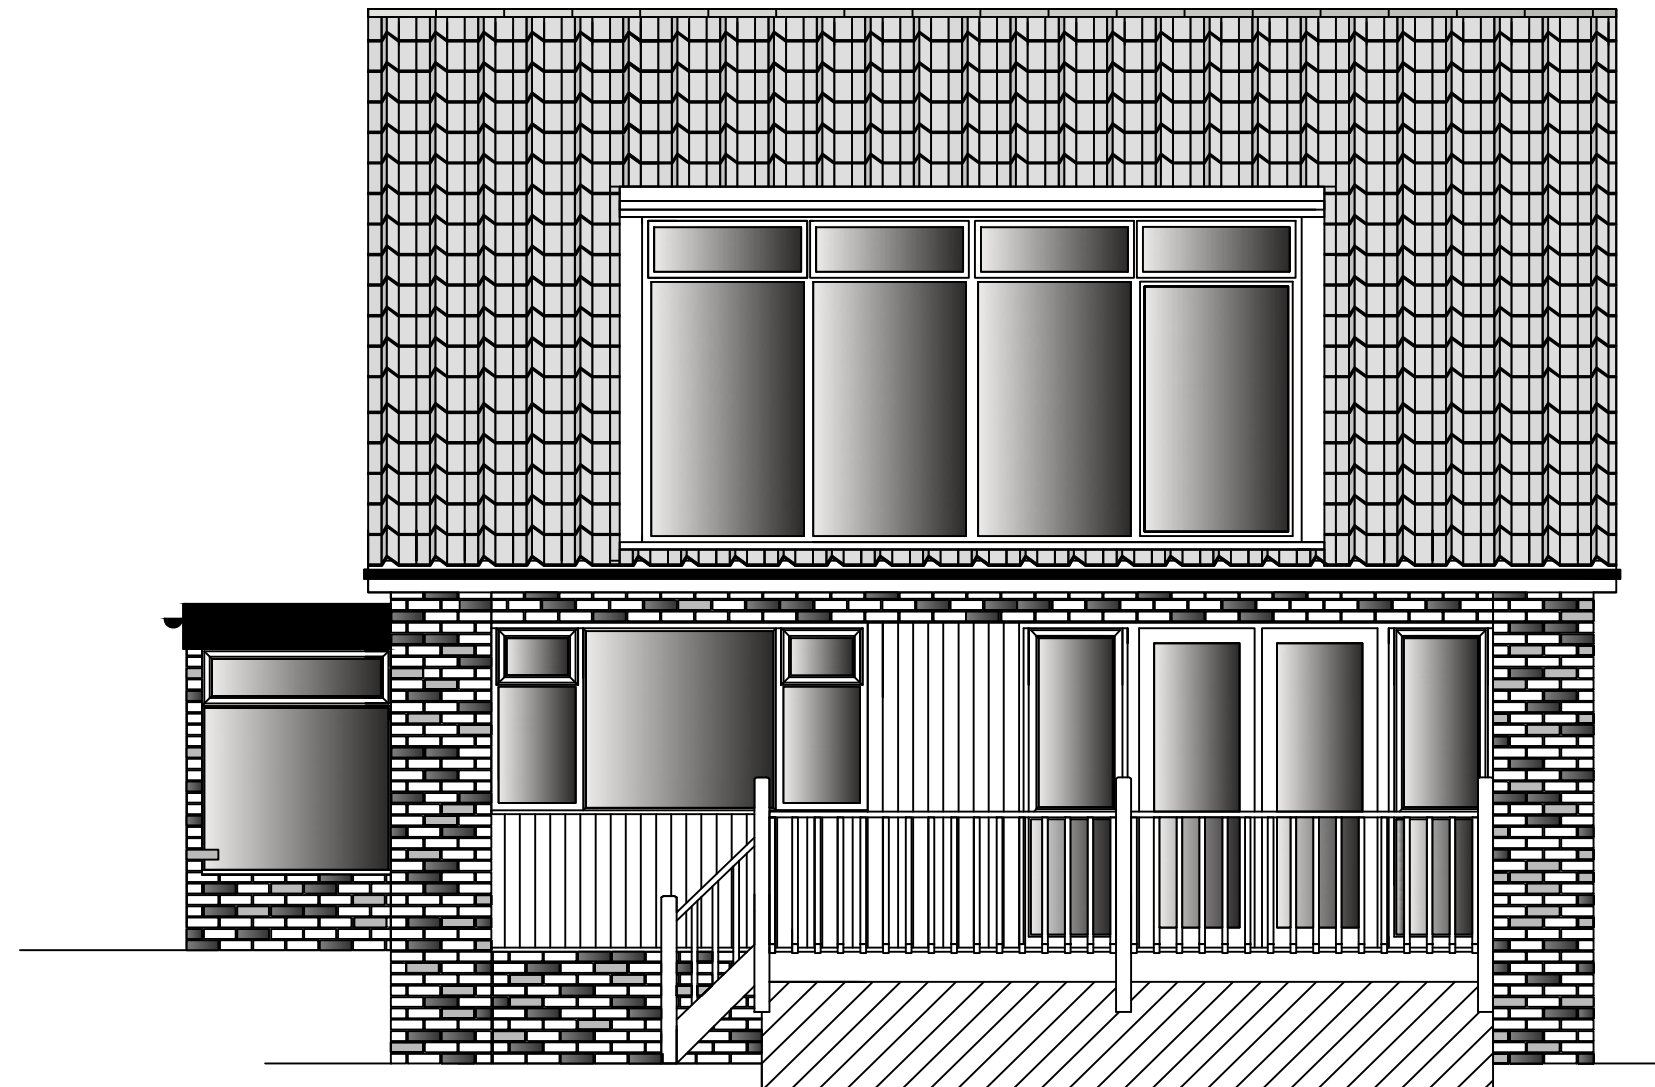


EXISTING WEST ELEVATION

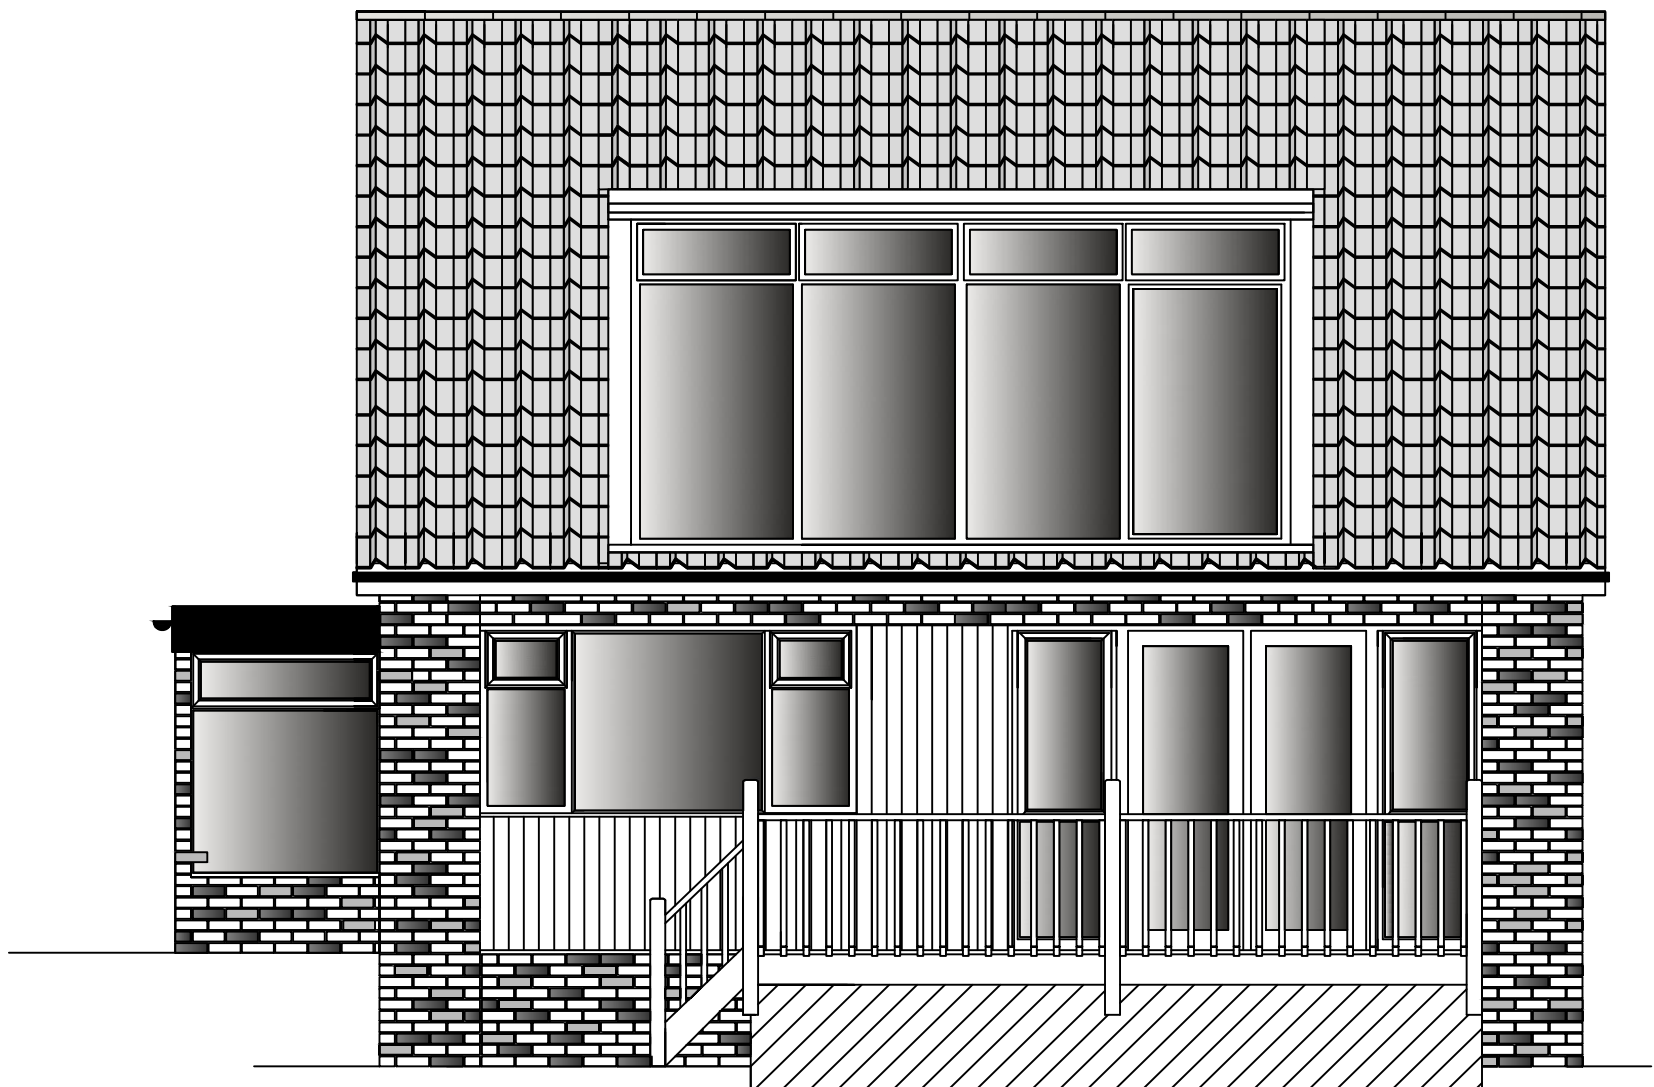


PROPOSED WEST ELEVATION AS EXISTING

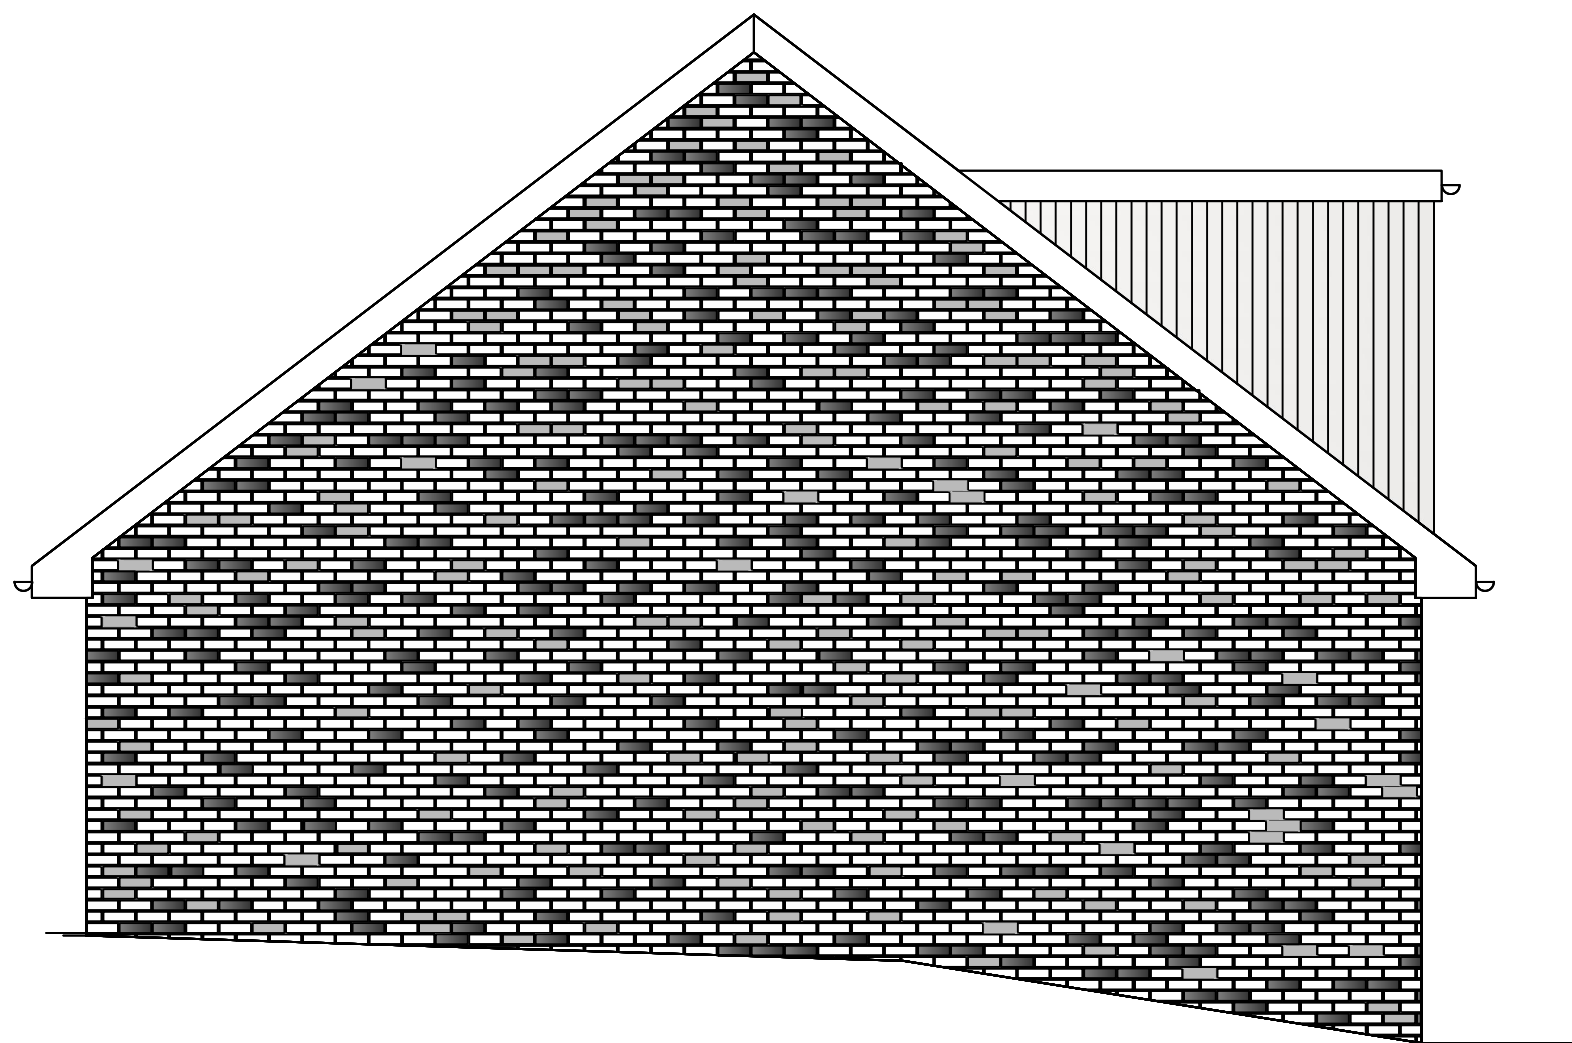

EXISTING SOUTH ELEVATION

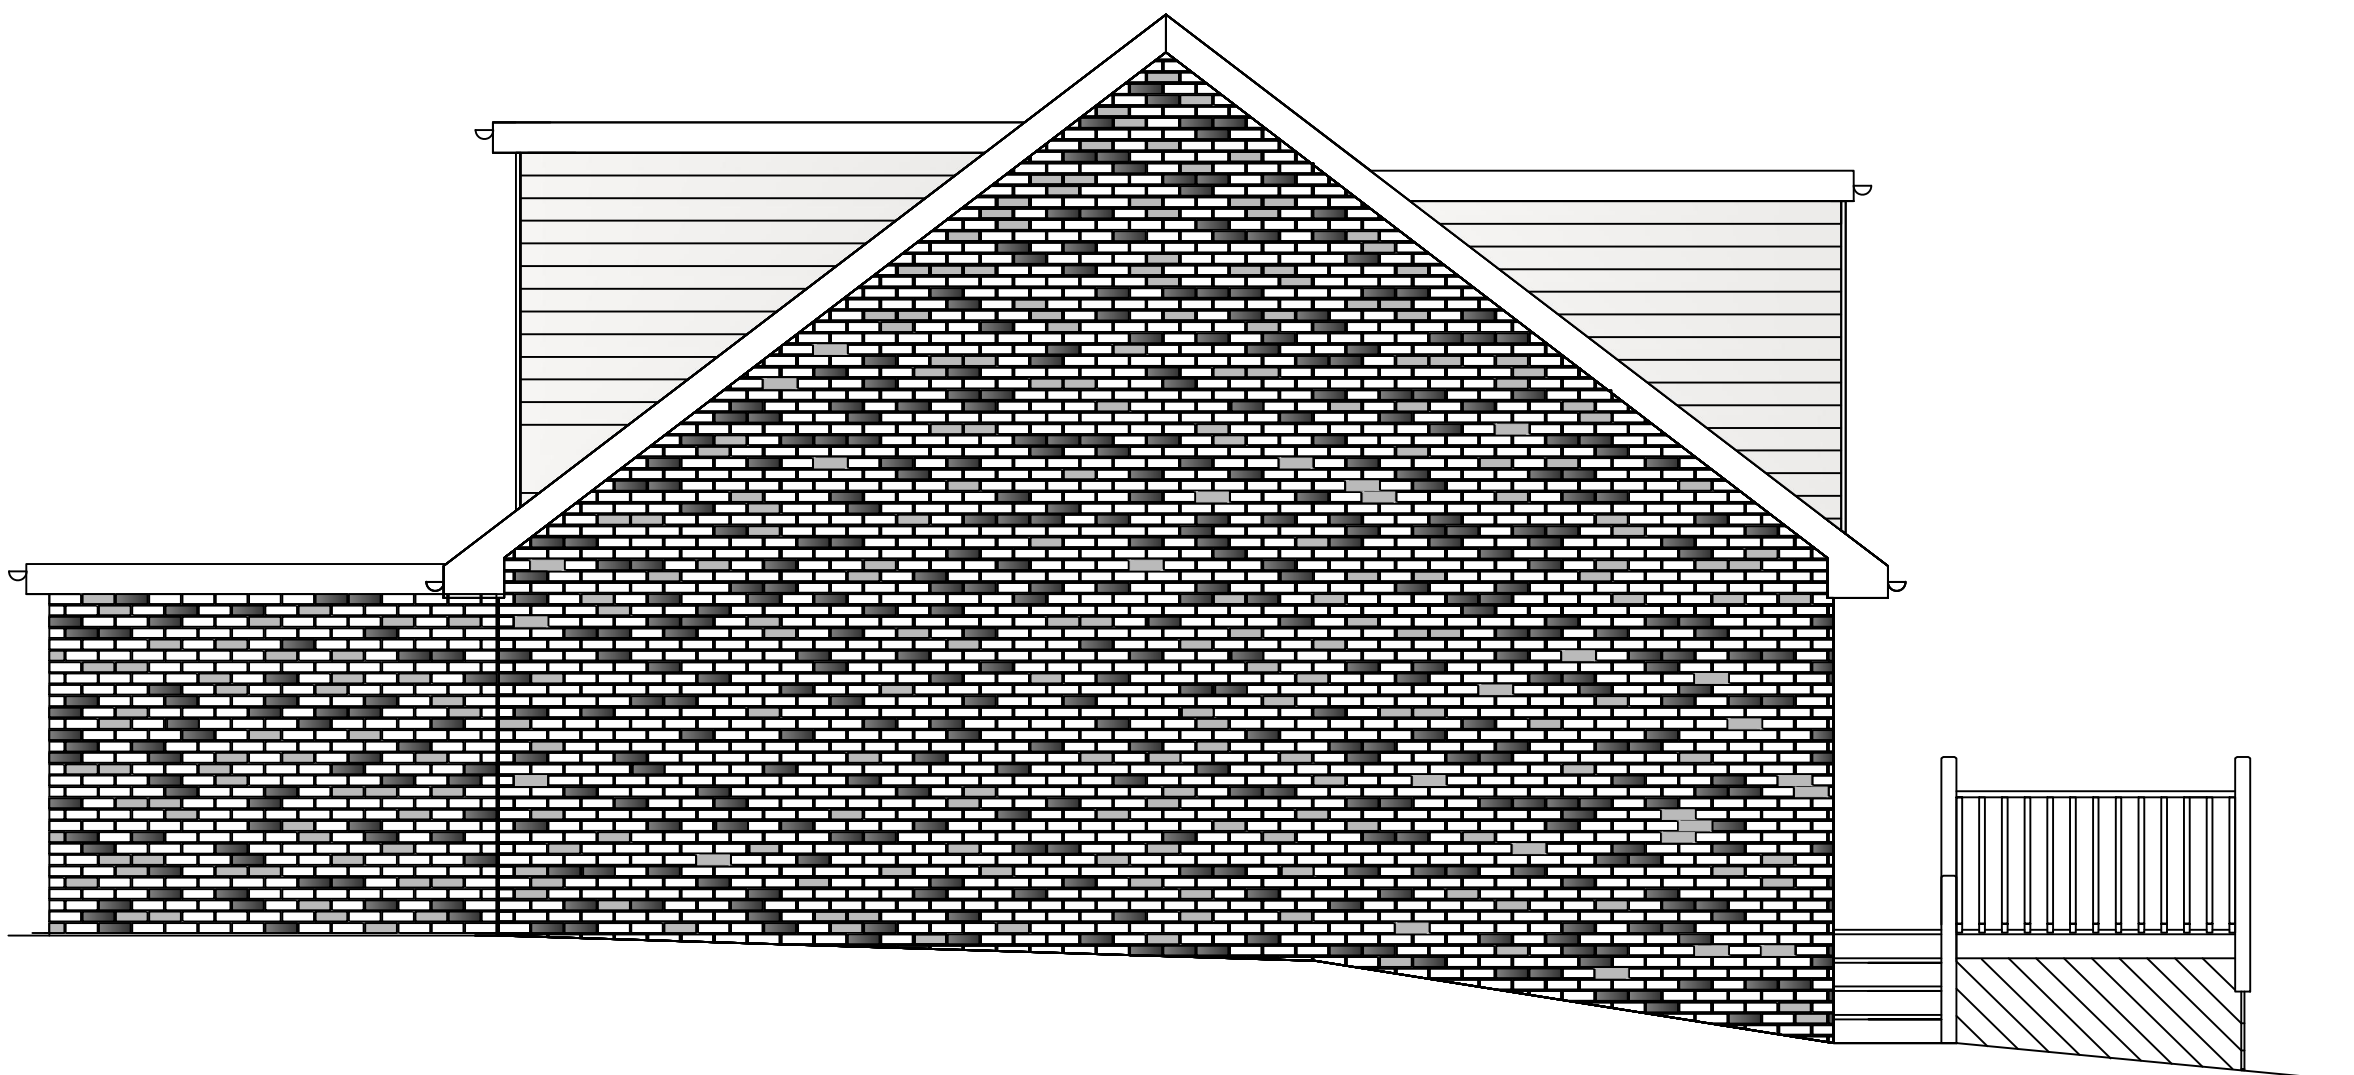

PROPOSED SOUTH ELEVATION

 

Client Mrs K Chesterman
Project 61 Seabrook Court
Title West and South elevations
Dwg Nr 239 - 16
Scale/s 1:50 @A1
Drawn By ACP
Date May 2020
email: info@cdcdesignbuild.com
tel: 07977148956

Revision	
DO NOT SCALE FROM DRAWING	
© Copyright CDC Design and Build	

Notes:-

