

key:
3.76 existing site level AOD


P2	existing site levels added	14.05.2020
P1	proposed finished floor levels adjusted	10.10.2019
Revision:	Description:	Date:

GARYtidwell ASSOCIATES LIMITED
126 Queens Road, Tonbridge, Kent, TN11 1JL T: 01753 9916454 E: garytidwell@hotmail.co.uk

Client:
MR. P. O'CONNOR
Project:
SITE TO REAR OF 192 SEABROOK ROAD
HYTHE
KENT CT21 5RA

Title:
Detailed Site Plan as Proposed

Scale:	Date:	Drawn:
1:200 @ A2	JUNE 19	GT
Drawing Number:		Revision:

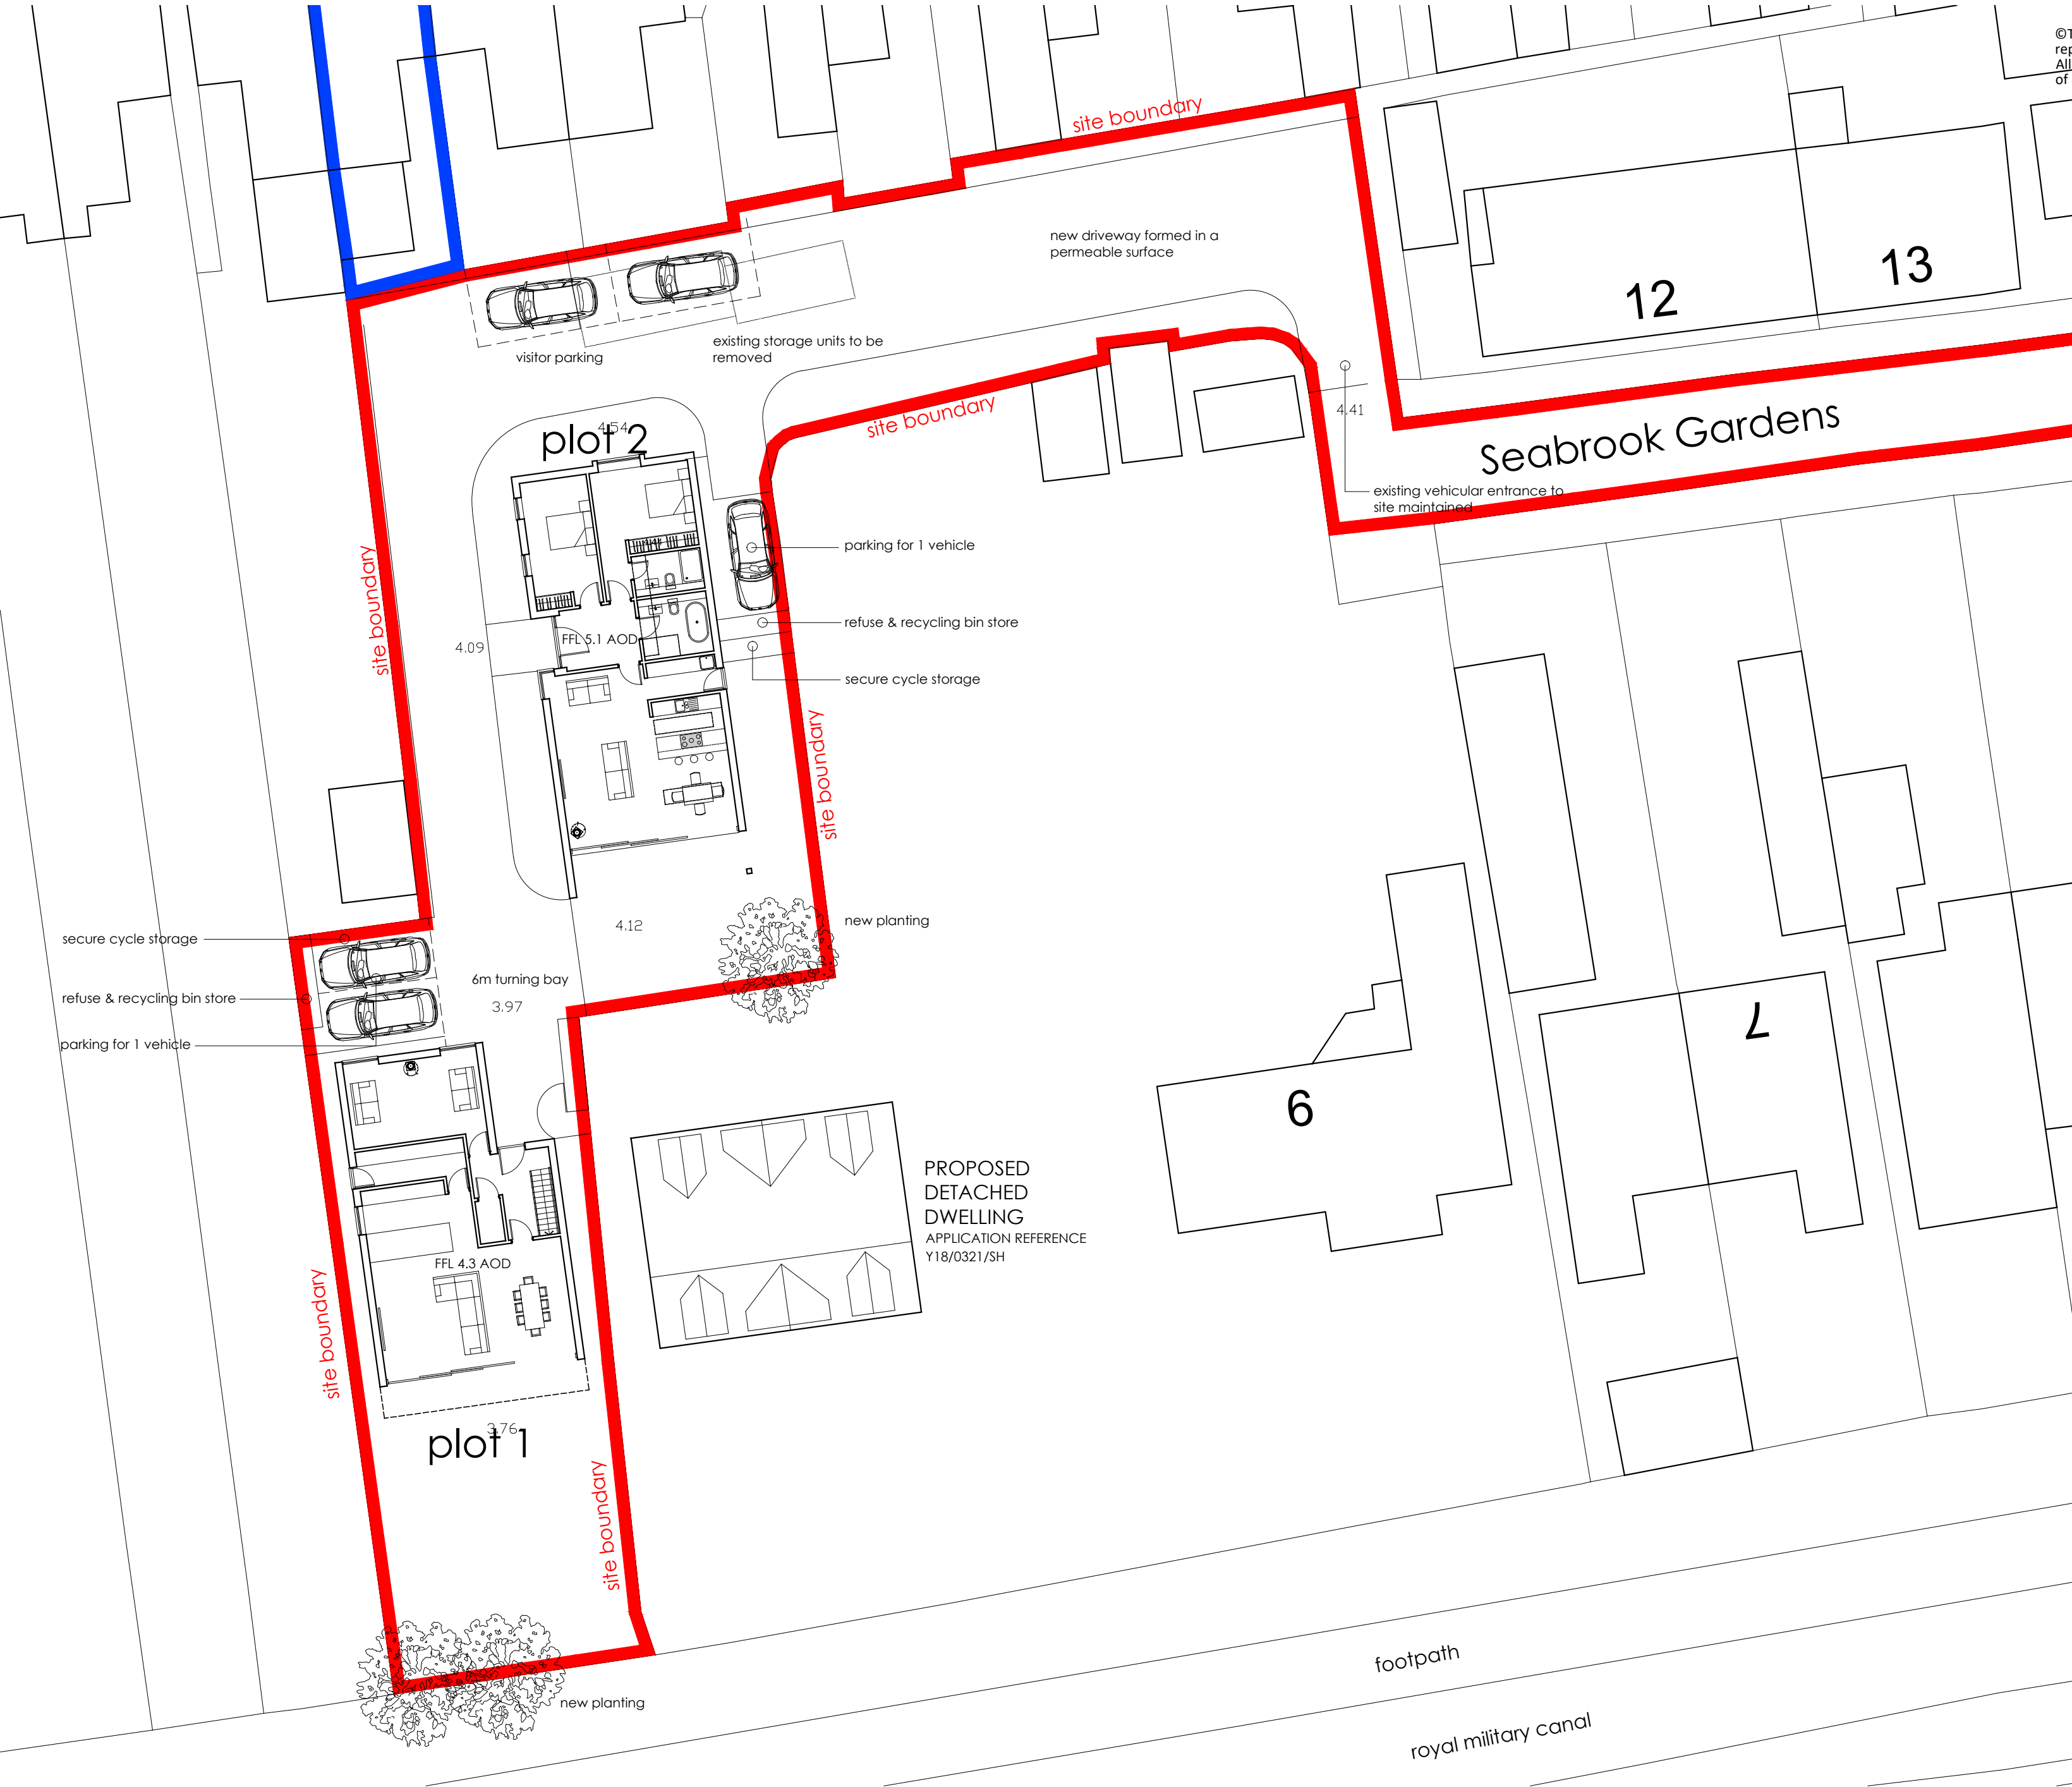

detailed site plan as proposed scale 1:200