




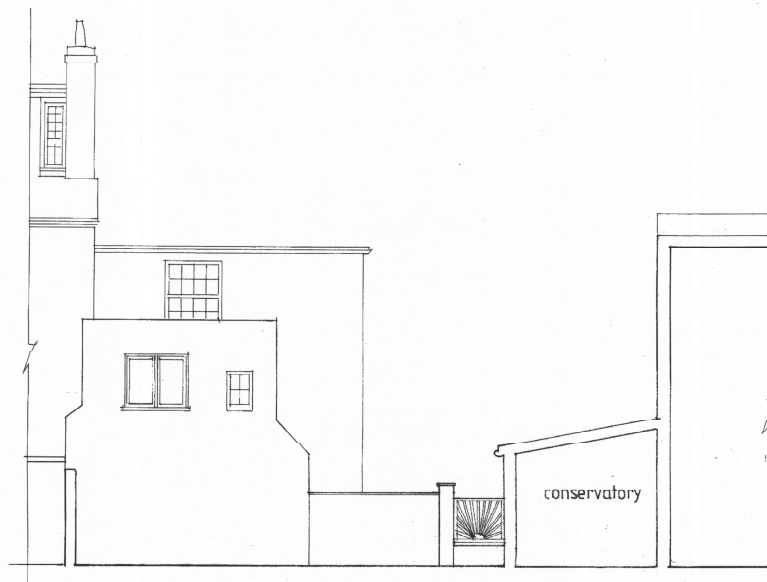



EXISTING WEST ELEVATION FROM SPANISH HOUSE GARDEN

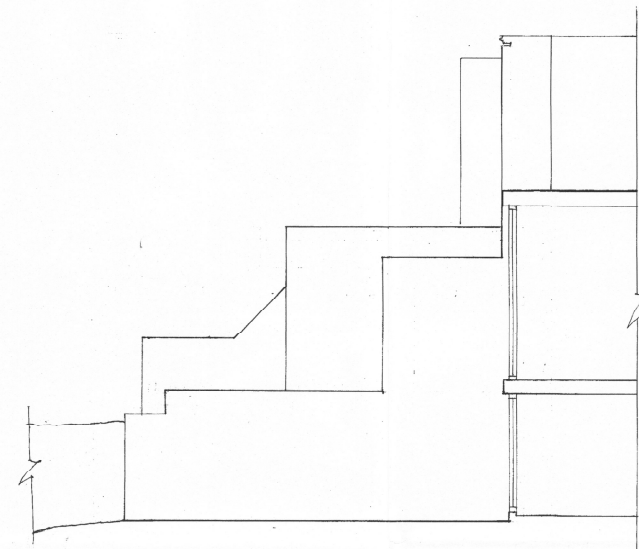

PROPOSED EAST ELEVATION FROM PEBBLE SHORE GARDEN

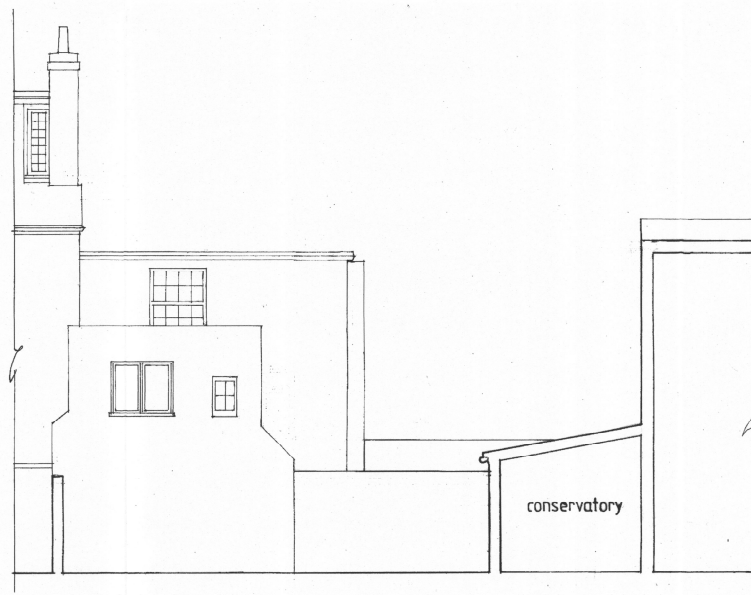

PROPOSED WEST ELEVATION FROM SPANISH HOUSE GARDEN

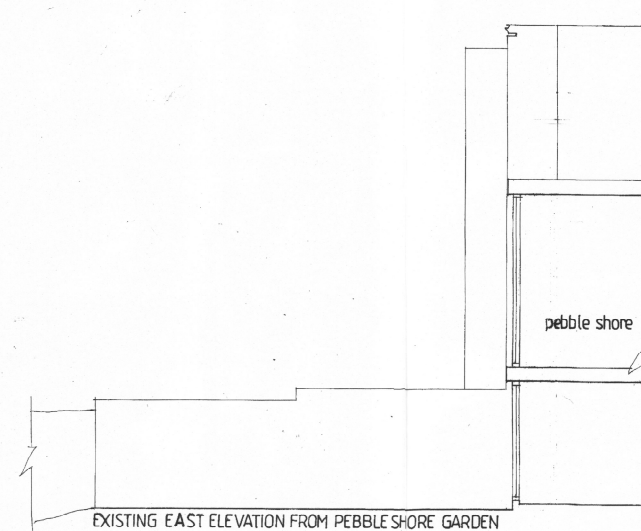 

EXISTING EAST ELEVATION FROM PEBBLE SHORE GARDEN

26 MAR 2020

Rev'd 14.03.20
Foot elevation amended
Rev'd 12.07.19
Pebble Shore profile, W.C. profile.

**DUDLEY
MARSH
ARCHITECTS**

DESIGN
CONSERVATION
PROJECTS & MANAGEMENT

White Oak
444 Broad Street
Kens C13 1NP
Telephone 020 7471 1100
Email dmarsh@dmarchitects.com

Project
**OVER THE TOP
PROSPECT ROAD SANDGATE
EXTENSION & ALTERATIONS**

Drawing
**EXISTING & PROPOSED
ELEVATIONS**

Scale 1:50 Date 19.06.19

Drawn Checked

Project Number Drawing Number Revision

6972 09 A