


Drawing Notes:

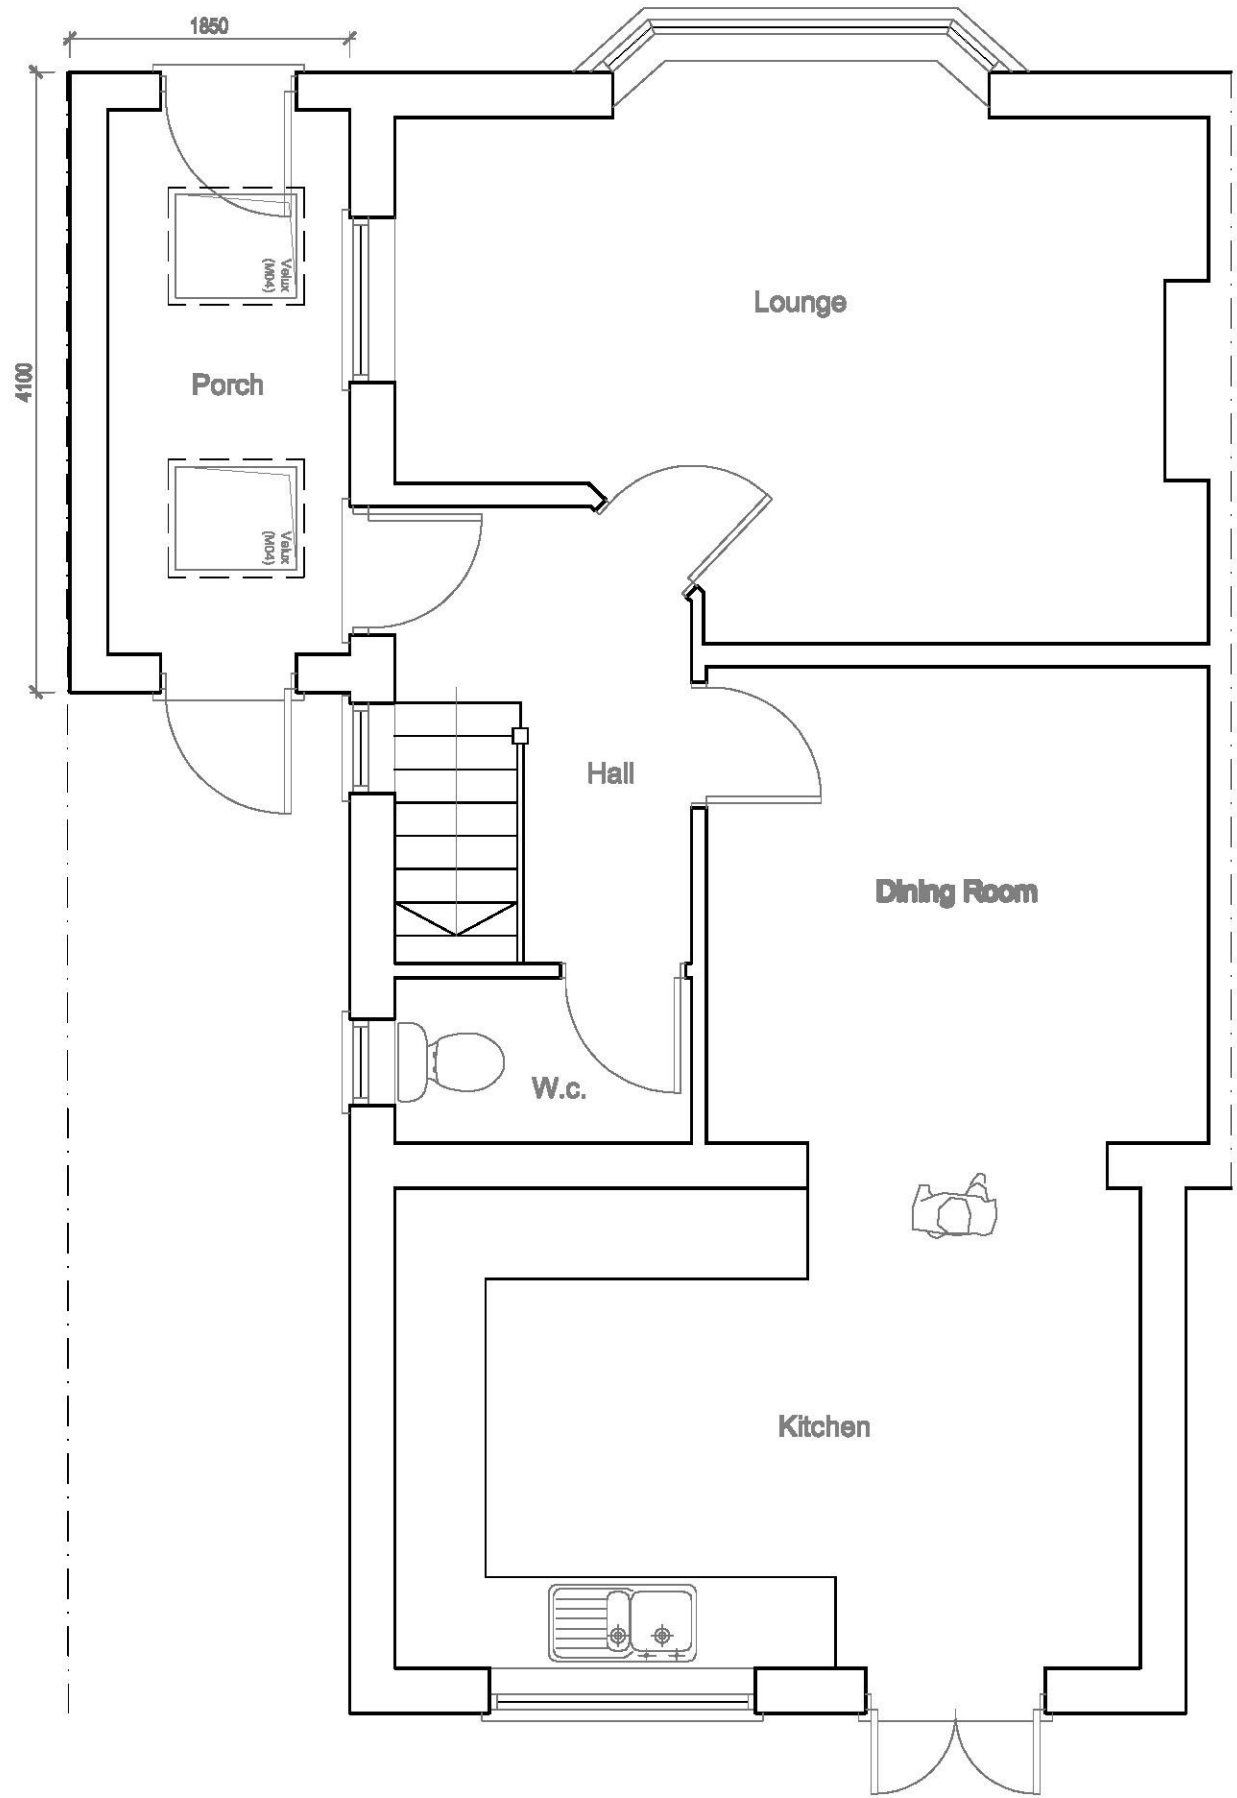

07824697334

LJM

DRAFTING

www.ljmdrafting.co.uk

SIDE PORCH – PLANNING P.

Proposed single storey side porch extension to existing dwelling house.

229 Shorncliffe Road,
Folkestone, Kent,
CT20 3PH Project N° 1377
Drawing Title

Proposed
FLOOR PLANS

Date 07.08.18
Scale 1:50 @ A3
Drawing n° 02

Revision	
- - - / - - / - -	- - - / - - / - -
- - - / - - / - -	- - - / - - / - -
- - - / - - / - -	- - - / - - / - -

Client Designer
Mr Hibbert LJ Montgomerie

Notes
Check that this drawing is the latest revision.
Do not use any of the information on this drawing without checking all dimensions on site.
Do not use any areas indicated for either reduction, purchase, sale, or any other form of
legally binding contract.
Do not reproduce any part of this drawing without prior written consent.
Do not scale from this drawing.

2 Proposed Ground Floor Plan
Scale: 1:50