



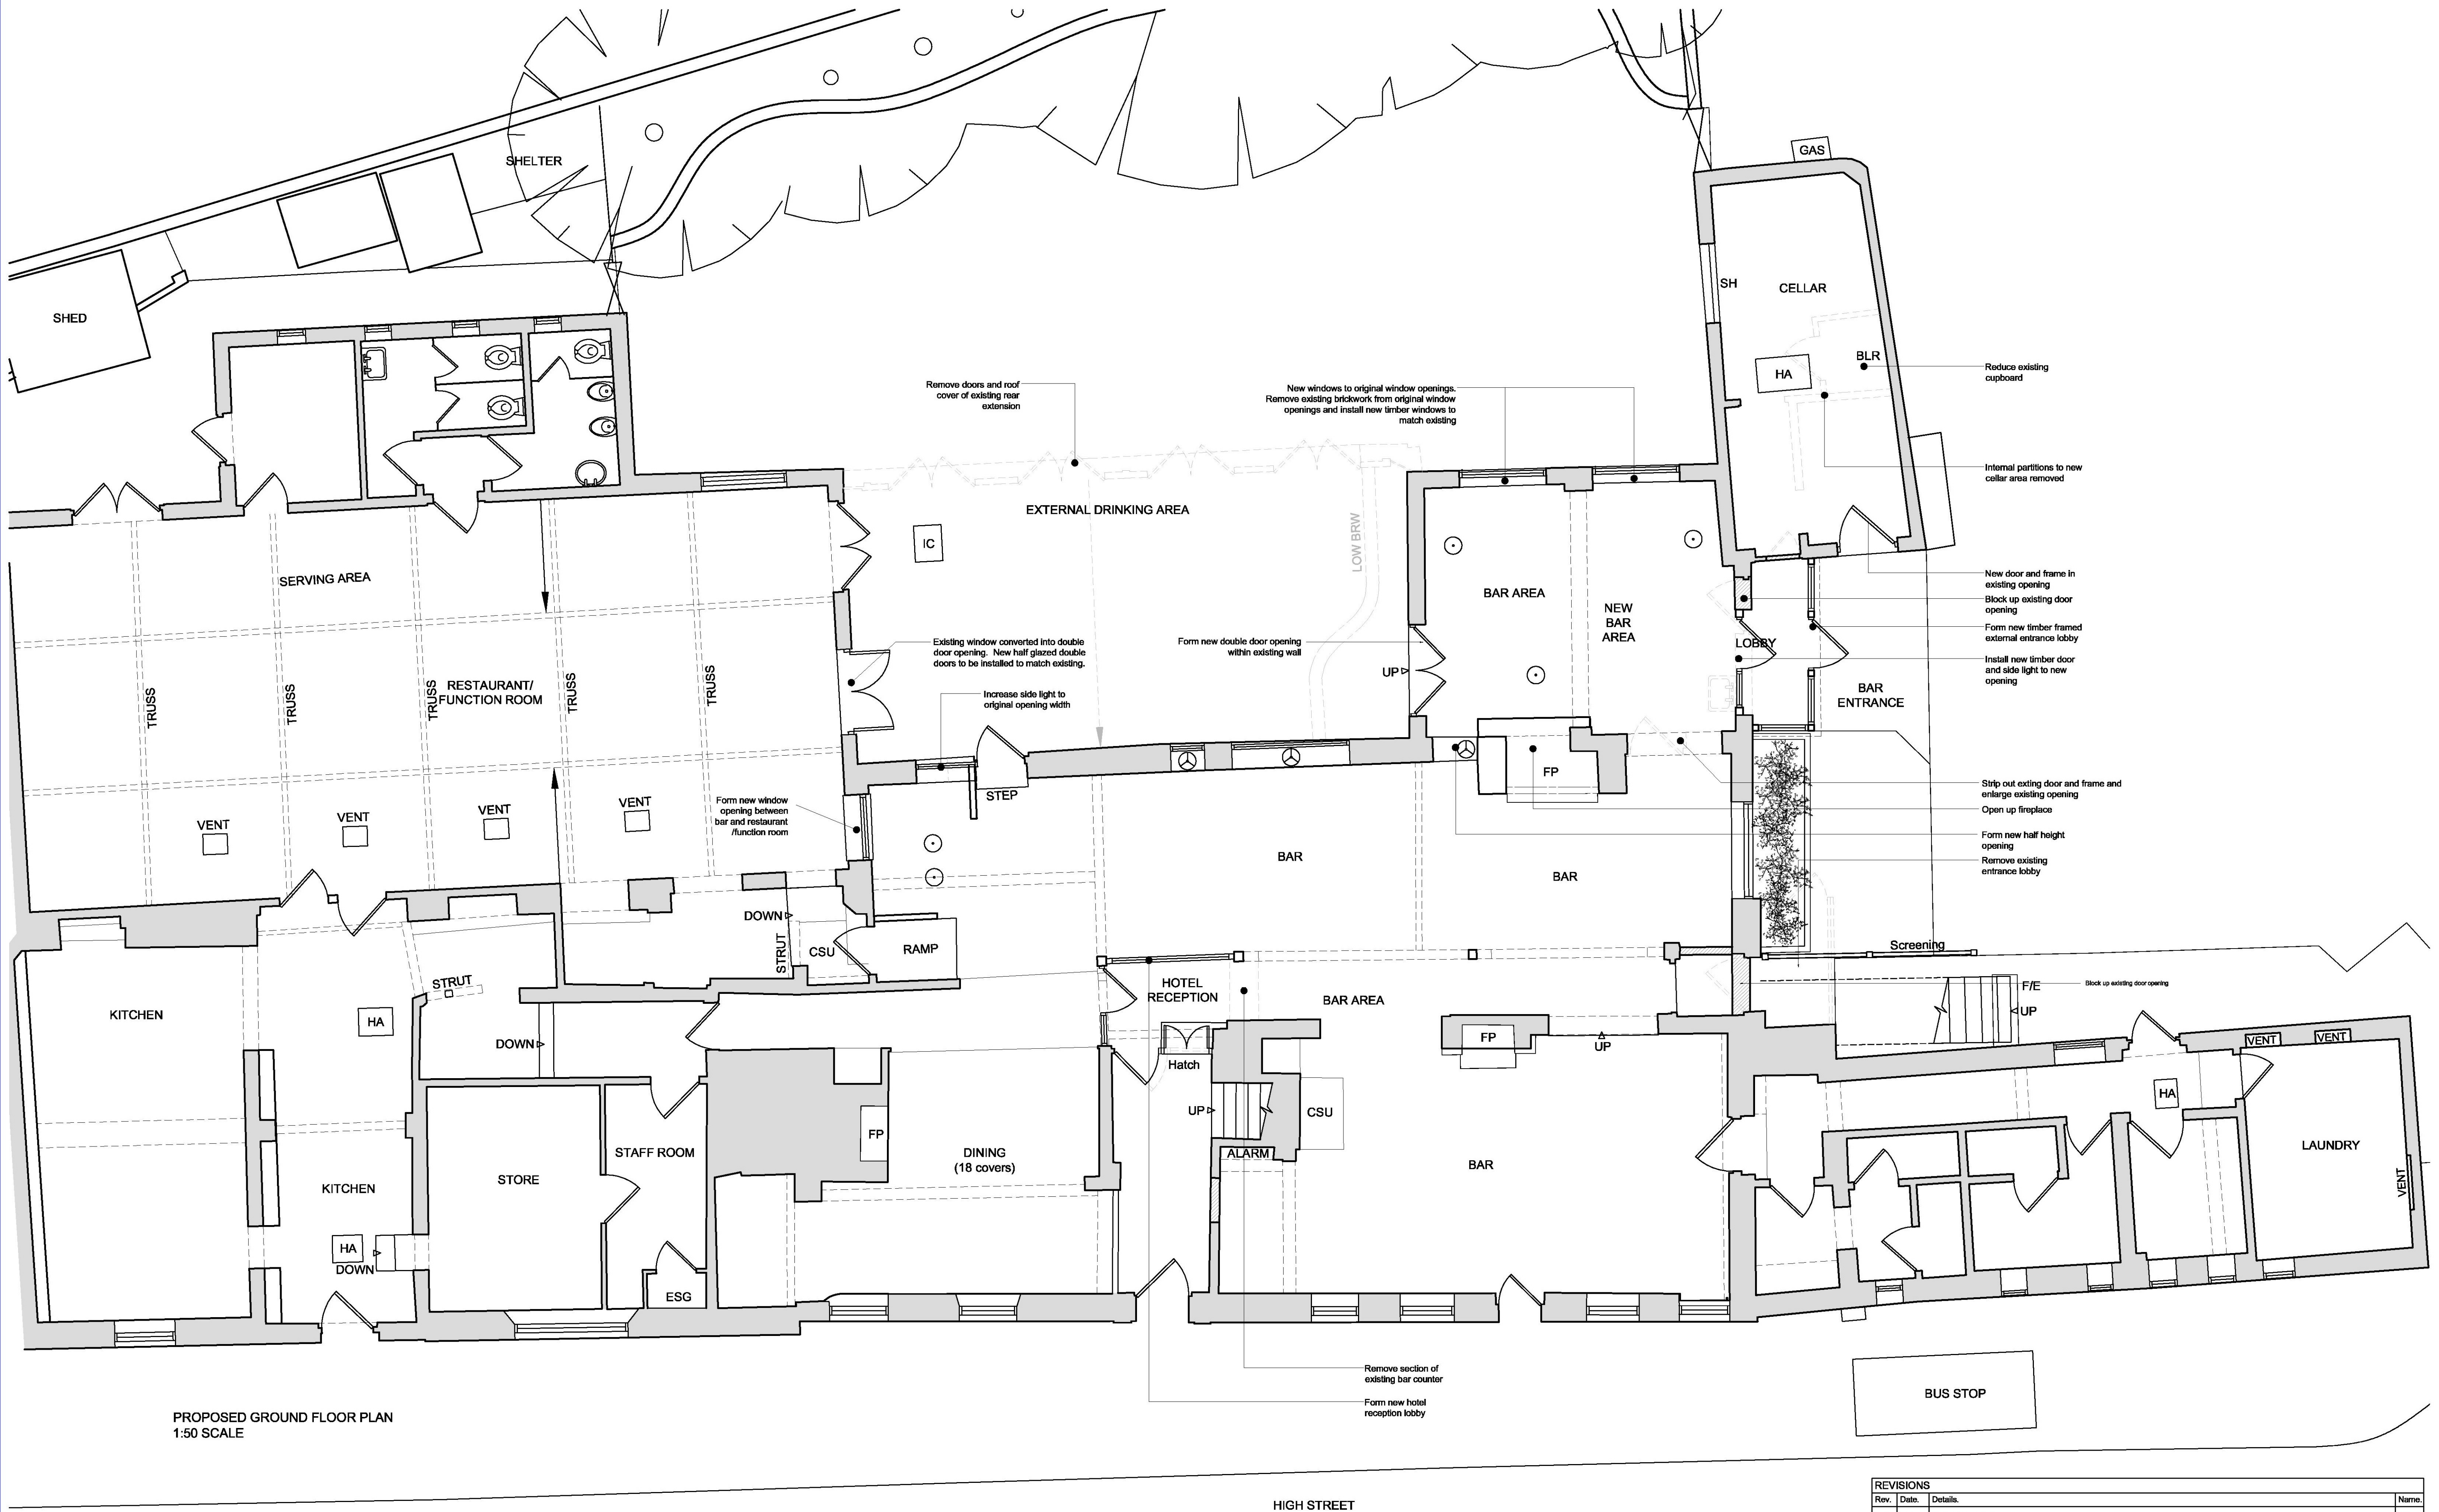

PROPOSED GROUND FLOOR PLAN
1:50 SCALE

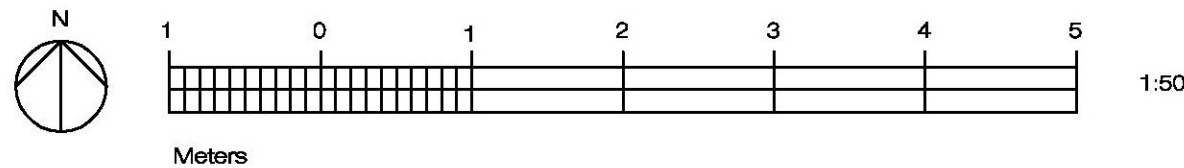

REVISIONS				Name
Rev.	Date	Details		

design <i>i.d.</i>	Client Shepherd Neame	Drawing Title Proposed Ground Floor	Drawing No. 18.65.SN.G.002
	Project The Ship Hotel 83 High Street New Romney TN28 8AZ	Status Planning	Rev. 1:50 @ A1 1:100 @ A3
Drawn By July 2018		All dimensions to be checked on site. Any discrepancies between the drawing and other information is to be referred to the practice. This drawing is copyright.	