



Drawing notes;

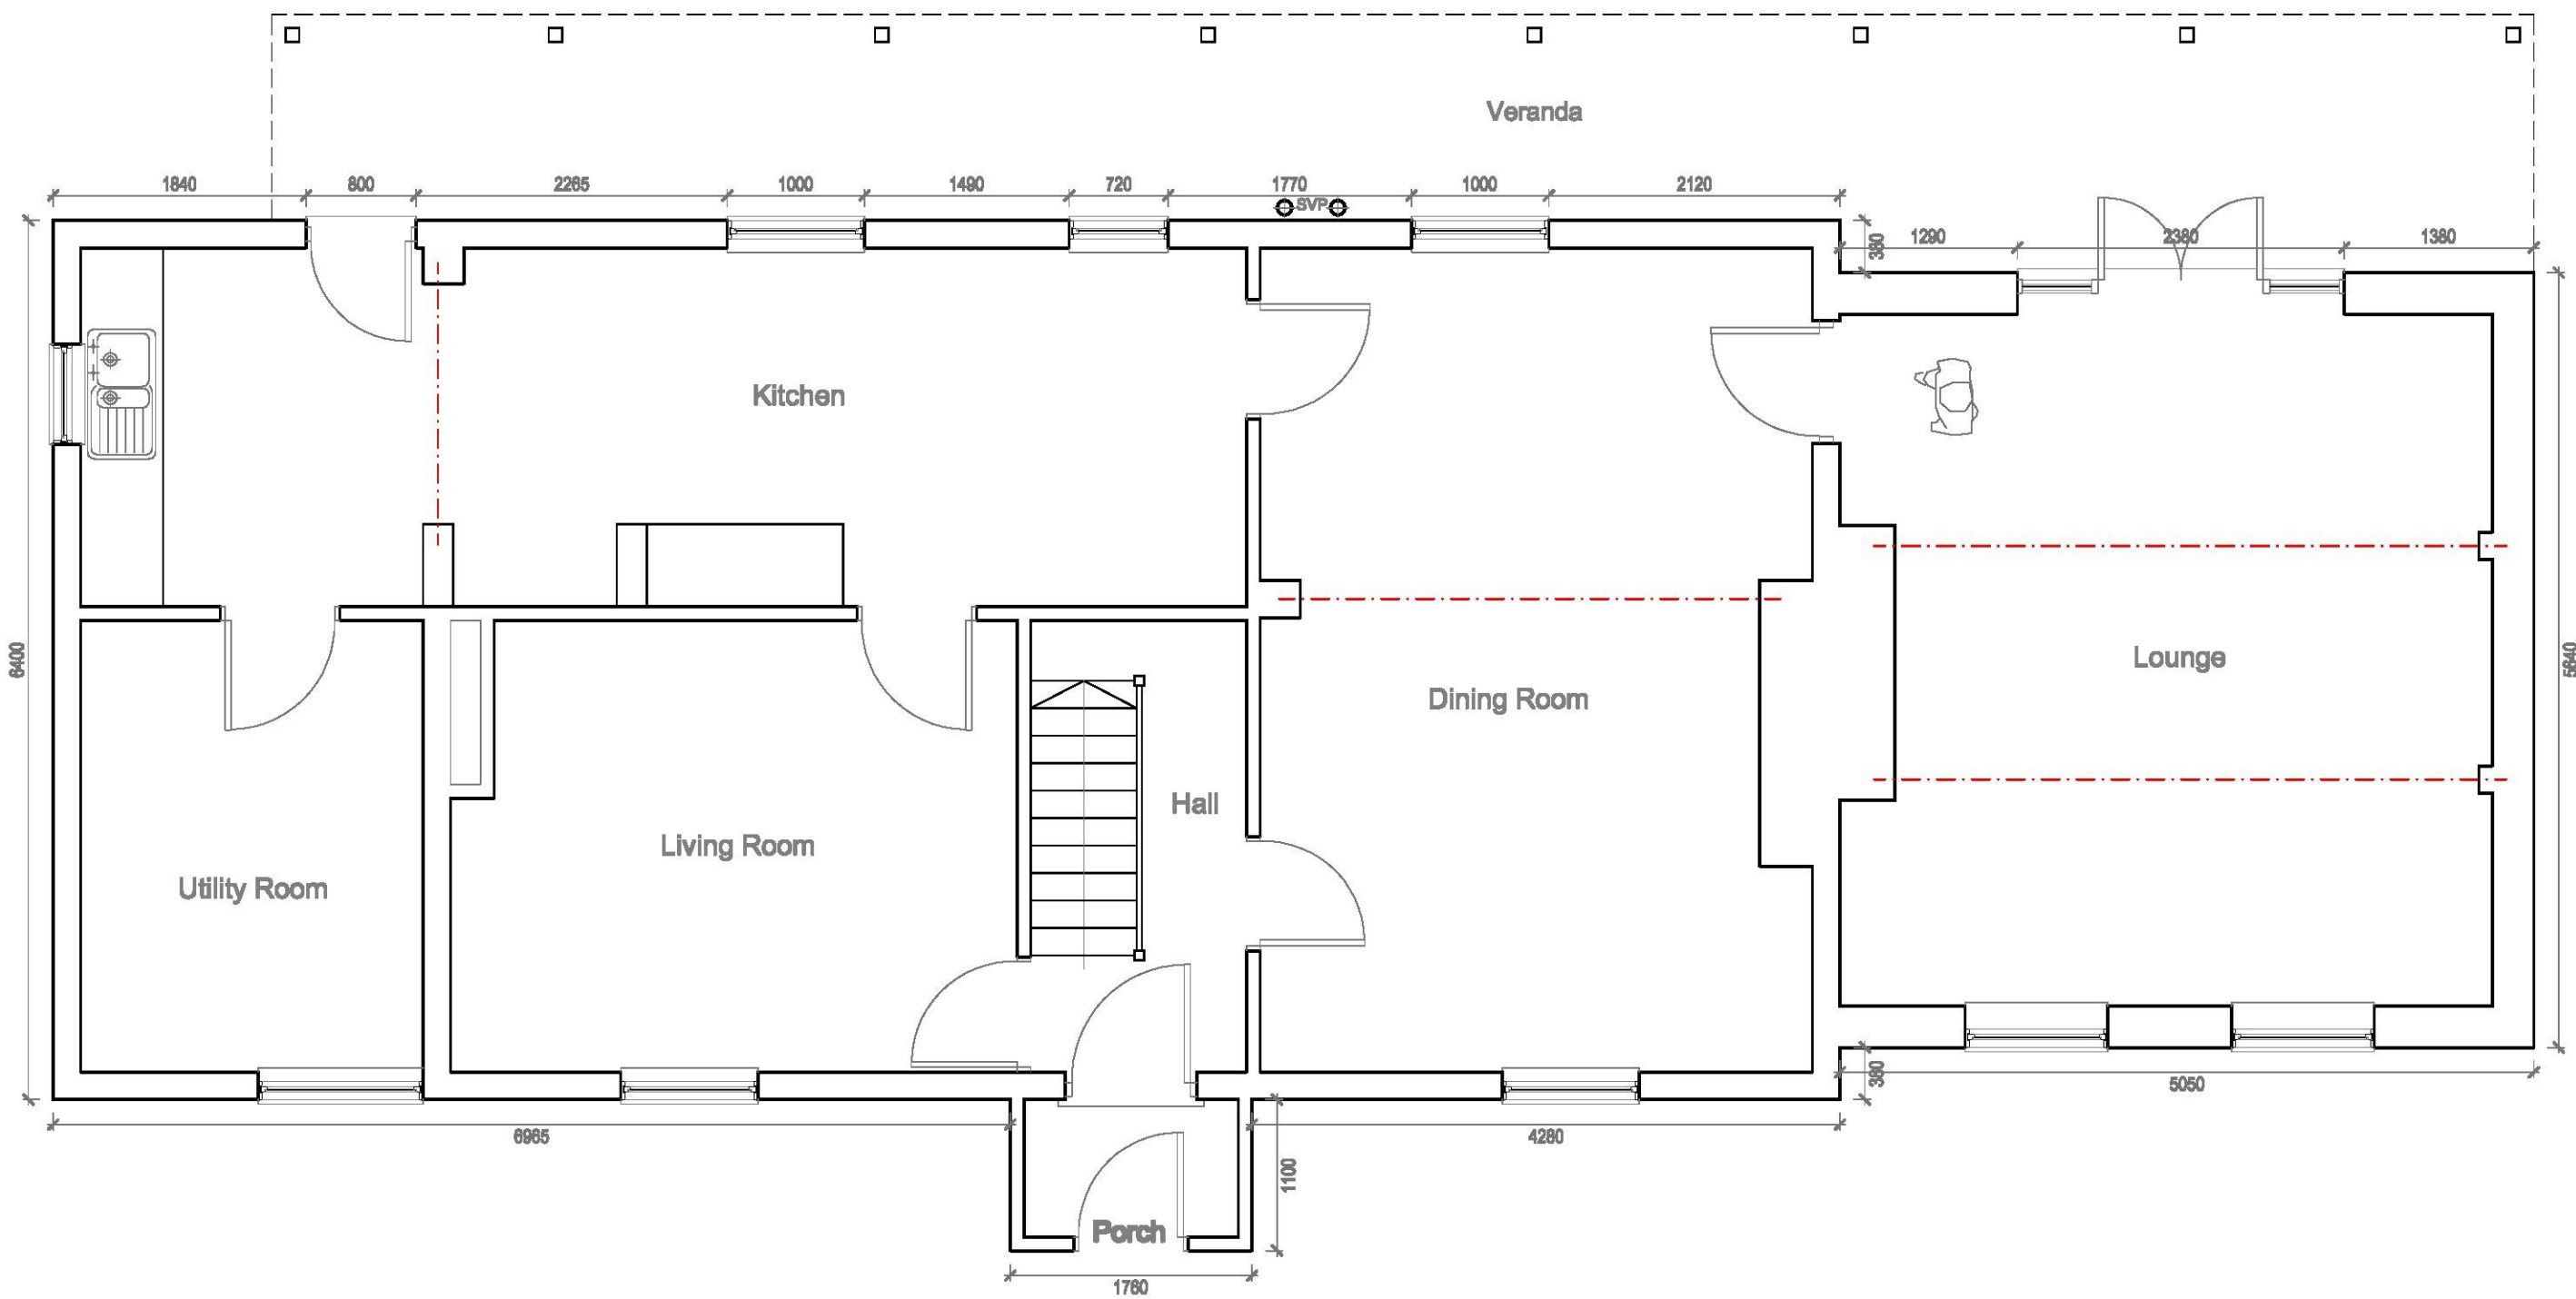

1a Existing Ground Floor Plan
Scale: 1:50

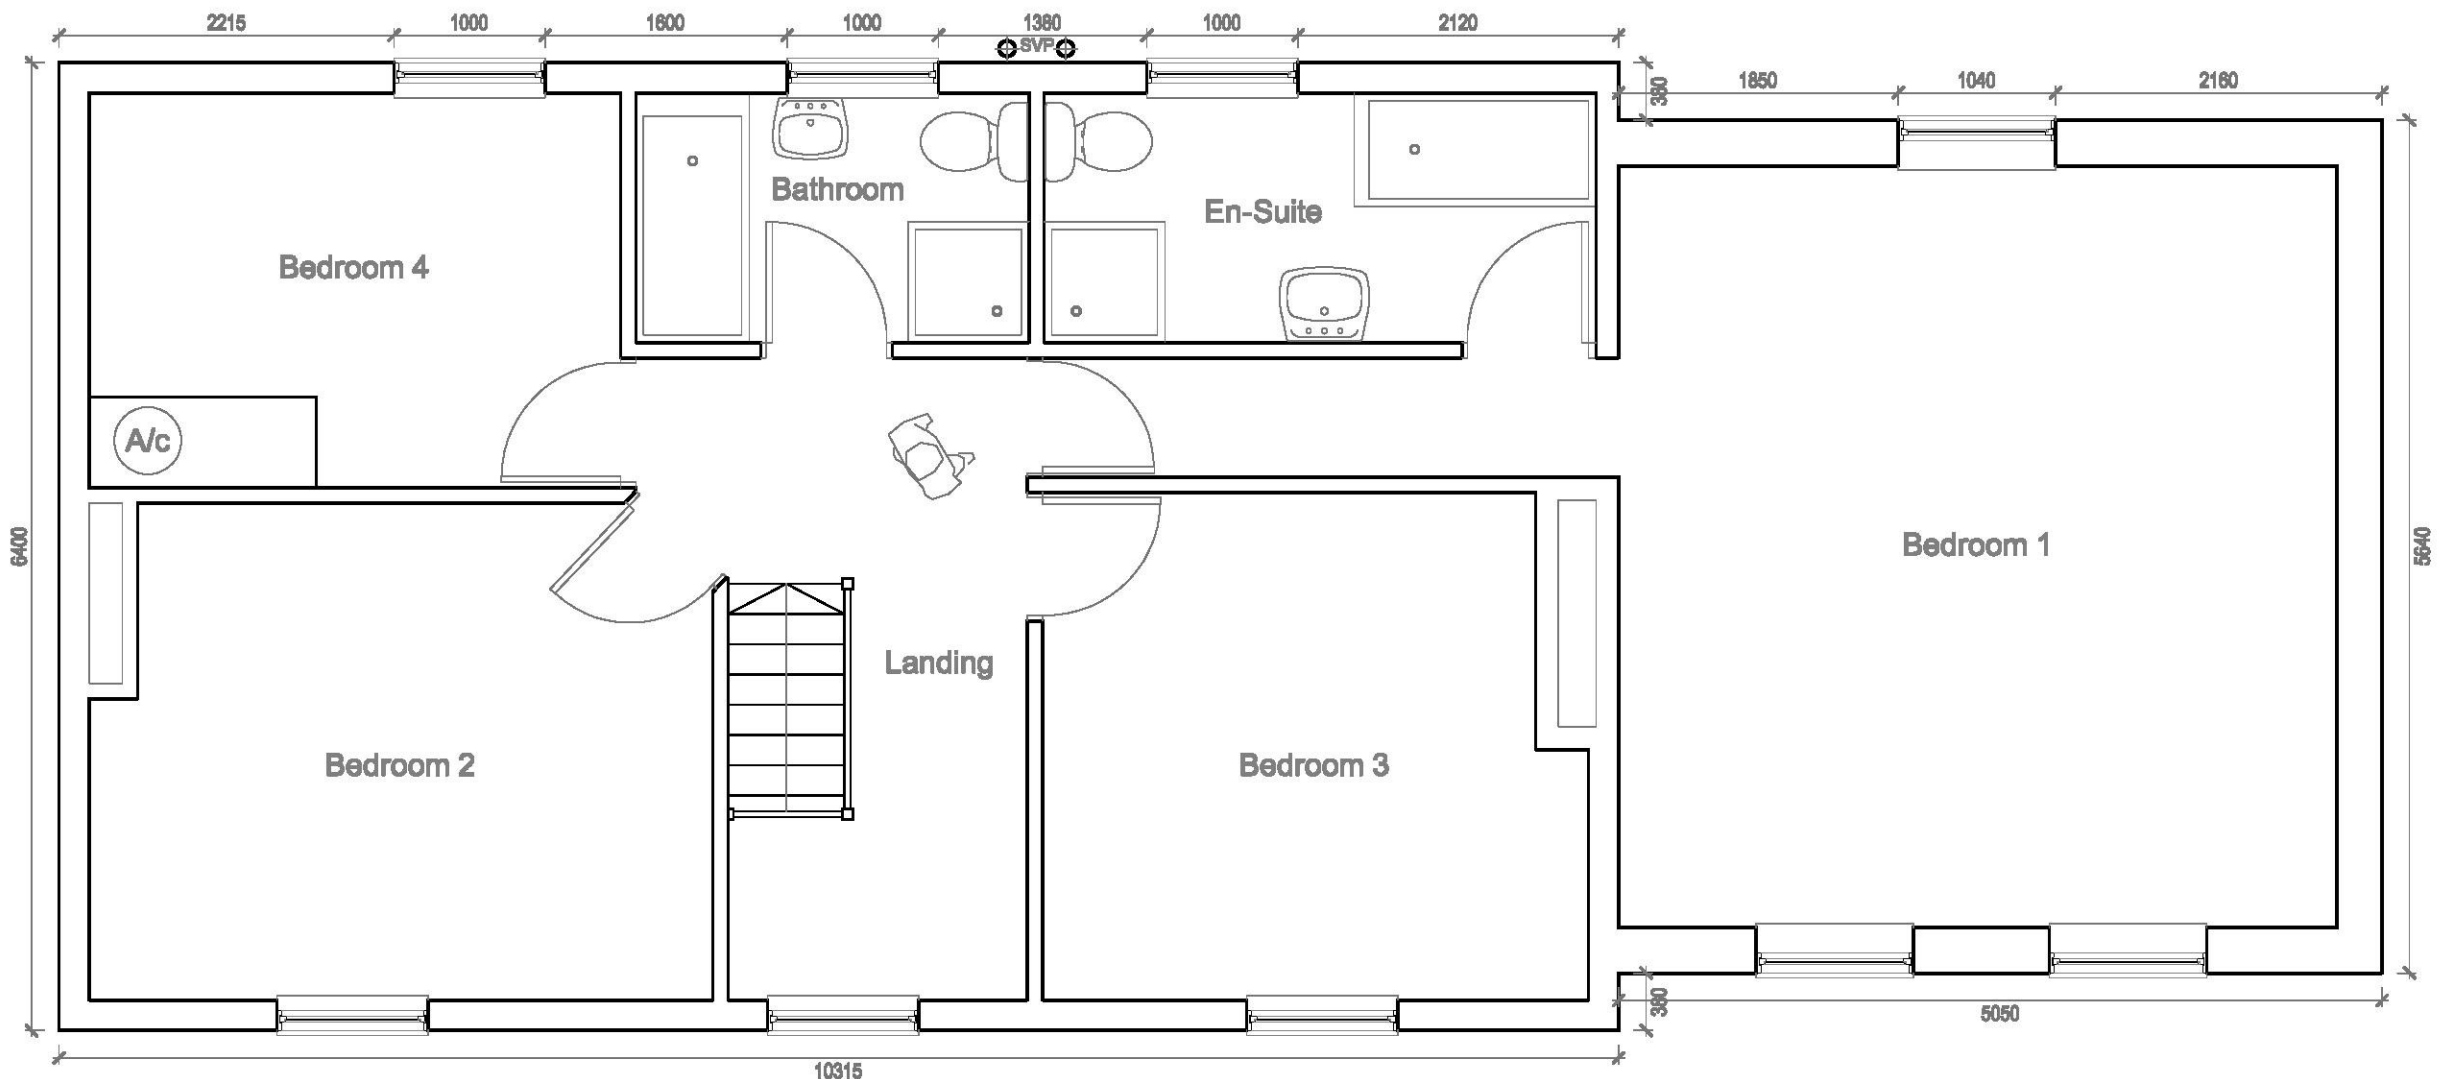

1b Existing First Floor Plan
Scale: 1:50



1c Existing Rear Elevation
Scale: 1:100



1d Existing Side Elevation
Scale: 1:100



1e Existing Side Elevation
Scale: 1:100



REAR EXTENSION – Planning P.

Proposed two storey rear extension and internal alterations to existing house.

Minnis House,
Canterbury Rd, Swingfield,
Kent, CT15 7HX Project N° 1399

Drawing Title

Existing
PLANS & ELEVATIONS

Date 25.06.18
Scale 1:50/1:100 @ A1
Drawing n° 01

Revision

– --/--/-- -- --/--/--
– --/--/-- -- --/--/--
– --/--/-- -- --/--/--

Client Designer
Mr Montgomerie L.J.M.

Note
Check that this drawing is the latest revision.
Do not use any of the information on this drawing without checking all dimensions on site.
Do not use any areas indicated for either location, purchase, sale, or any other form of
leasing, buying, selling.
Do not reproduce any part of this drawing without prior written consent.
Do not make any alterations to this drawing.