


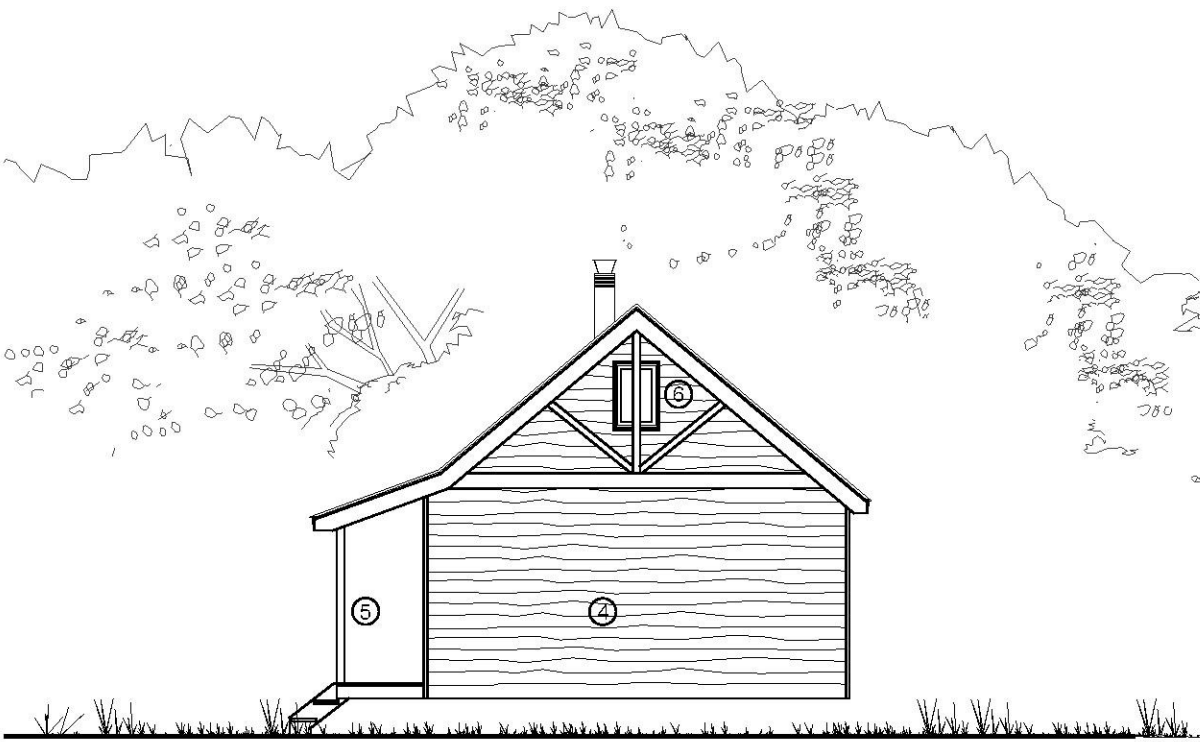


lodge side elevation scale 1:100




lodge front elevation scale 1:100



lodge side elevation scale 1:100

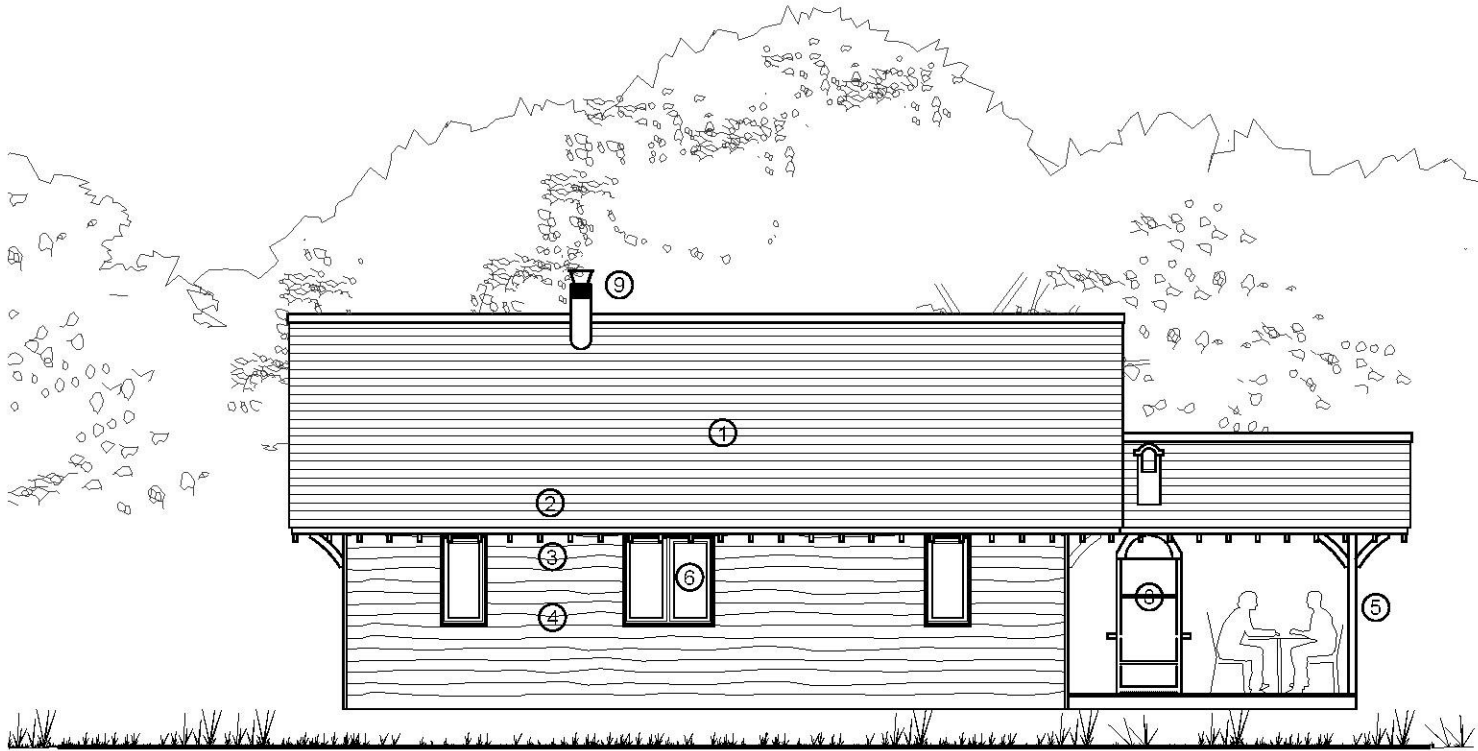


lodge rear elevation scale 1:100

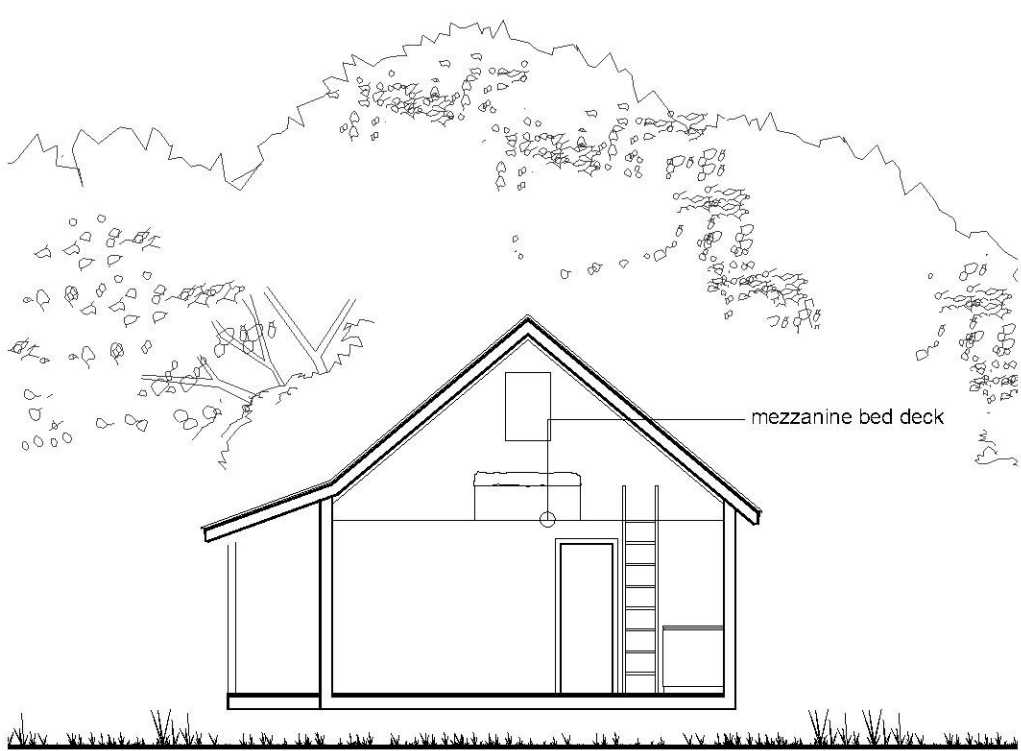

lodge section scale 1:100

- key
- 1 riven natural slate roof finish or timber shingles
 - 2 timber stained half fascia board and exposed rafter feet
 - 3 galvanised steel half round guttering and circular section downpipes
 - 4 FSC sourced British waney edge Larch weatherboarding
 - 5 stained timber posts and braces
 - 6 traditional timber stained flush casement double glazed windows
 - 7 fully glazed timber stained doors within stained timber frames
 - 8 concrete sectional BBQ
 - 9 stainless steel flue to log burning stove

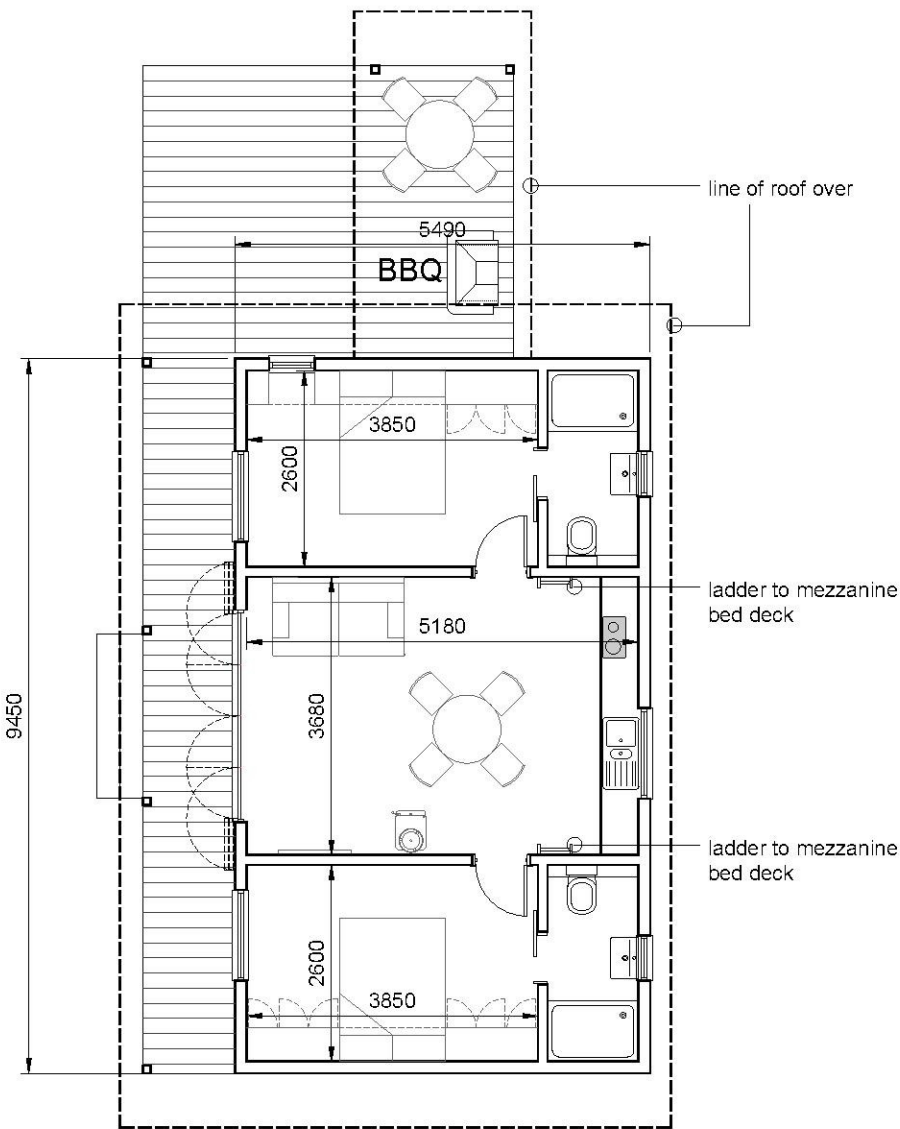

lodge plan scale 1:100

P4	BBQ seating area and roof extended	09.05.2018
P3	roof raised 150mm	12.04.2018
P2	roof raised 150mm	12.04.2018
P1	redesign to Client's comments	09.04.2018
Revision:	Description:	Date:

GARY tidwell ASSOCIATES LIMITED
126 Charent Road, Tonbridge, Kent, TN11 2JL Tel: 07559 991654 E: gary@tidwell-planning.co.uk

Client:
MR. I. RECORD

Project:
HAYNE BARN
SALTWOOD
HYTHE
KENT

Title:
Two Bed Plus Lodge Details

Scale:
1:100 @ A3

Drawing Number:

Date:
MAR 18

01.425.20

Drawn:
GT

Revision:

planning